
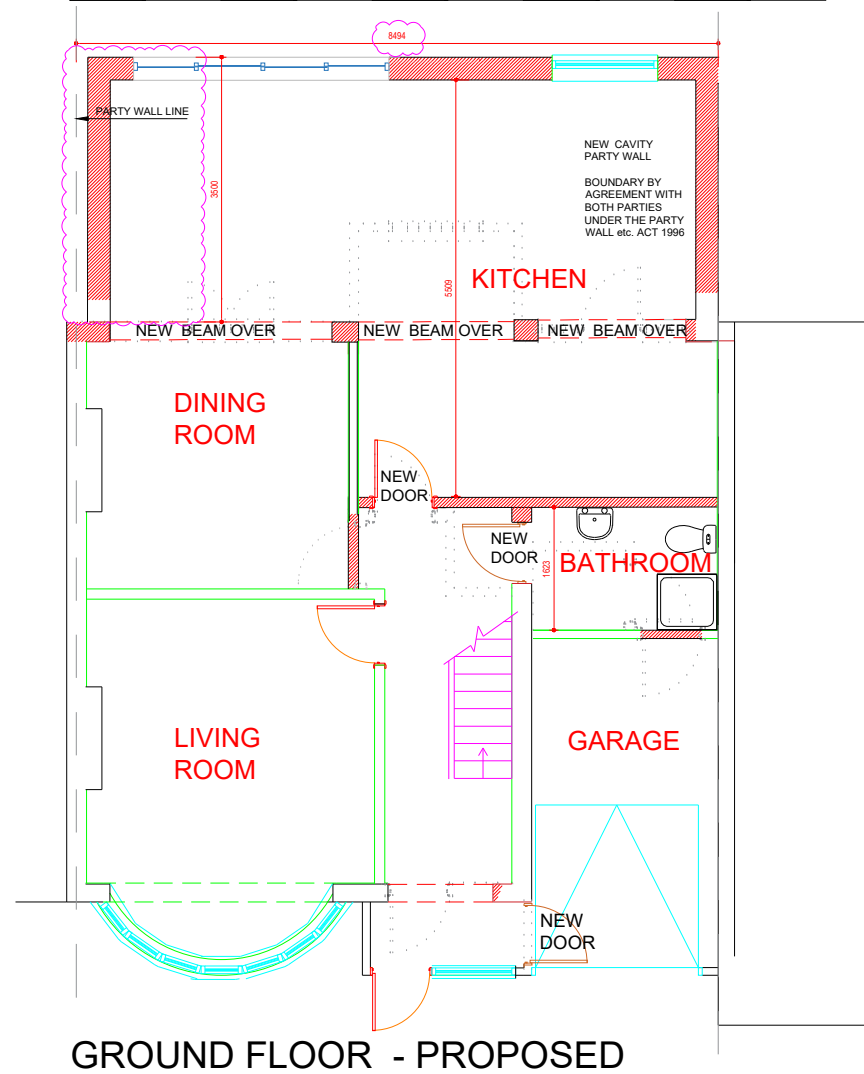
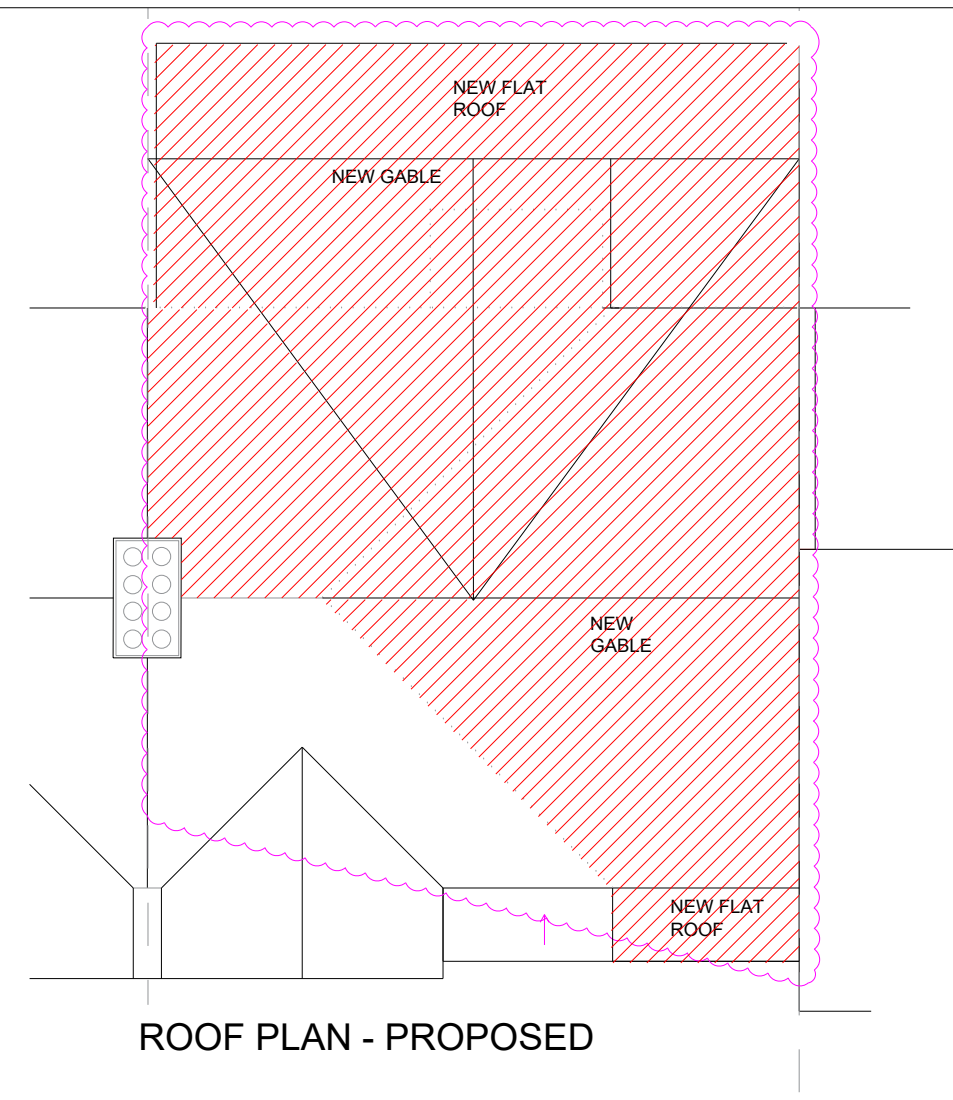
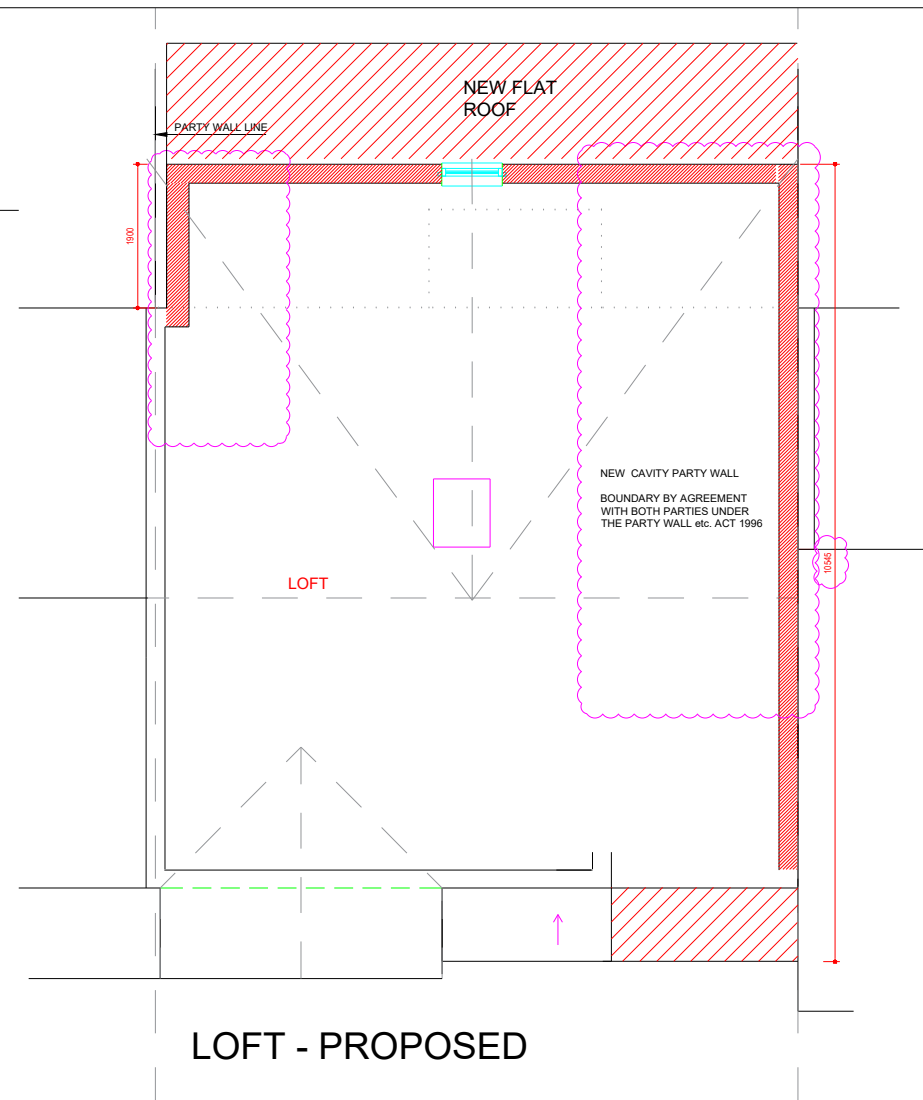


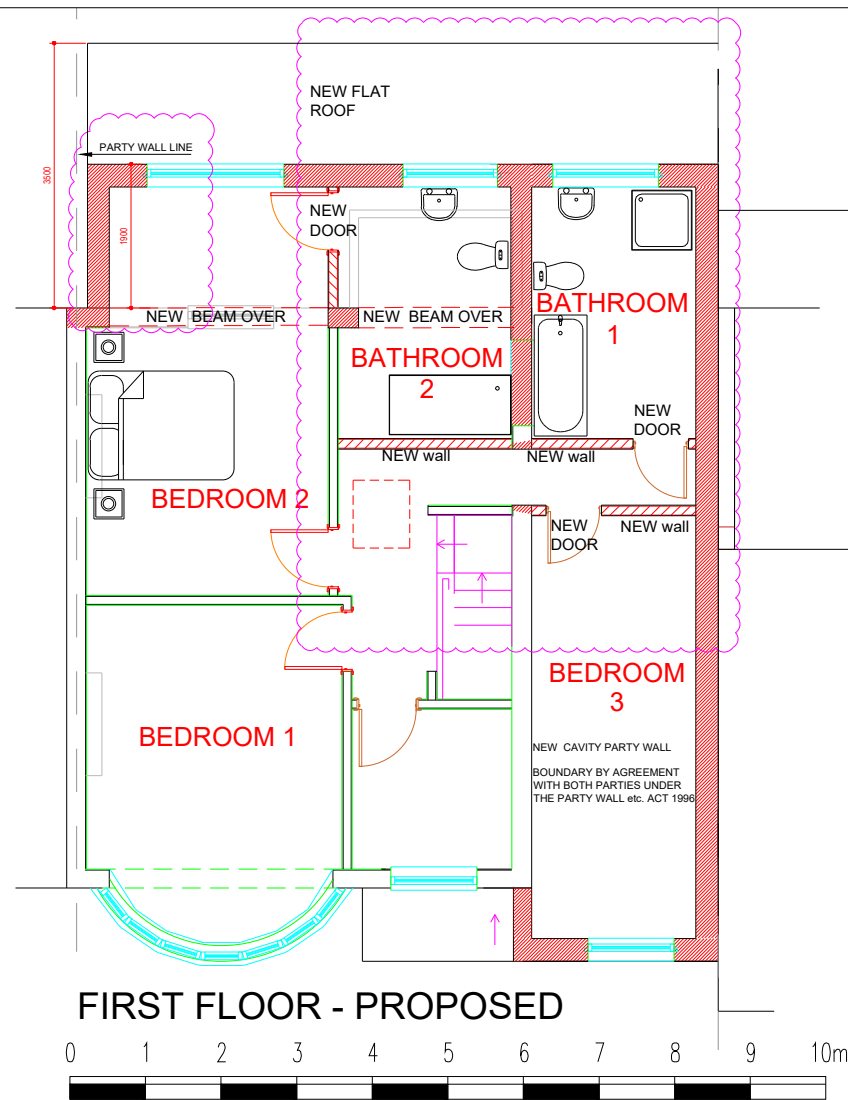

REVISIONS REV A 03.03.2021 Alterations to new east boundary wall, rear extension, and west 1st fl extension	
PROJECT 32 Norbren Avenue Bognor Regis PO21 5HE	
DRAWING Proposed plans	
SCALE 1:100 • A3	DATE July 19
DWG.NO. 1903-01-03	REV. A