




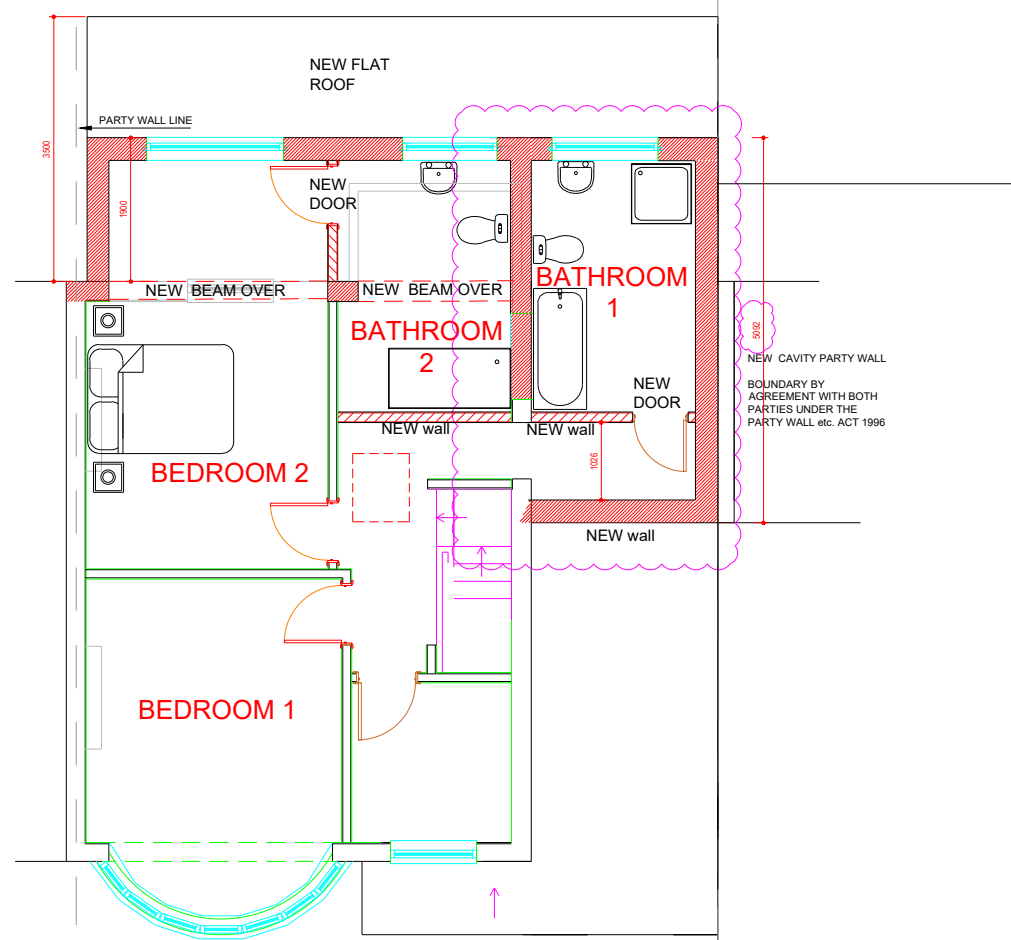


FIRST FLOOR - PROPOSED

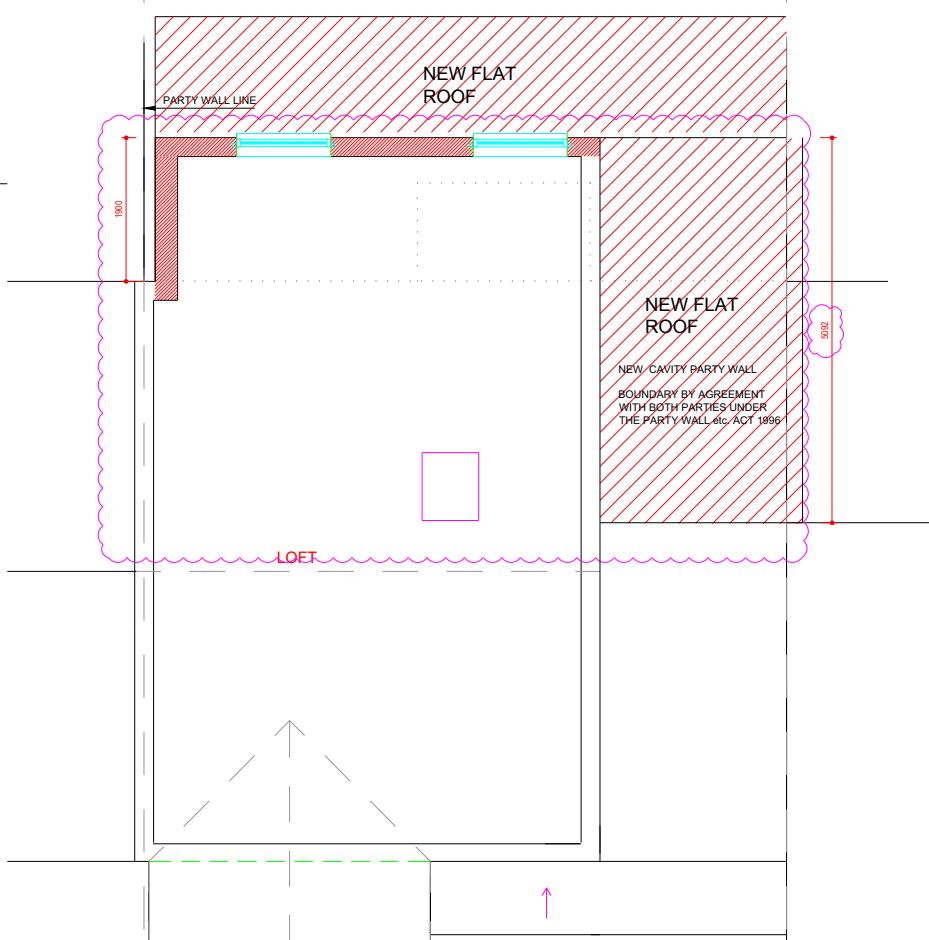

LOFT - PROPOSED

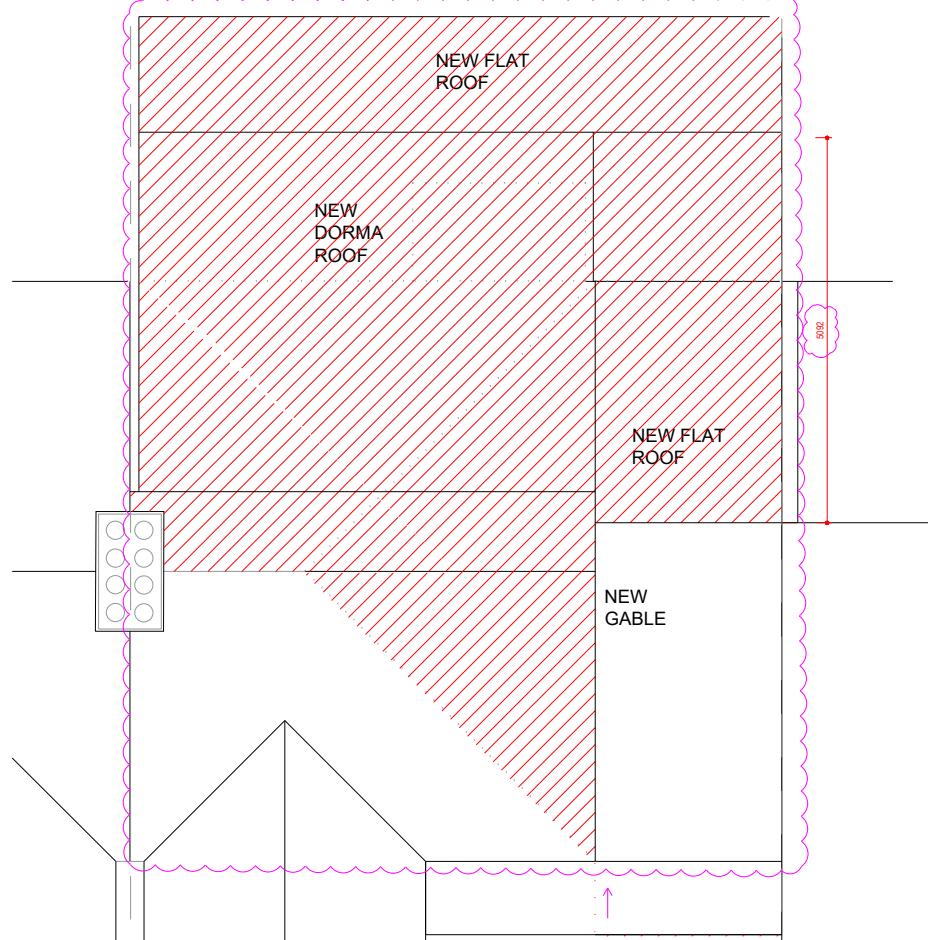

ROOF PLAN - PROPOSED

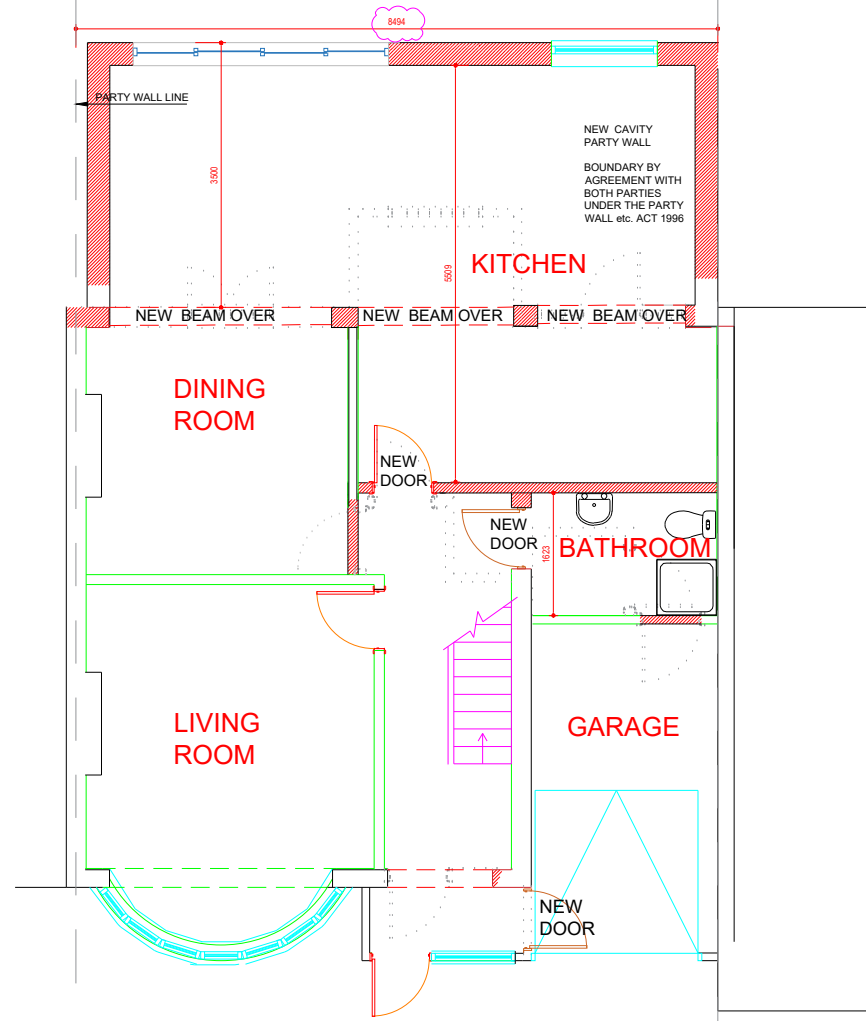

GROUND FLOOR - PROPOSED

REVISIONS	
REV A	03.03.2021 Alterations to new east boundary wall, rear extension, and west 1st fl extension
REV B	30.04.2021 Alts to rear elevation & west 1st floor to reduce visual terracing from primary elevation

PROJECT	
32 Norbren Avenue	
Bognor Regis	
P021 5HE	

DRAWING	
Proposed plans	

SCALE 1:100	A3	DATE July 19
-------------	----	--------------

DWG.NO. 1903-01-03	REV. B
--------------------	--------

ARUN DISTRICT COUNCIL BE/36/21/HH