


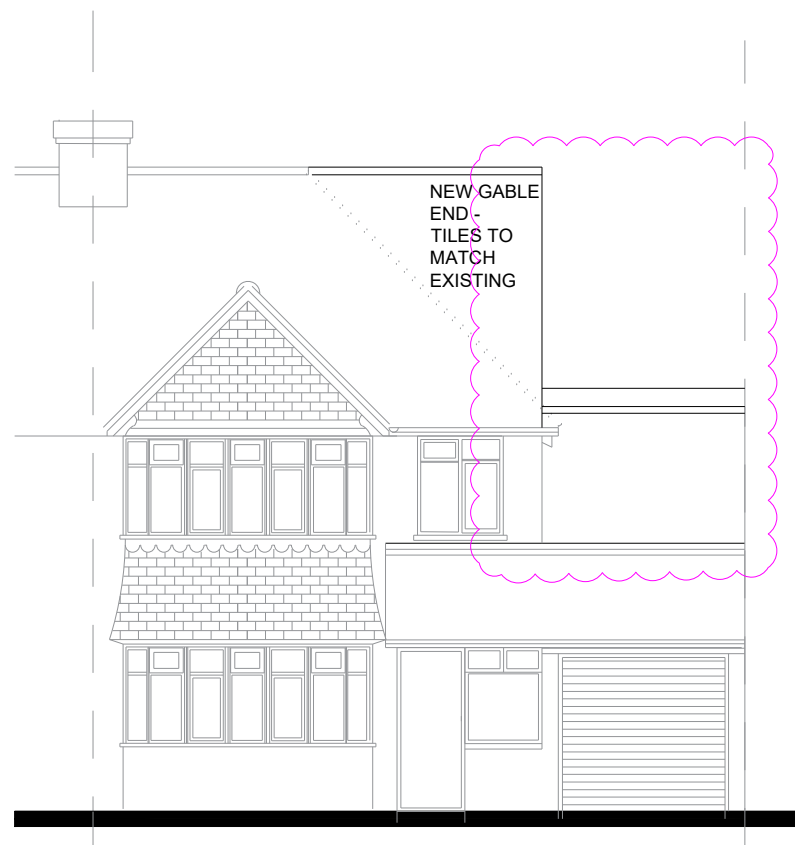


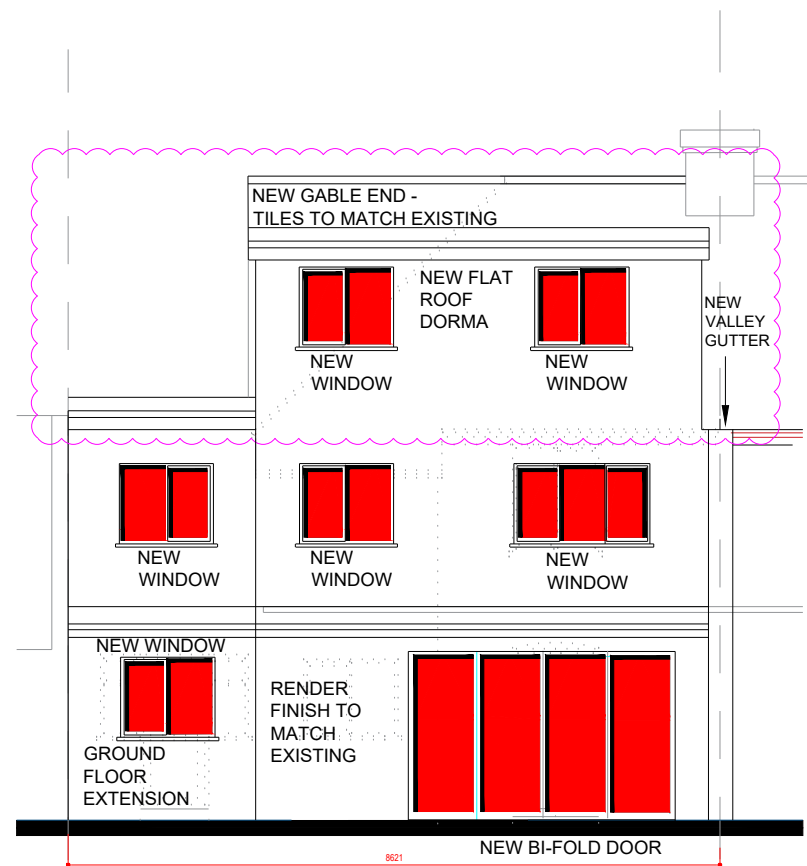


NORTH (FRONT) ELEVATION
PROPOSED

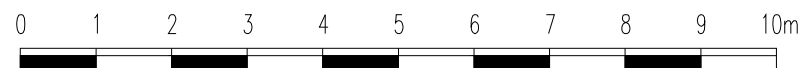

SOUTH (REAR) ELEVATION
PROPOSED

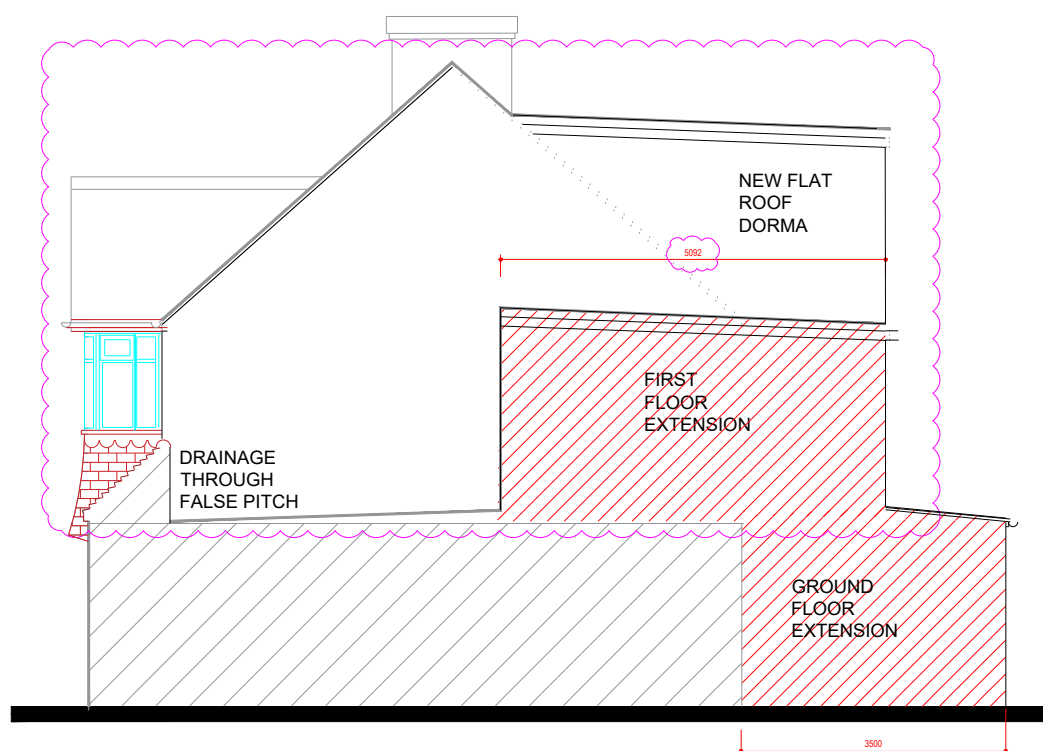

WEST (SIDE) ELEVATION
PROPOSED

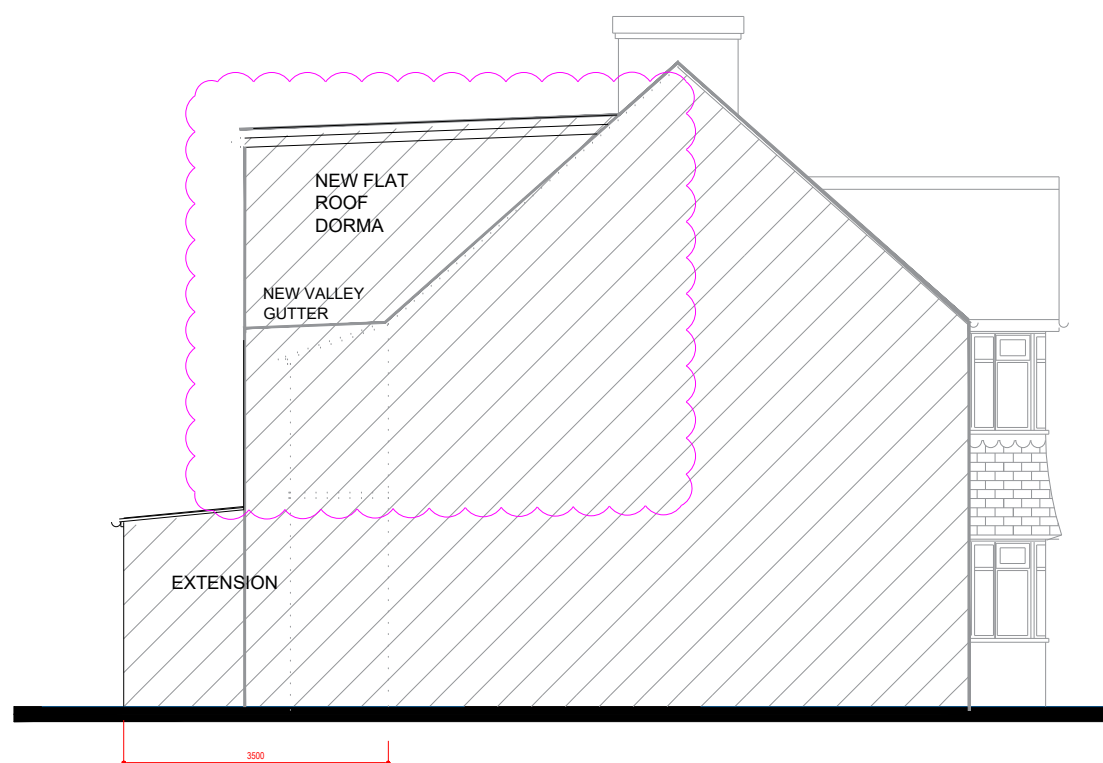

EAST (SIDE) ELEVATION
PROPOSED

REVISIONS	
REV A	03.03.2021 Alterations to new east boundary wall, rear extension, and west 1st fl extension
REV B	30.04.2021 Alts to rear elevation & west 1st floor to reduce visual terracing from primary elevation

PROJECT
32 Norbren Avenue
Bognor Regis
PO21 5HE

DRAWING
Proposed Elevations

SCALE 1:100 • A3 DATE July 19

DWG.NO. 1903-01-04 REV. B