
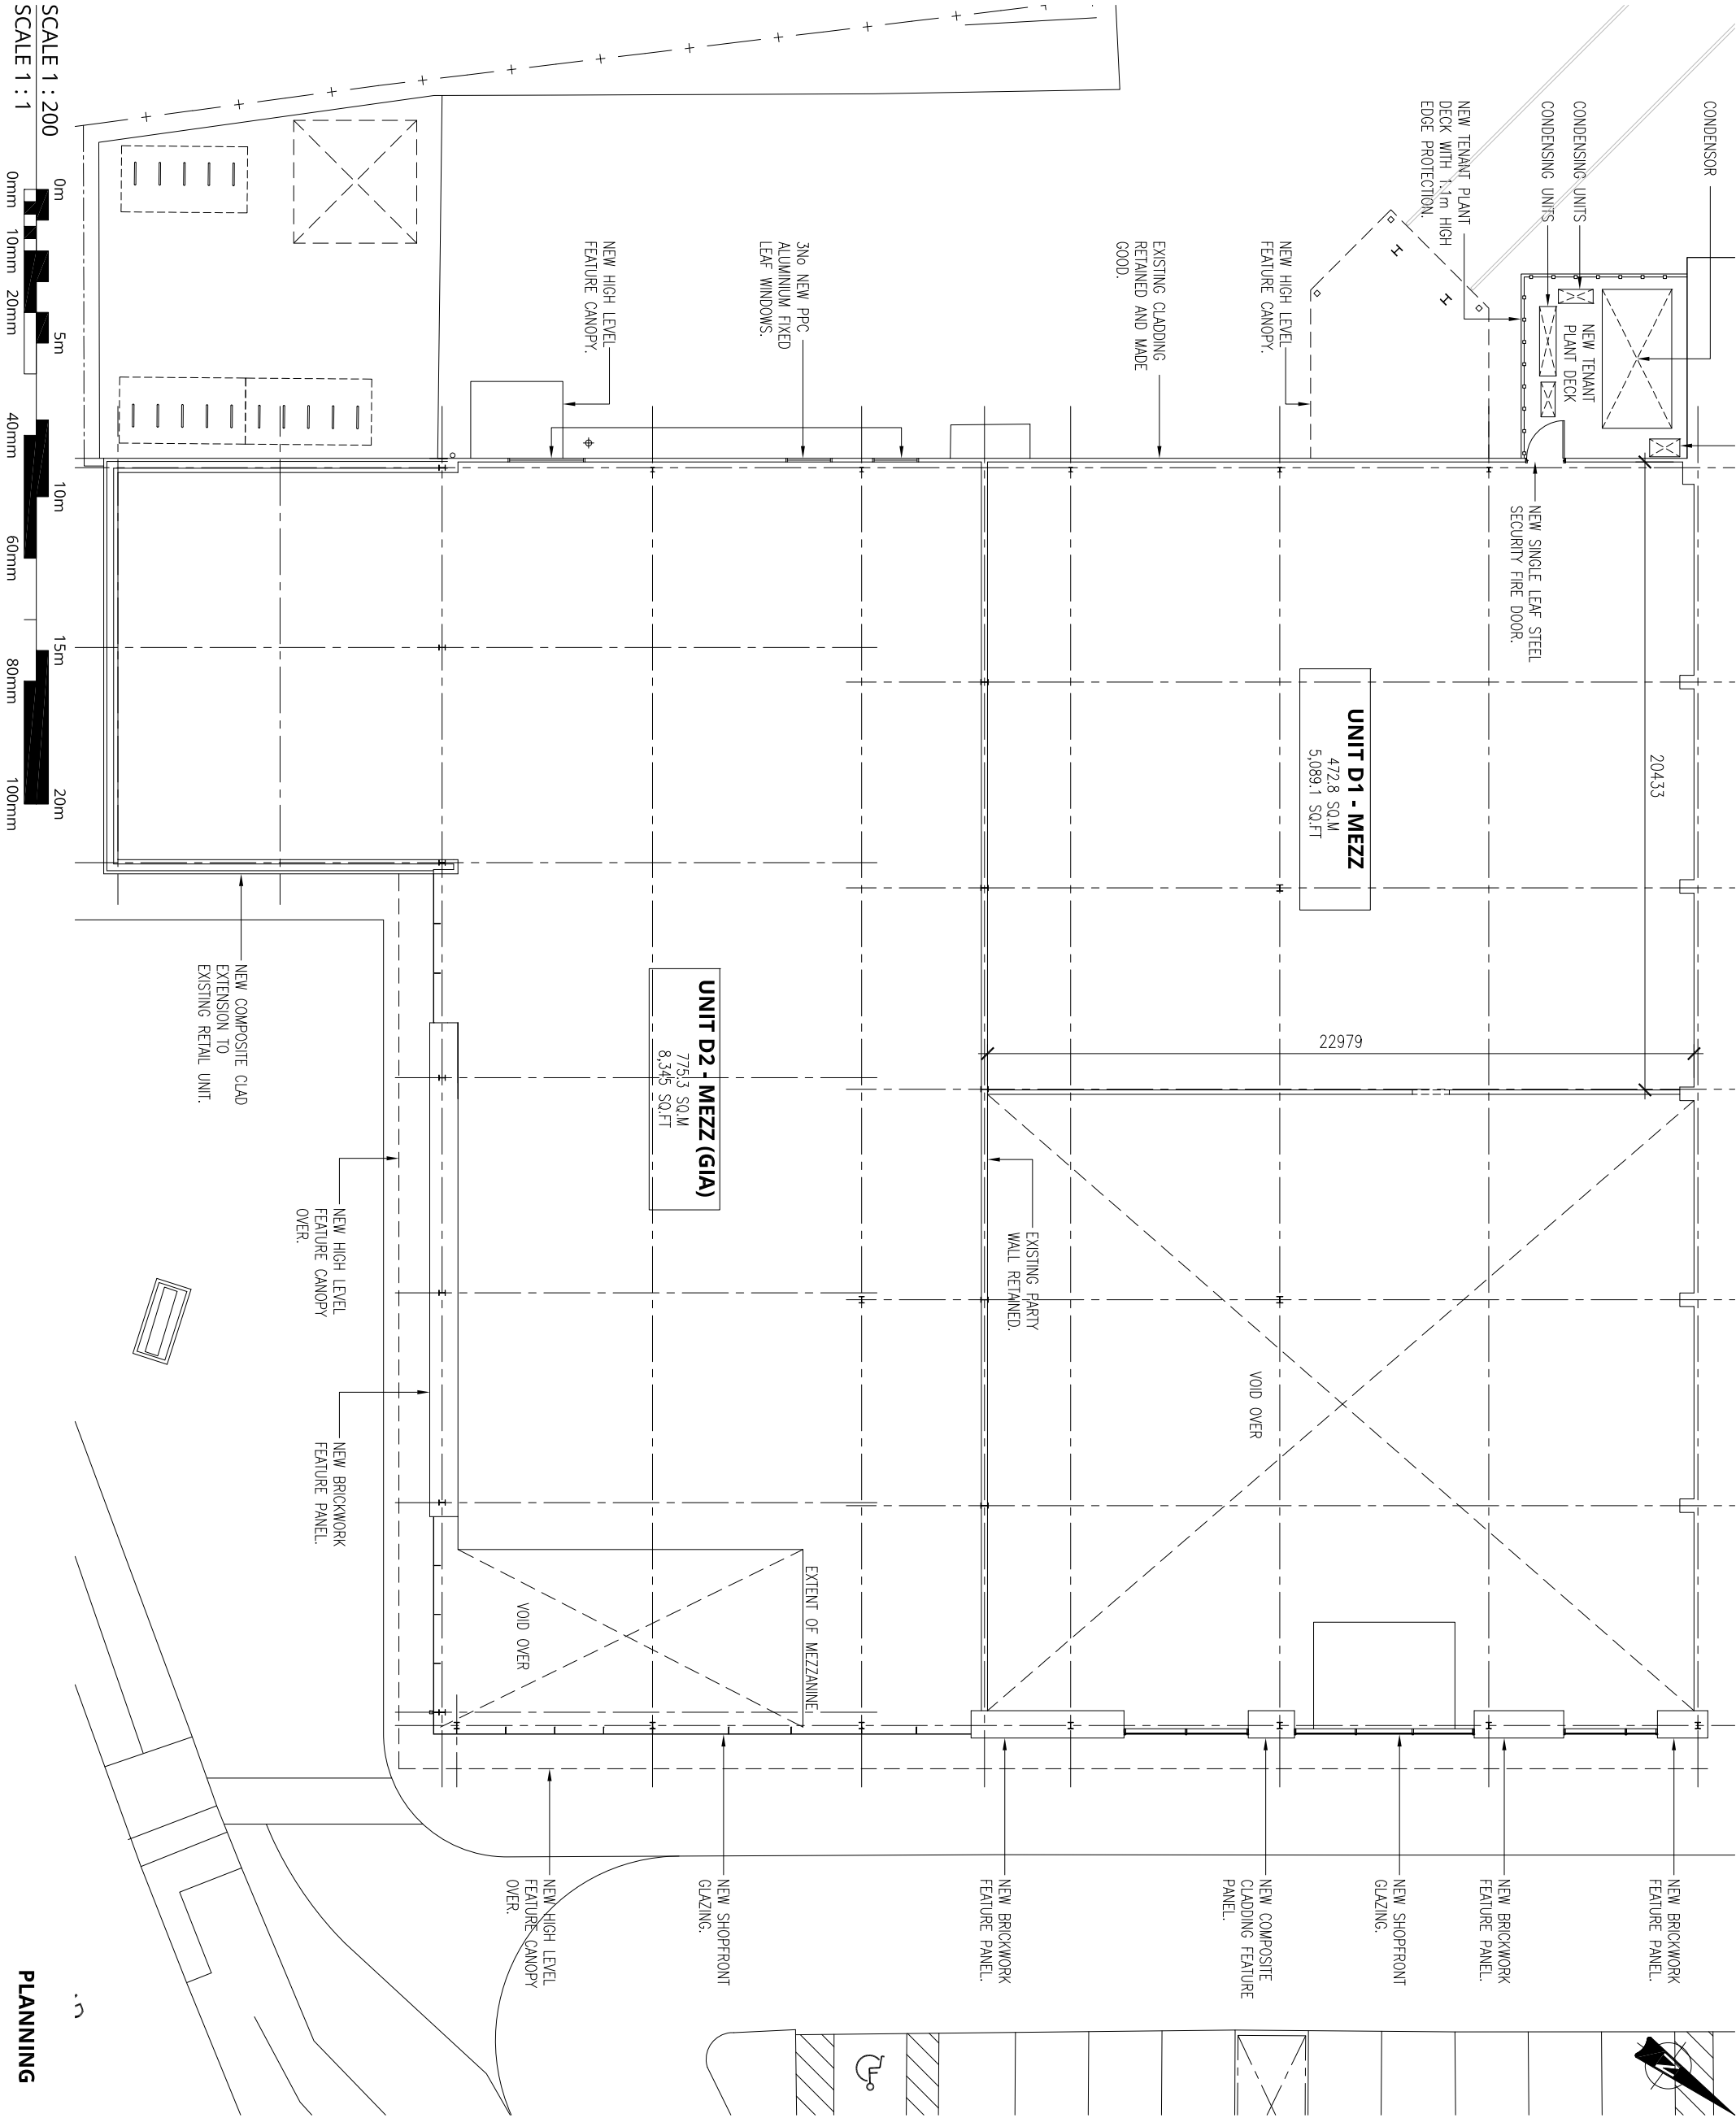


Copyright of this drawing is the property of Urban Edge Architecture Limited. It must not be reproduced or amended nor used in the execution of any works whether in conjunction with the proposed works for which it is prepared or otherwise without the express consent in writing of Urban Edge Architecture Limited.

Urban Edge Architecture Limited  
One Scotgate Mews, Scotgate  
Stamford, Lincolnshire, PE9 2RX.  
Tel. +444 (0)1780 755 665  
Fax. +444 (0)1780 755 360

For information only DO NOT SCALE

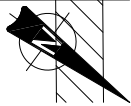

| Revision | Description | Date |
|----------|-------------|------|
|----------|-------------|------|

**URBANEDGE**  
architecture / masterplanning / design

**BBC PENSION  
TRUST LIMITED**

**ARUN RETAIL PARK  
BOGNOR REGIS  
UNITS D1 & D2**

**MEZZANINE LEVEL PLAN  
AS PROPOSED**

|             |                        |          |     |
|-------------|------------------------|----------|-----|
| Scale       | 1:200 @ A3             | Drawn    | DH  |
| Date        | AUG 2013               |          |     |
| Project No. | 1517 URB AR [08] 10 02 | Revision | D00 |