




Plot 5 310
Plot 4 202L
FRONT ELEVATION
Note : Wall areas left clear to elevations are in facing brickwork



Plot 5 310
SIDE ELEVATION




Plot 4 202L
Plot 5 310
REAR ELEVATION

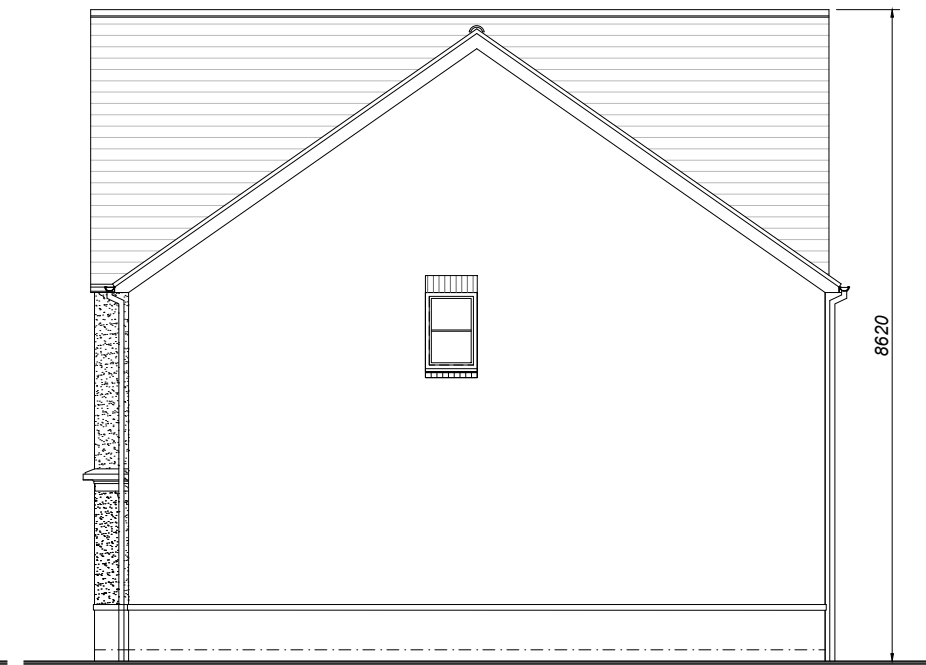


Plot 4 202L
SIDE ELEVATION




Plot 5 310
Plot 4 202L
GROUND FLOOR PLAN

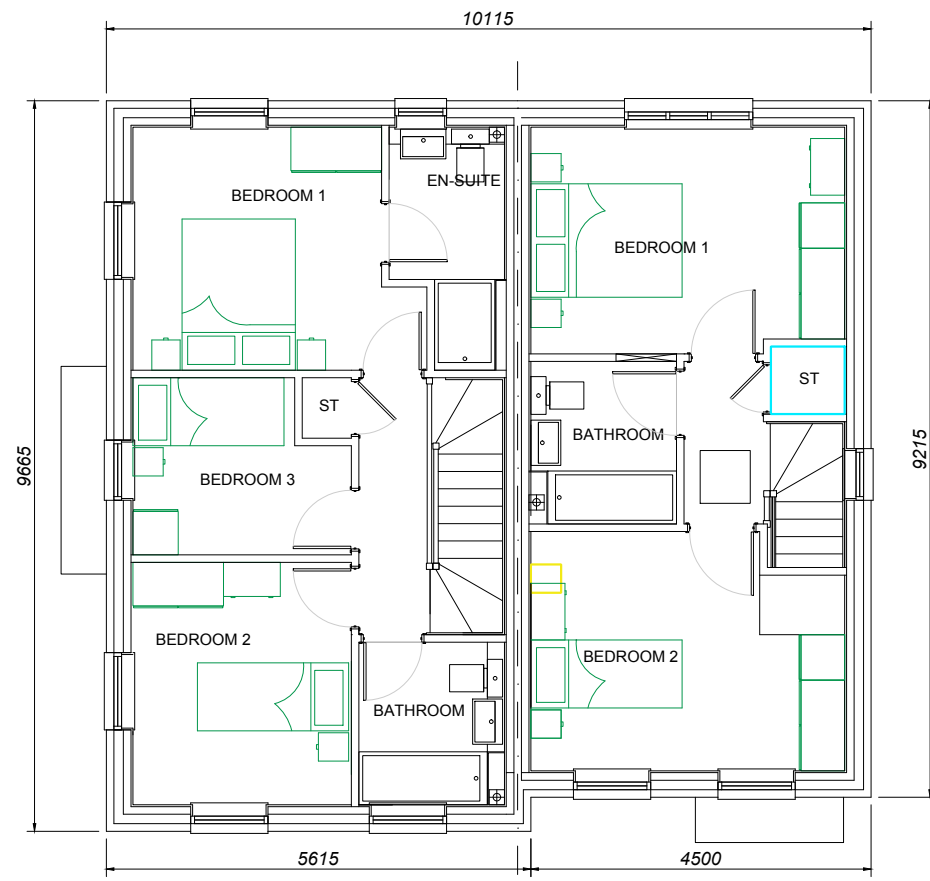

FIRST FLOOR PLAN

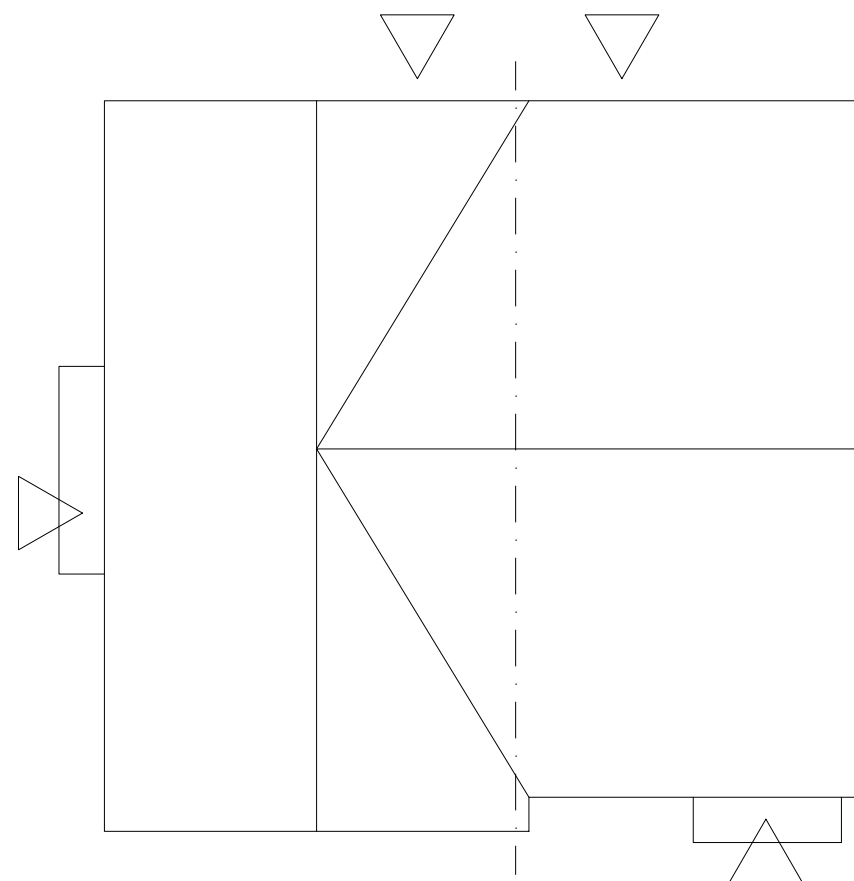

ROOF PLAN

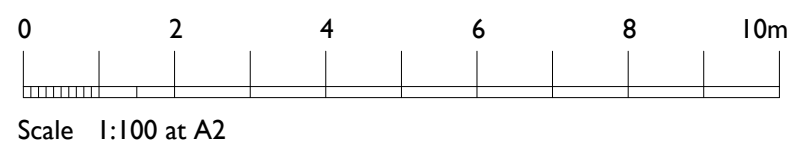

House Types 202L & 310

Plots 4 & 5.

Private.

202L : 70.68sq.m. / 760sq.ft.

2 bed 3 person unit

310 : 88.25sq.m. / 949sq.ft.

3 bed 4 person unit



The Studio, Unit 17, Vicarage Farm, Winchester Road,
Fair Oak, Hampshire, SO50 7HD
023 8069 7010
enquiries@urbanpulsedesign.co.uk www.urbanpulsedesign.co.uk
PROJECT
Land West of New Barn Lane
North Bersted, Bognor Regis

Linden Homes South

Project type	Drawing classification	Work stage
--------------	------------------------	------------

DRAWING TITLE
Plots 4 & 5
House Types 202L & 310
Floor Plans & Elevations

SCALE	SHEET SIZE	SHEET No.	DRAWN	CHKD	DATE	CAD FILE
1:100	A2	1 of 1			04/12/2018	

Detail Planning

18-1128-012-1st