




Plot 24 202L  
FRONT ELEVATION  
Note : Wall areas left clear to elevations are in facing brickwork

Plot 24 202L  
SIDE ELEVATION


Plot 22 202L  
REAR ELEVATION

Plot 22 303  
SIDE ELEVATION

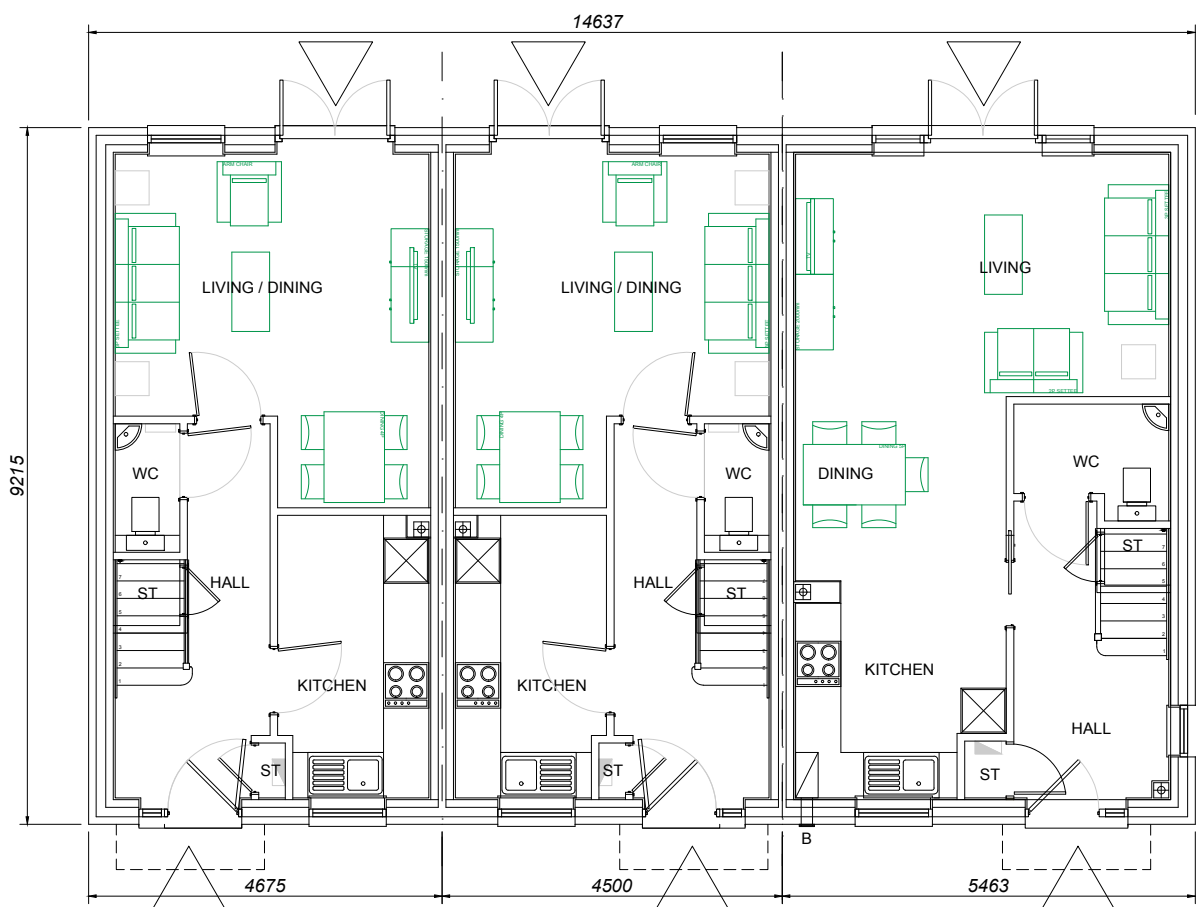


Plot 24 202L Plot 23 202L Plot 22 303

GROUND FLOOR PLAN

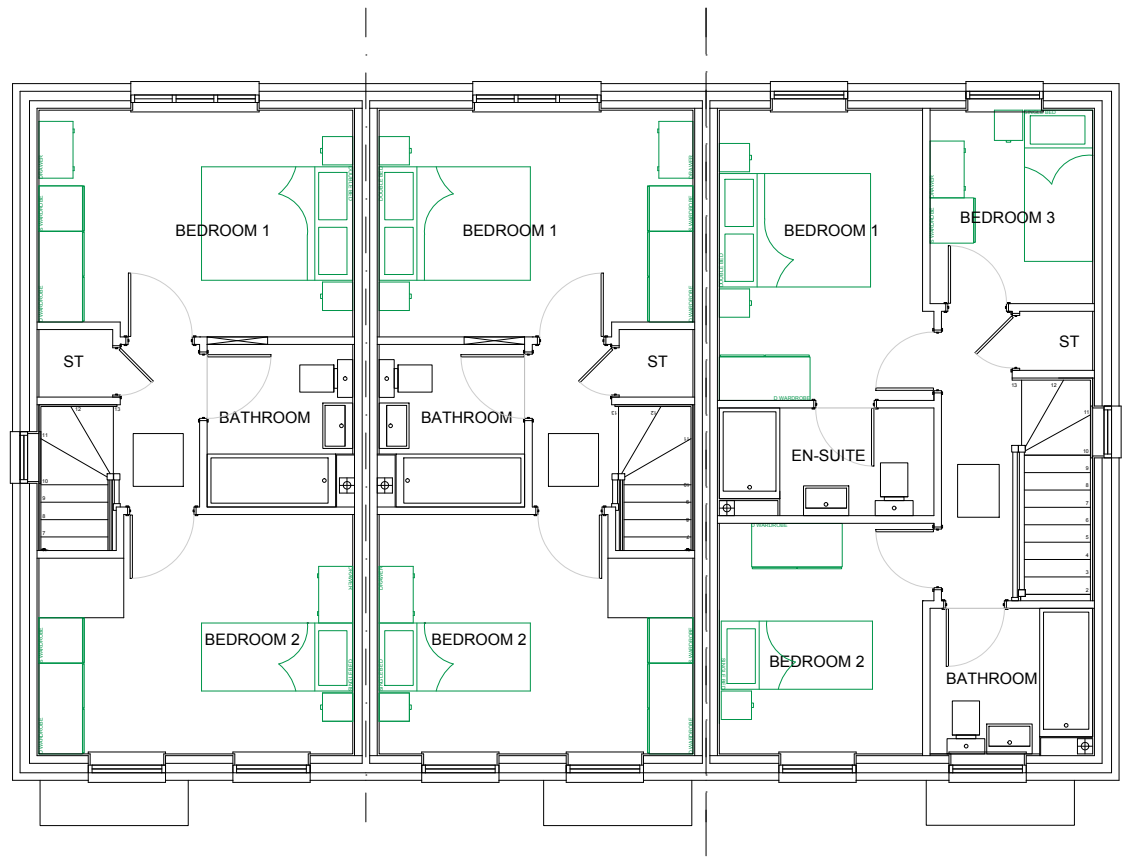


FIRST FLOOR PLAN

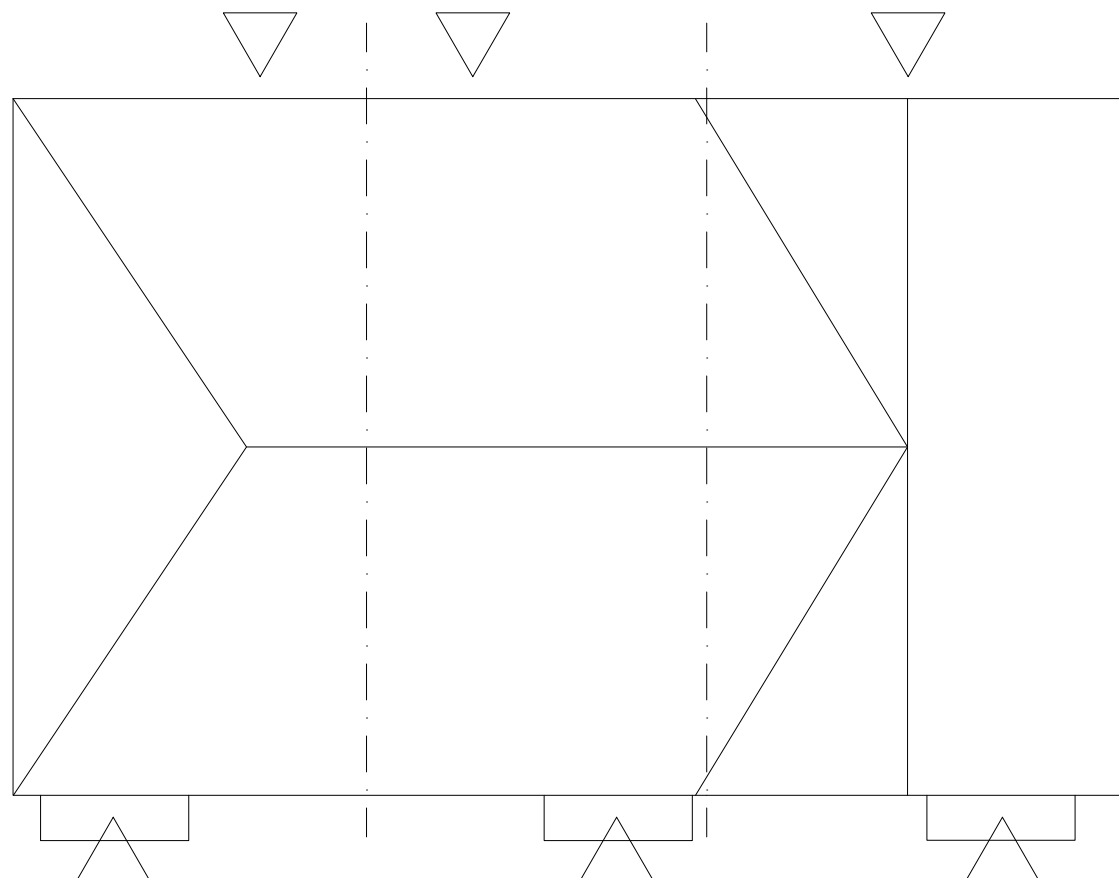

ROOF PLAN

House Type 2 Type 202L  
Plots 23 & 24.  
Private.  
202L : 70.68sq.m. / 760sq.ft.  
2 bed 3 person unit

House Type 303  
Plot 22.  
Private.  
303 : 84.16sq.m. / 905sq.ft.  
3 bed 4 person unit

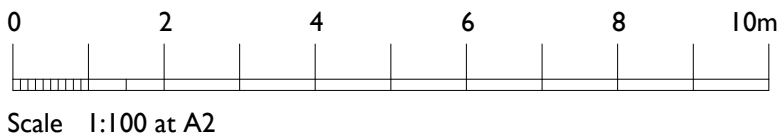

**urban pulse design**

The Studio , Unit 17, Vicarage Farm Business Park, Winchester Road,  
Fair Oak, Hampshire, SO50 7HD  
023 8069 7010  
enquiries@urbanpulsedesign.co.uk www.urbanpulsedesign.co.uk

Land West of New Barn Lane  
North Bersted, Bognor Regis

Linden Homes South

|                          |                        |                    |
|--------------------------|------------------------|--------------------|
| Project type             | Drawing classification | Work stage         |
| DRAWING TITLE            |                        |                    |
| Plots 22, 23 & 24        |                        |                    |
| House Types 202L & 303   |                        |                    |
| Floor Plans & Elevations |                        |                    |
| SCALE<br>1:100           | SHEET SIZE<br>A1       | SHEET No.<br>of 1  |
| DRAWN                    | CHKD                   | DATE<br>04/12/2018 |
| CAD FILE                 |                        |                    |

**Detail Planning**