





Plot 75 A3
Plot 76 A3
Plot 82 A3
FRONT ELEVATION
Note : Wall areas left clear to elevations are in facing brickwork

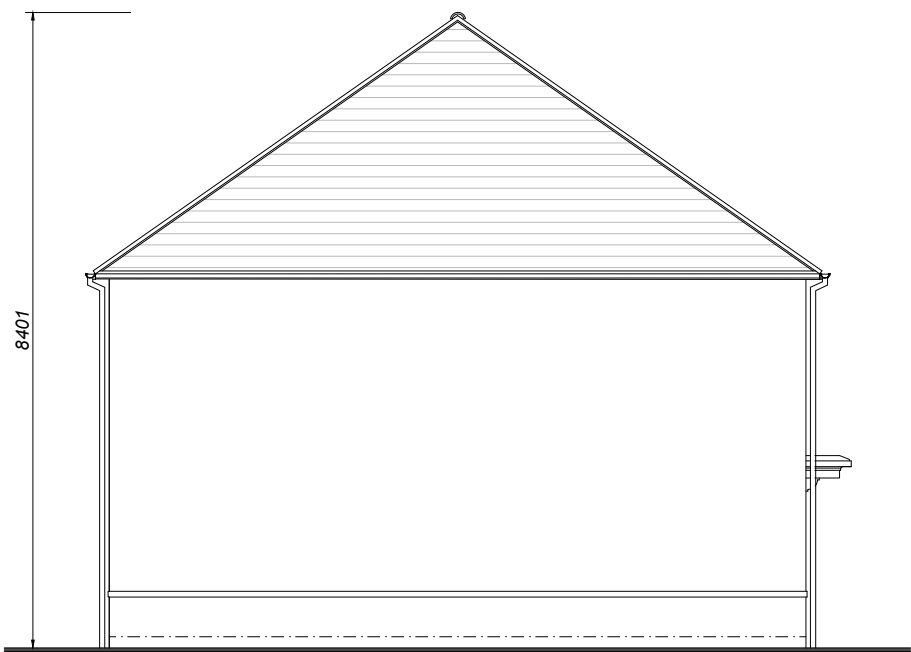


Plot 75 A3
SIDE ELEVATION



Plot 82 A3
REAR ELEVATION

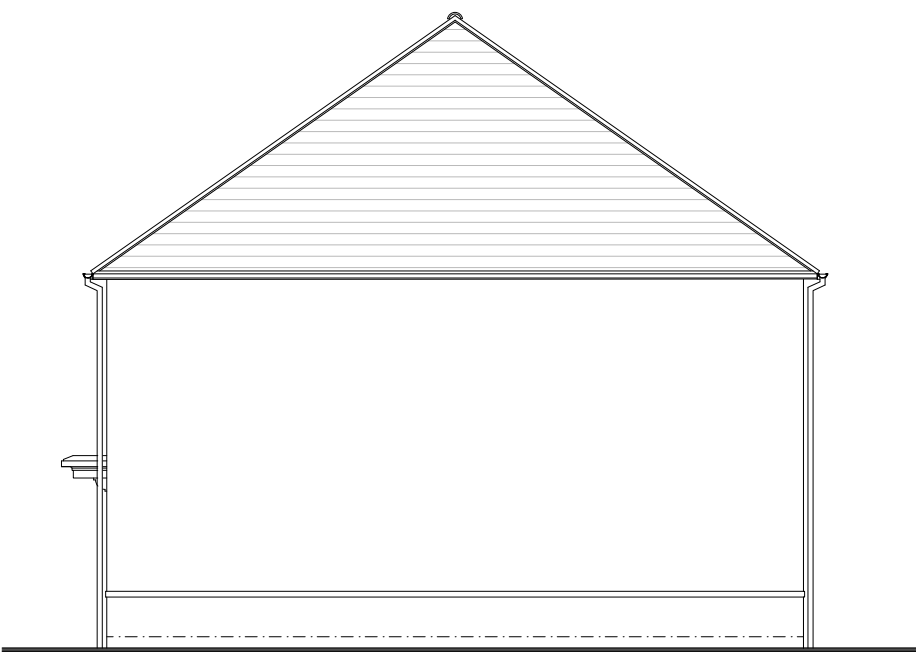


Plot 82 A3
SIDE ELEVATION

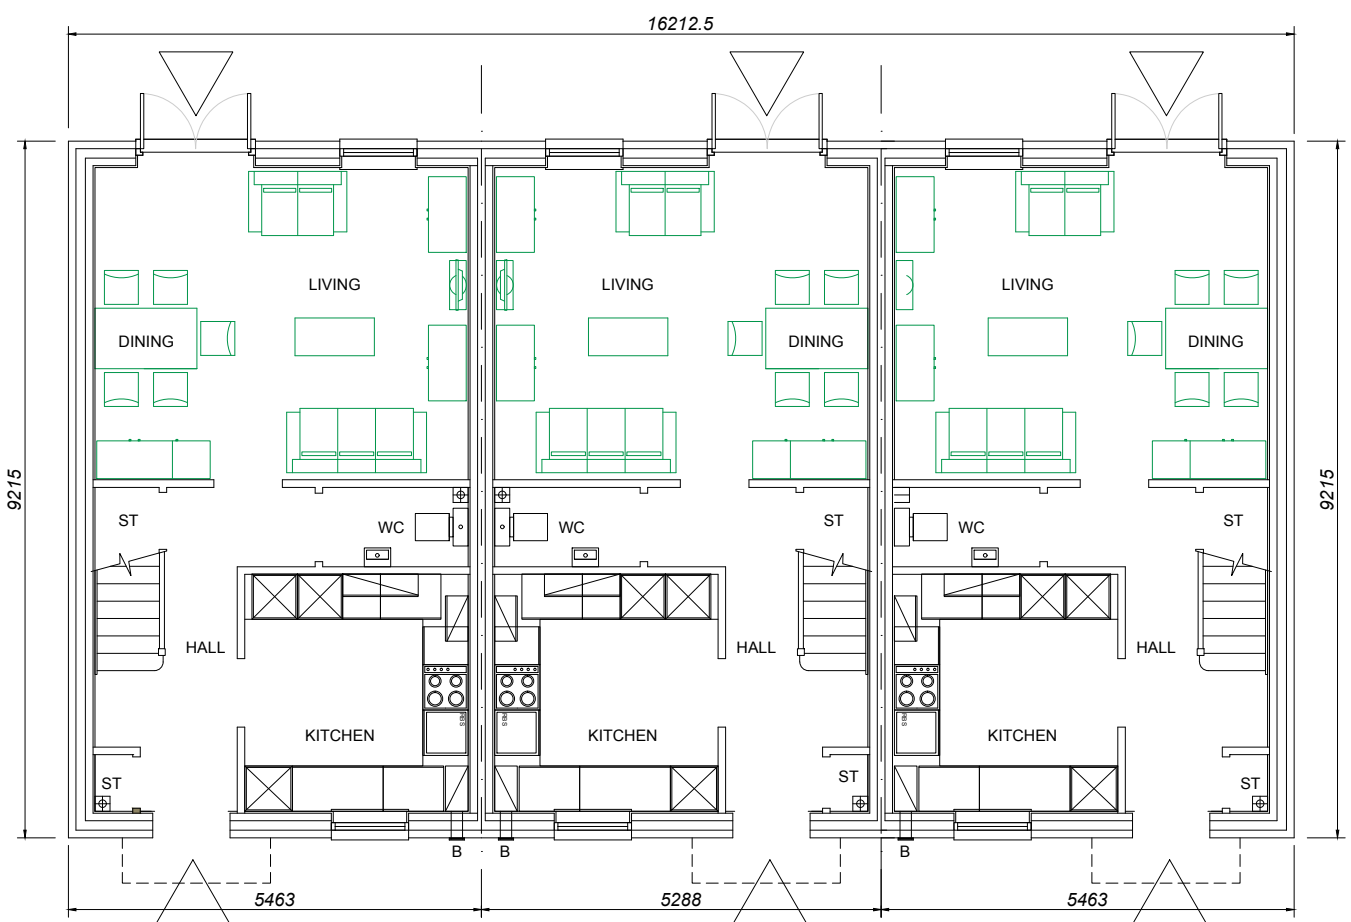


Plot 75 A3
Plot 76 A3
Plot 82 A3
GROUND FLOOR PLAN



FIRST FLOOR PLAN

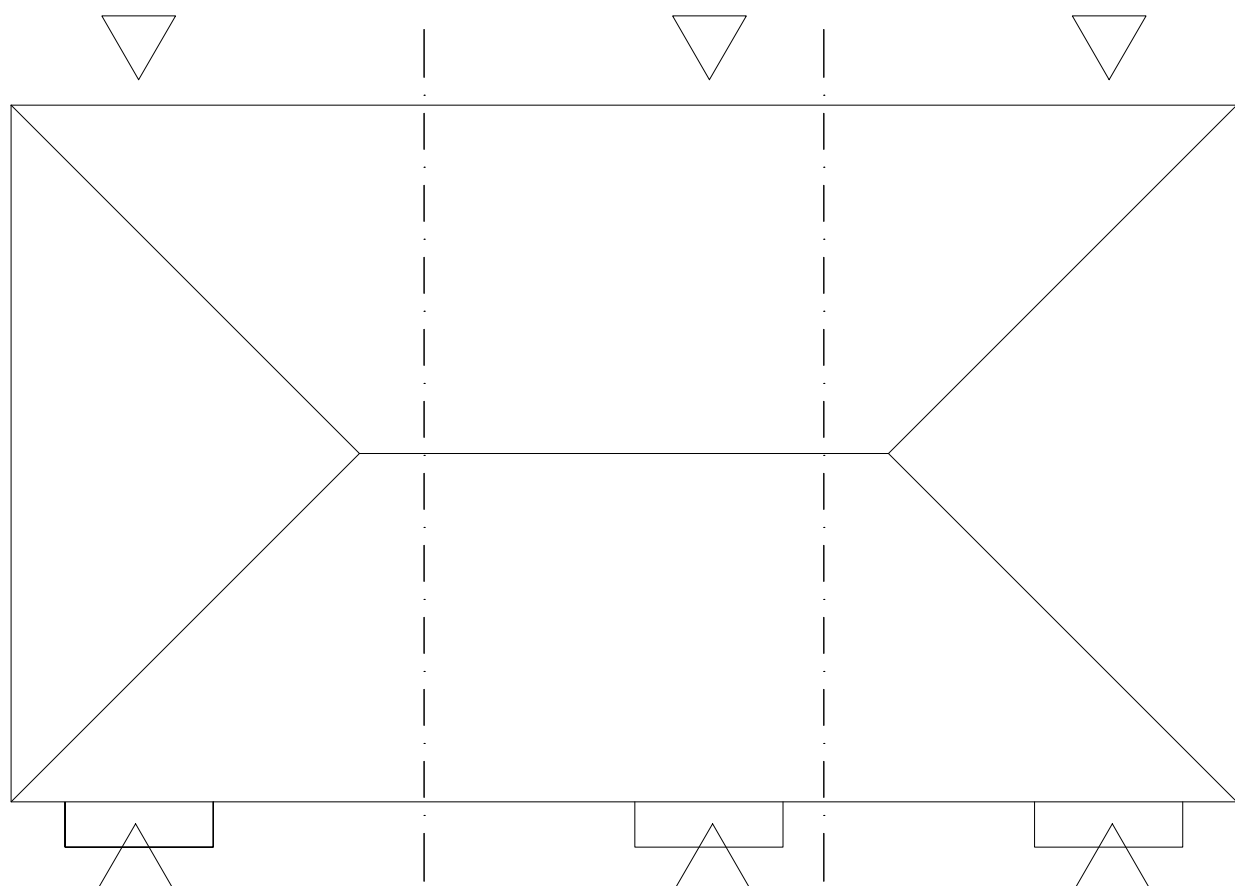

ROOF PLAN

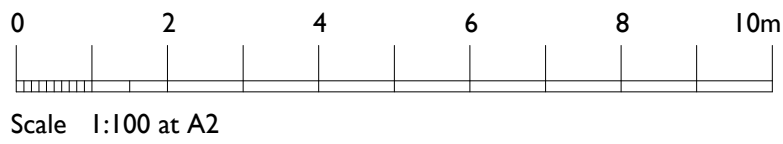

House Type A3
Plots 75, 76 & 82.
Affordable. Rent.
A3 : 84.16sq.m. / 905sq.ft.
3 bed 4 person unit

urban pulse design

The Studio , Unit 17, Vicarage Farm Business Park, Winchester Road,
Fair Oak, Hampshire, SO50 7HD
023 8069 7010
enquiries@urbanpulsedesign.co.uk www.urbanpulsedesign.co.uk

Land West of New Barn Lane
North Bersted, Bognor Regis

Linden Homes South

DRAWING TITLE
Plots 75, 76 & 82
House Type A3
Floor Plans & Elevations

SCALE	SHEET SIZE	SHEET No.	DRAWN	CHKD	DATE	CAD FILE
1:100	A2	of			04/12/2018	

Detail Planning

18-1128-040-1st