




Plot 93 303 Plot 94 310
FRONT / SIDE ELEVATION
Note : Wall areas left clear to elevations are in facing brickwork

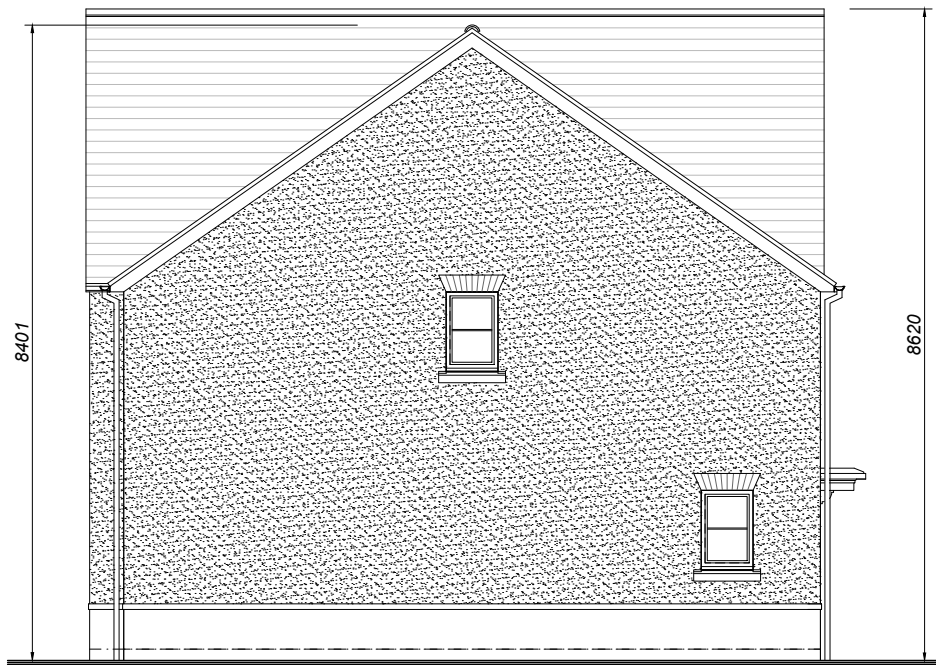


Plot 93 303
SIDE ELEVATION



Plot 94 310
REAR ELEVATION




Plot 94 310
FRONT ELEVATION

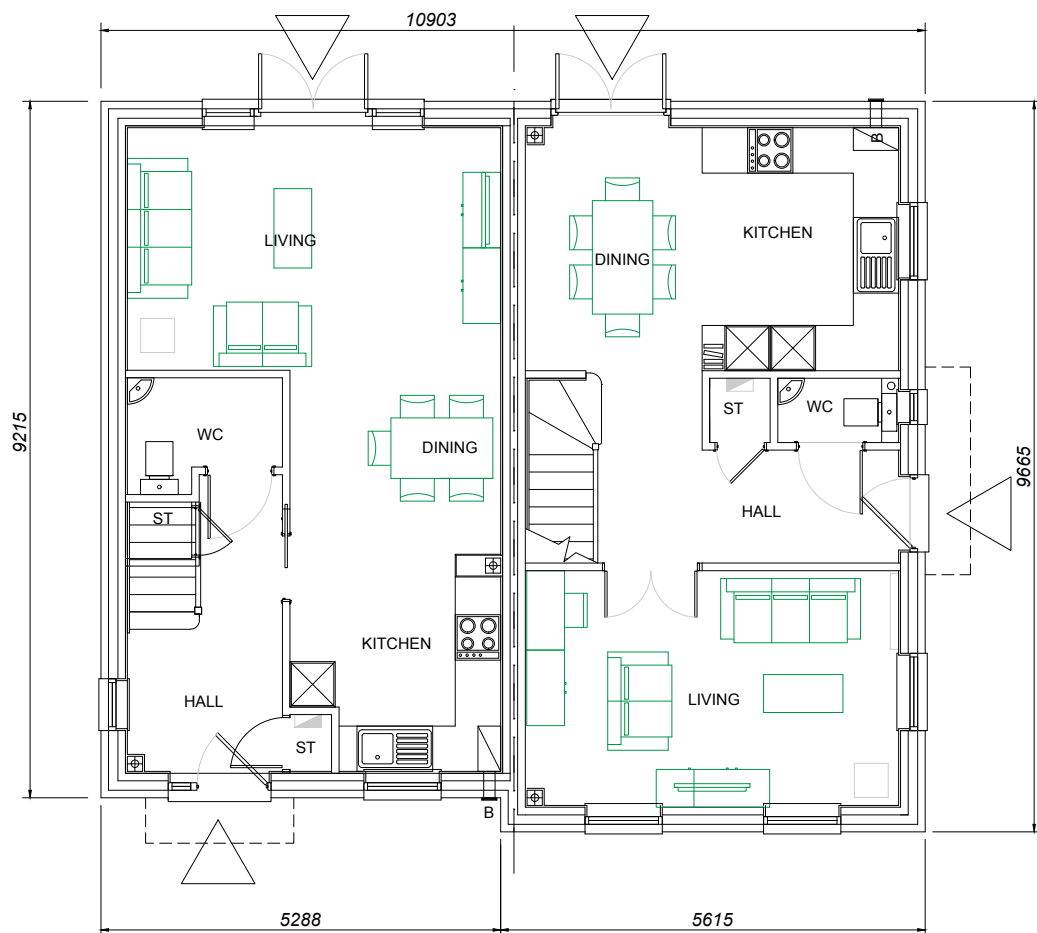


Plot 93 303 Plot 94 310

GROUND FLOOR PLAN

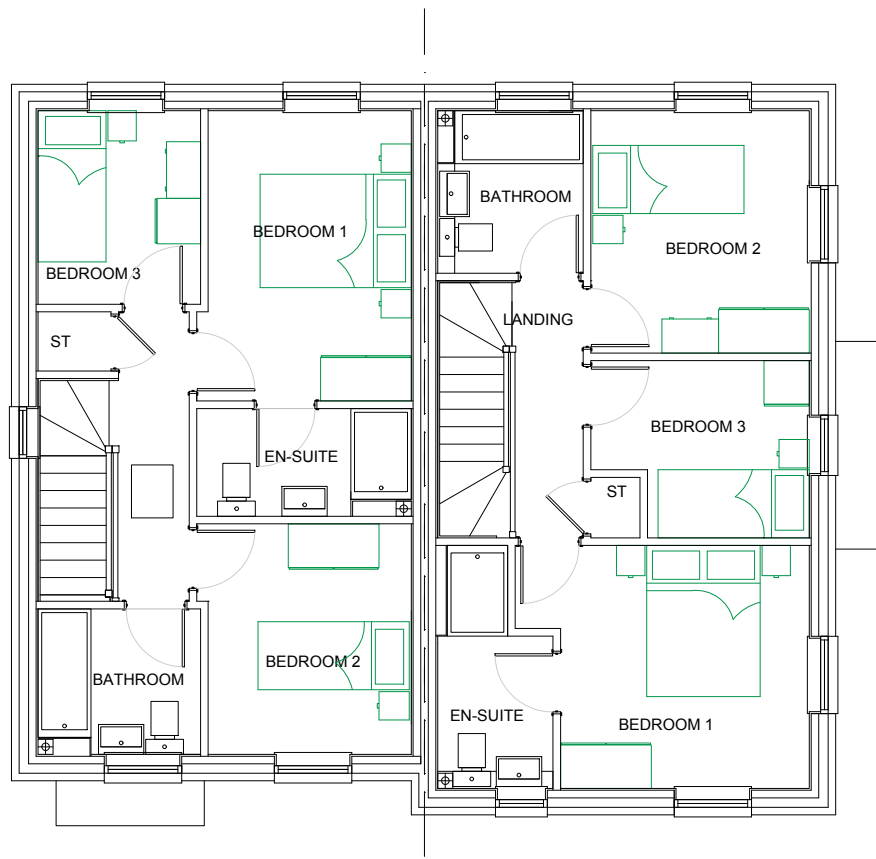


FIRST FLOOR PLAN

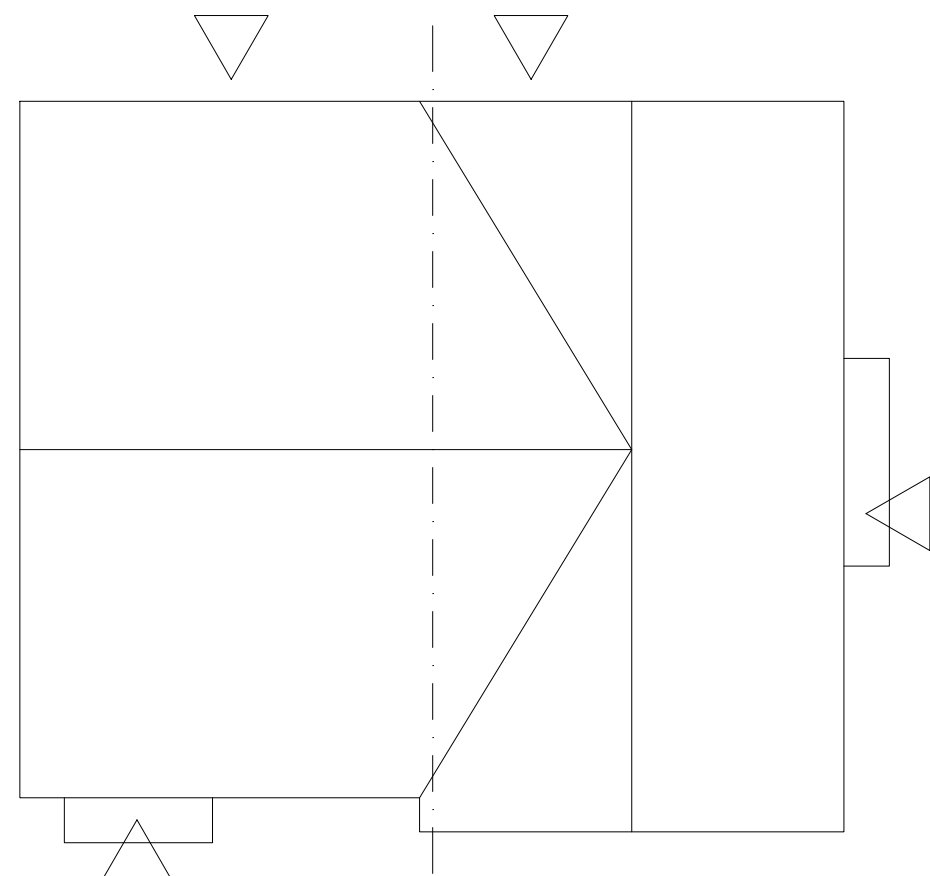

ROOF PLAN

House Type 303
Plot 93.
Private.
303 : 84.16sq.m. / 905sq.ft.
3 bed 4 person unit

House Type 310
Plot 94.
Private.
310 : 88.25sq.m. / 949sq.ft.
3 bed 4 person unit

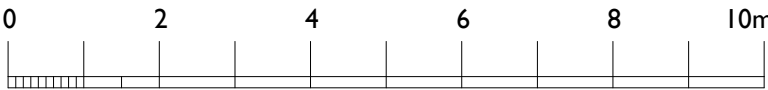

Scale 1:100 at A2