


REVISIONS					
REV.	DESCRIPTION	DRAWN	CHKD.	DATE	
A	Plot 100 ref. removed. Renumbered as Plot 49.	ML	**	14/01/19	




Plot 49 303
Plot 99 303
FRONT ELEVATION
Note : Wall areas left clear to elevations are in facing brickwork

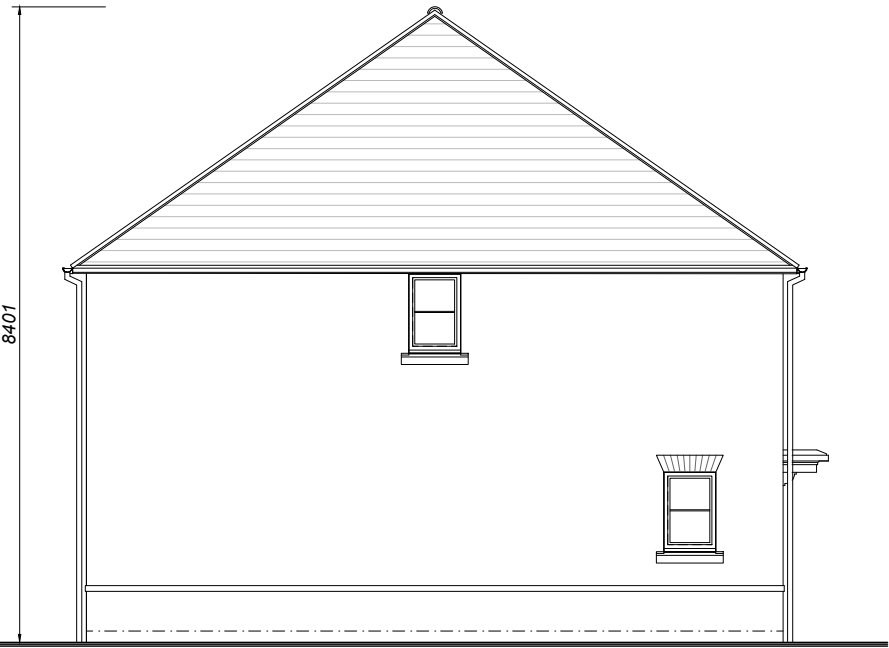


Plot 49 303
SIDE ELEVATION




Plot 99 303
Plot 49 303
REAR ELEVATION

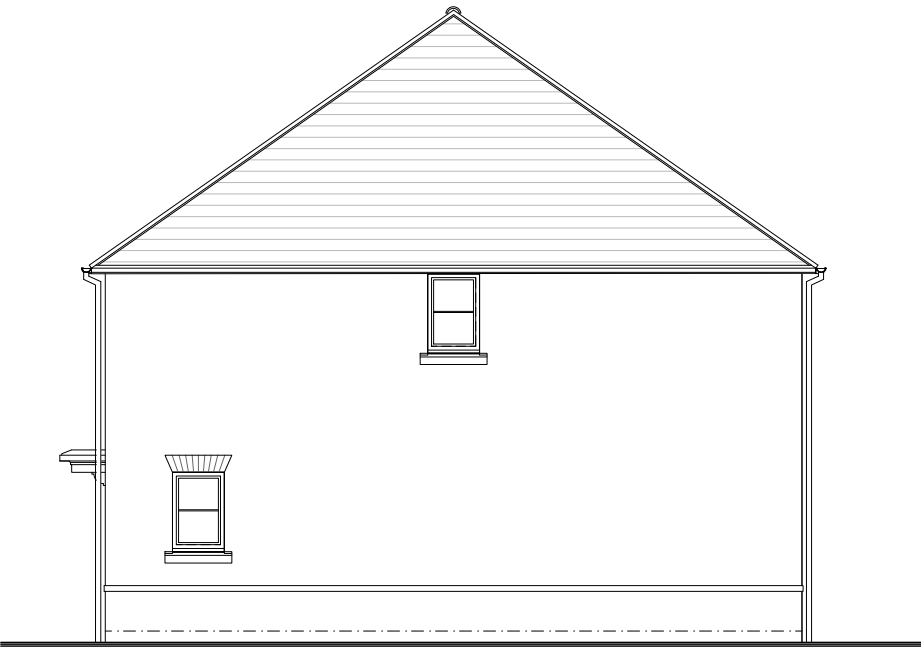


Plot 99 303
SIDE ELEVATION

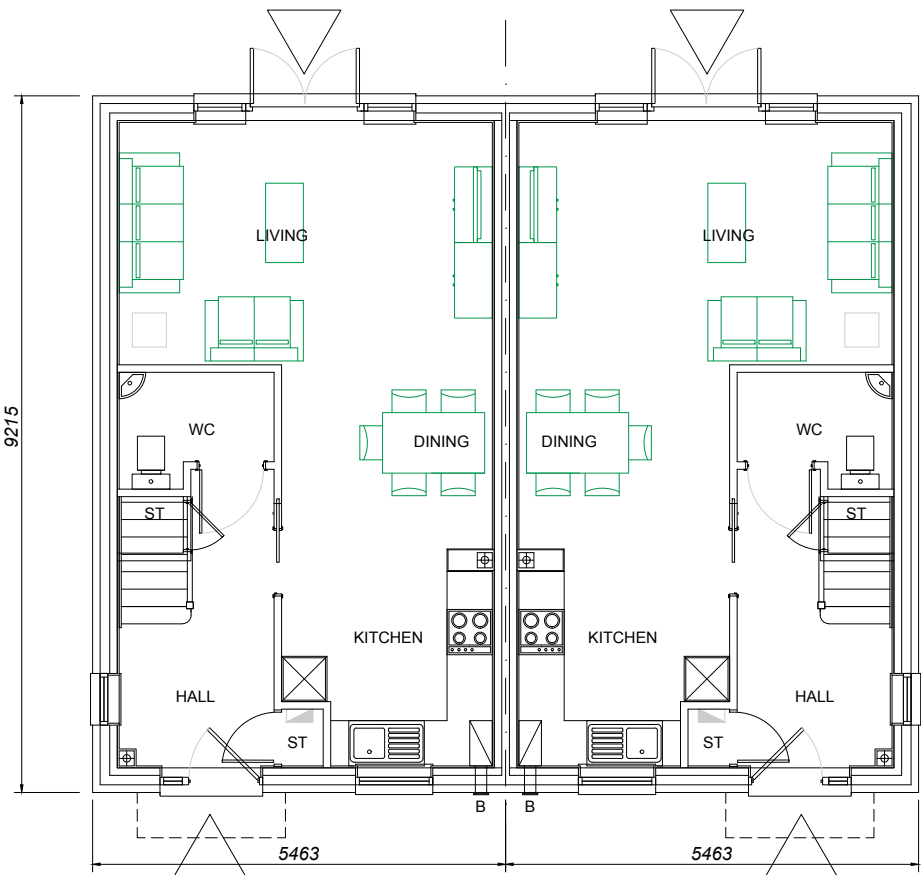


Plot 49 303
Plot 99 303
GROUND FLOOR PLAN

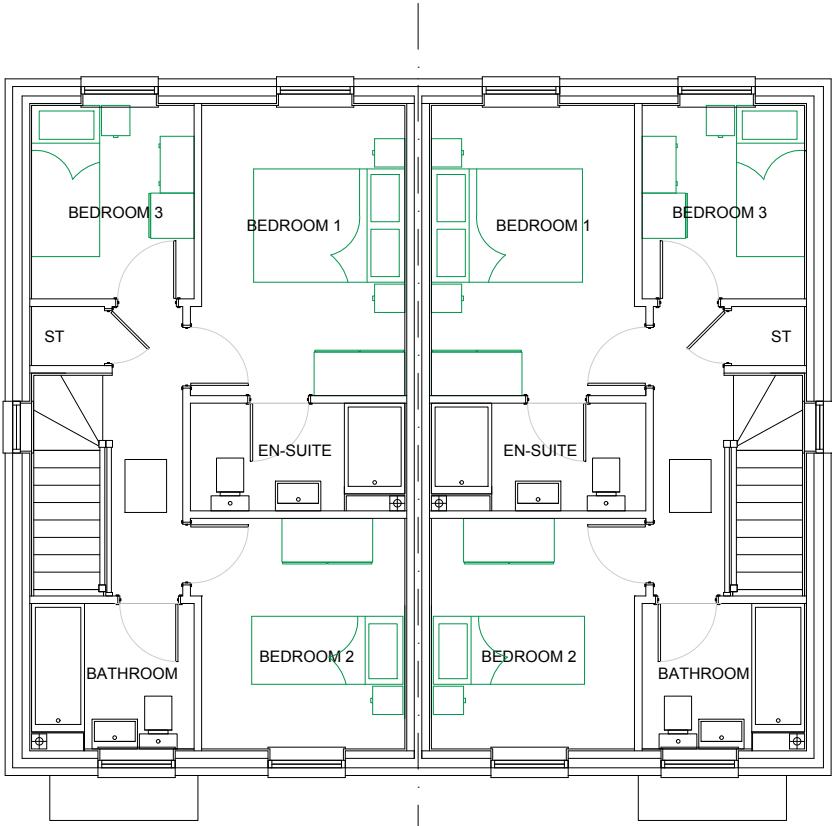

FIRST FLOOR PLAN

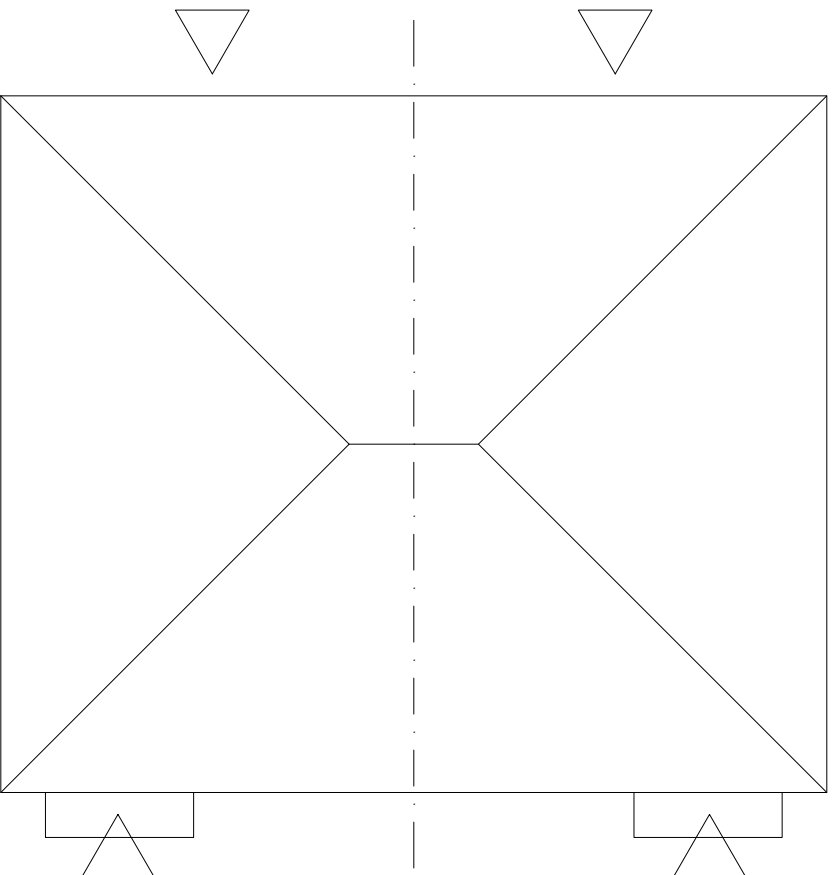

ROOF PLAN

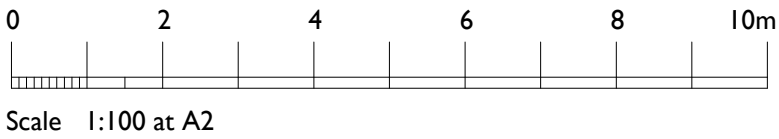

House Type 303
Plots 99 & 49.
Private.
303 : 84.16sq.m. / 905sq.ft.
3 bed 4 person unit

The Studio, Unit 17, Vicarage Farm, Winchester Road,
Fairoak, Hampshire, SO50 7HD
023 8069 7010
enquiries@urbanpulsedesign.co.uk www.urbanpulsedesign.co.uk

PROJECT
Land West of New Barn Lane
North Bersted, Bognor Regis

Linden Homes South

DRAWING TITLE
Plots 99 & 49
House Type 303
Floor Plans & Elevations

SCALE	SHEET SIZE	SHEET No.	DRAWN	CHKD.	DATE	CAD FILE
1:100	A2	1 of 1			14/01/2019	

Detail Planning

18-1128-055-A