



1. Multi Special Twin Swings from Timber play Ref: 6.12800




2. Stepping Logs from Russell play Ref: H14




3. Balancing Blocks from Timber play Ref: 6.51700




4. Rope Course from Timber play Ref: 6.49010

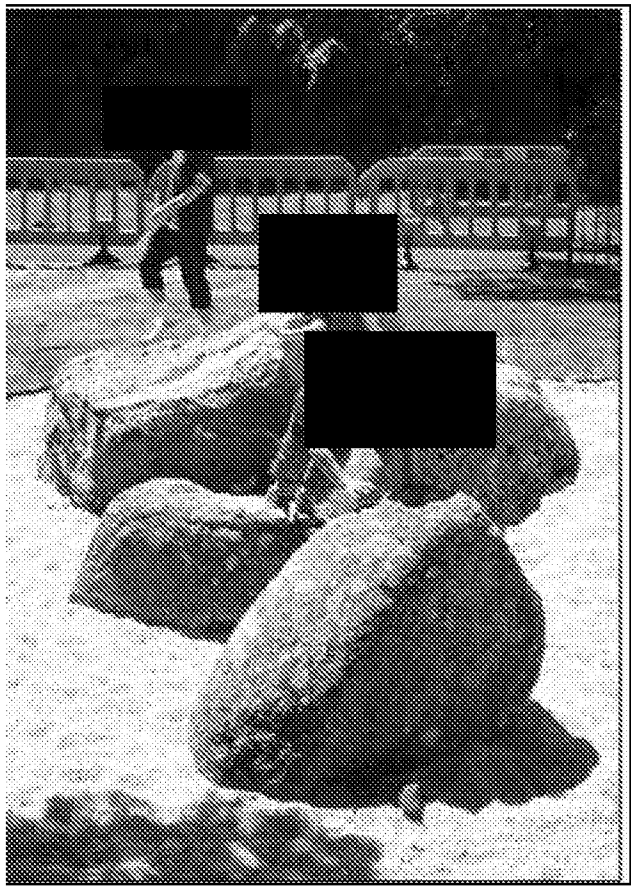

5. Recumbent Boulders from Russell play Ref: TC1003

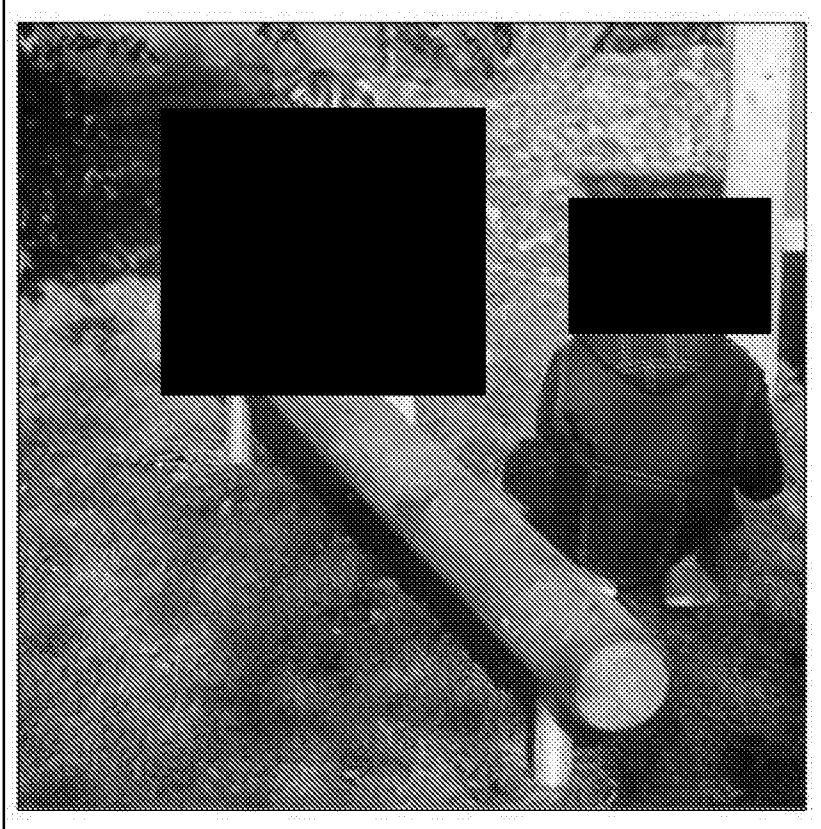

6. Straight Balancing Beam from Timber play Ref: 6.81000

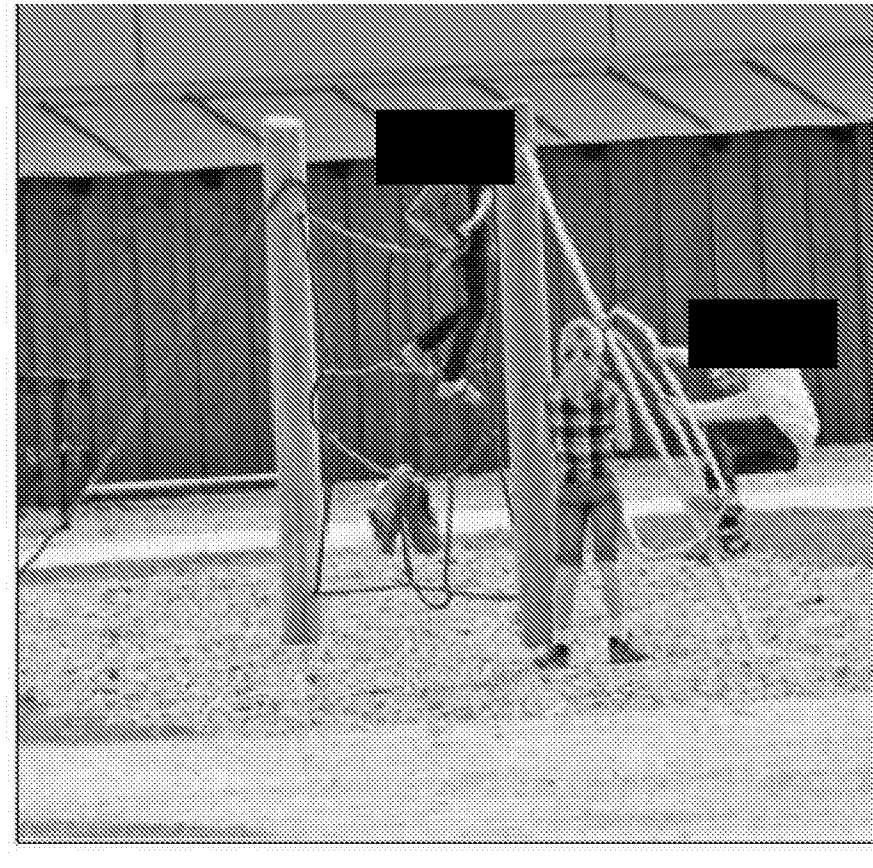

7. Climbing Net from Timber play Ref: 6.51630





8. Bench with Back with matching Bin from Timber play Ref: 9.20000

SPECIFICATION
All works generally, to comply with the written Soft Landscape Specification.
NOTE: DO NOT SCALE FROM DRAWING

Legend

- Proposed Carpinus (hornbeam) hedge planting to be planted in a double staggered row 300mm apart and at 500mm centres in each row. To be maintained at 1m height
- Proposed shrub planting to receive 75mm bark mulch after planting operations
- Proposed specimen shrub planting to receive short angular staking on half standards with expandable tree ties. Irrigation tubing to root system of specimens as required
- Proposed grassland areas, to be seeded with EC22 Wear tolerant Turfgrass Mixture grass seed mix as supplied by Emorsgate Seeds and sown at 25 grams per msq, or similar and approved
- Grass matting timberplay
- Safety Matting from Matting Products

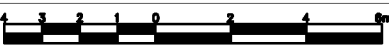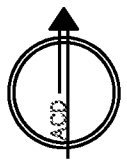

Rev Date Details Drawn



HEAD OFFICE
Rodbourn Road Business Centre, Grange Lane,
Malmesbury, SN16 0ES
Tel: 01666 825646
Courtyard House, Mill Lane, Godalming, GU7 1EY
Tel: 01483 425714
Suite 6, Crescent House, Yonge Close, Eastleigh, SO50 9SX
Tel: 02382 026300
9 Brownlow Road, Cambridge, CB4 3NG
Tel: 07825 668554
email: mail@acdenv.co.uk
www.acdenvironmental.co.uk



scheme: Land West of New Barn Lane, North Bersted
client: Linden Homes
drawing: Play Area Proposal
date: December 2018
scale: 1:100@A1
drawing no: LIN21257 20 sheet 1
drawn: DC checked: AE

Copyright of ACD Environmental Ltd. All rights reserved in Chapter IV of the Copyright, Designs and Patents Act 1988 have been generally asserted. 2011. Copyright of this plan remains with ACD until all fees have been paid in full.