

NOTE: DO NOT SCALE FROM DRAWING

Tarmac to roads and pavements to be installed to engineer's details.



Keyblok concrete block paving in burnt ochre laid in herringbone pattern from Marshalls. Laid to engineer's details.



 Saxon concrete slabs in natural 450x450mm from Marshalls or similar and approved. Laid to engineer's details.

Natural concrete block paving
200x100mm to mark surface
changes and slow traffic from
Marshalls plc or similar and
approved. To be laid in stretcher
bond. Laid to engineers detail.



Hoggin footprint

 Cut lines

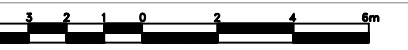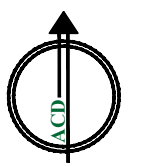

	06/02/19	Layout change	JO
	21/01/19	Layout change	JO
rev	Date	Details	Drawn



HEAD OFFICE
Rodbourne Rail Business Centre, Grange Lane,
Malmesbury, SN16 0ES
Tel: 01666 825646

Courtyard House, Mill Lane, Godalming, GU7 1EY
Tel: 01483 425714

Suite 6, Crescent House, Yonge Close, Eastleigh, SO50 9SX
Tel: 02382 026300

9 Brownlow Road, Cambridge, CB4 3NG
Tel: 07825 868654

email: mail@acdenv.co.uk
www.acdenvironmental.co.uk



scheme: Land West of New Barn
Lane, North Bersted
client: Linden Homes
drawing: Landscape Proposals
date: July 2017
scale: 1:200@A1
drawing no: LIN22251 12B Sheet 5
drawn: LS checked: AE

Copyright of ACD Environmental Ltd. All rights described in Chapter IV of the Copyright, Designs and Patents Act 1988 have been generally asserted: 2011. Copyright of this plan remains with ACD until all fees have been paid in full.