




Plot 35 A3
Plot 34 A3
FRONT ELEVATION
Note : Wall areas left clear to elevations are in facing brickwork

Plot 35 A3
SIDE ELEVATION

Plot 34 A3
REAR ELEVATION

Plot 35 A3


Plot 34 A3
SIDE ELEVATION

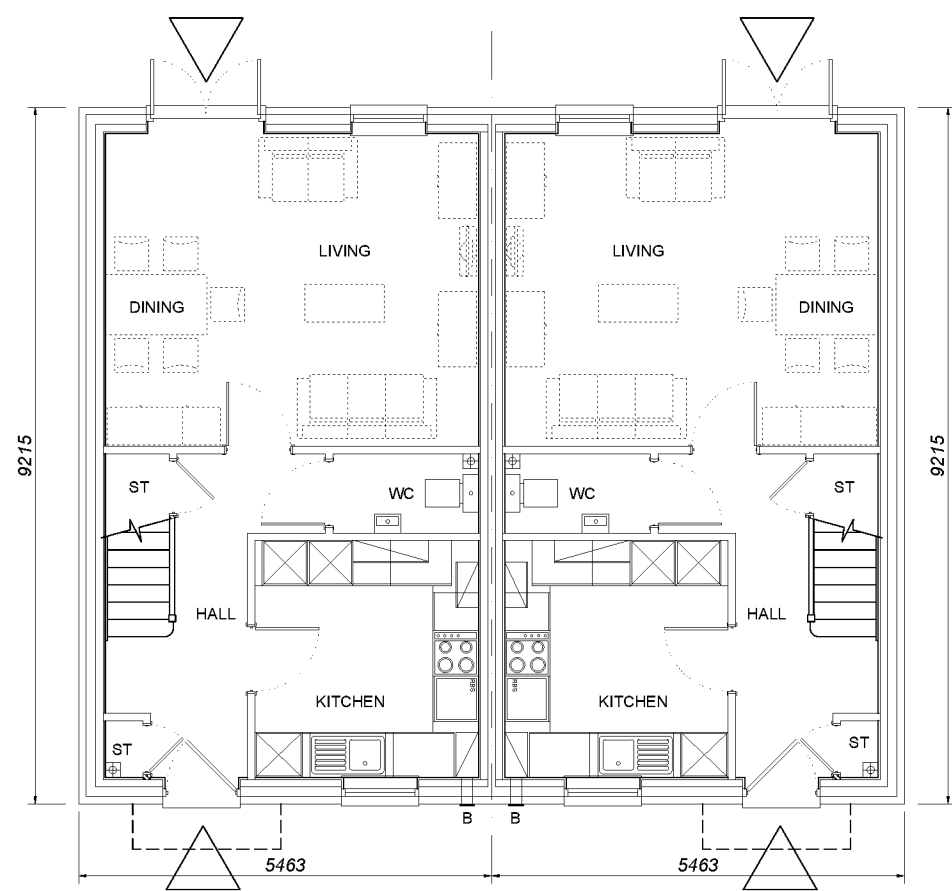


Plot 35 A3
Plot 34 A3
GROUND FLOOR PLAN



FIRST FLOOR PLAN

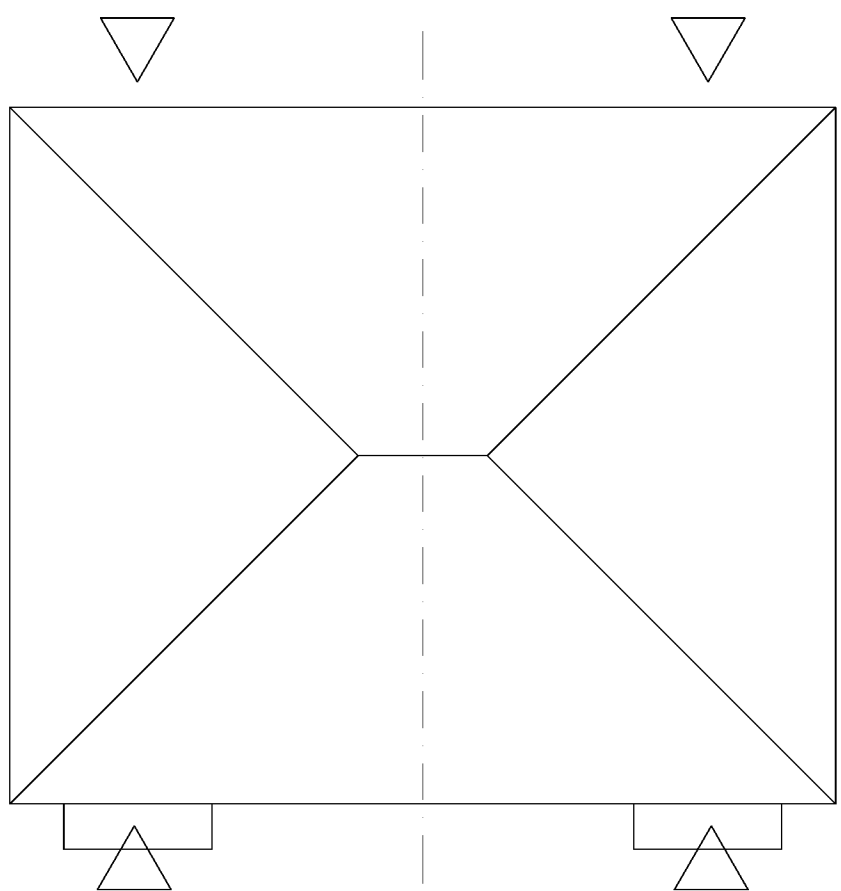

ROOF PLAN

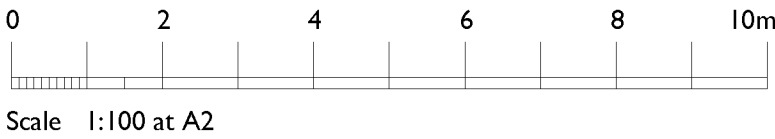

House Type A3
Plots 34 & 35.
Affordable. Shared Ownership.
A3 : 84.16sq.m. / 905sq.ft.
3 bed 4 person unit

The Studio, Line 17, Viewage Farm, Winchester Road,
Furze, Hampshire, SO50 7HD
023 8069 7010
enquiries@urbanpulsedesign.co.uk www.urbanpulsedesign.co.uk

PROJECT
Land West of New Barn Lane
North Bersted, Bognor Regis

Linden Homes South

Project type	Planning classification	Work stage

DRAWING TITLE
Plots 34 & 35
House Type A3
Floor Plans & Elevations

SCALE	SHEET SIZE	SHEET NO.	DRAWN	CHECKED	DATE	CAD FILE
1:100	A2	1 of 1			04/12/2018	

Detail Planning
18-1128-027-1st