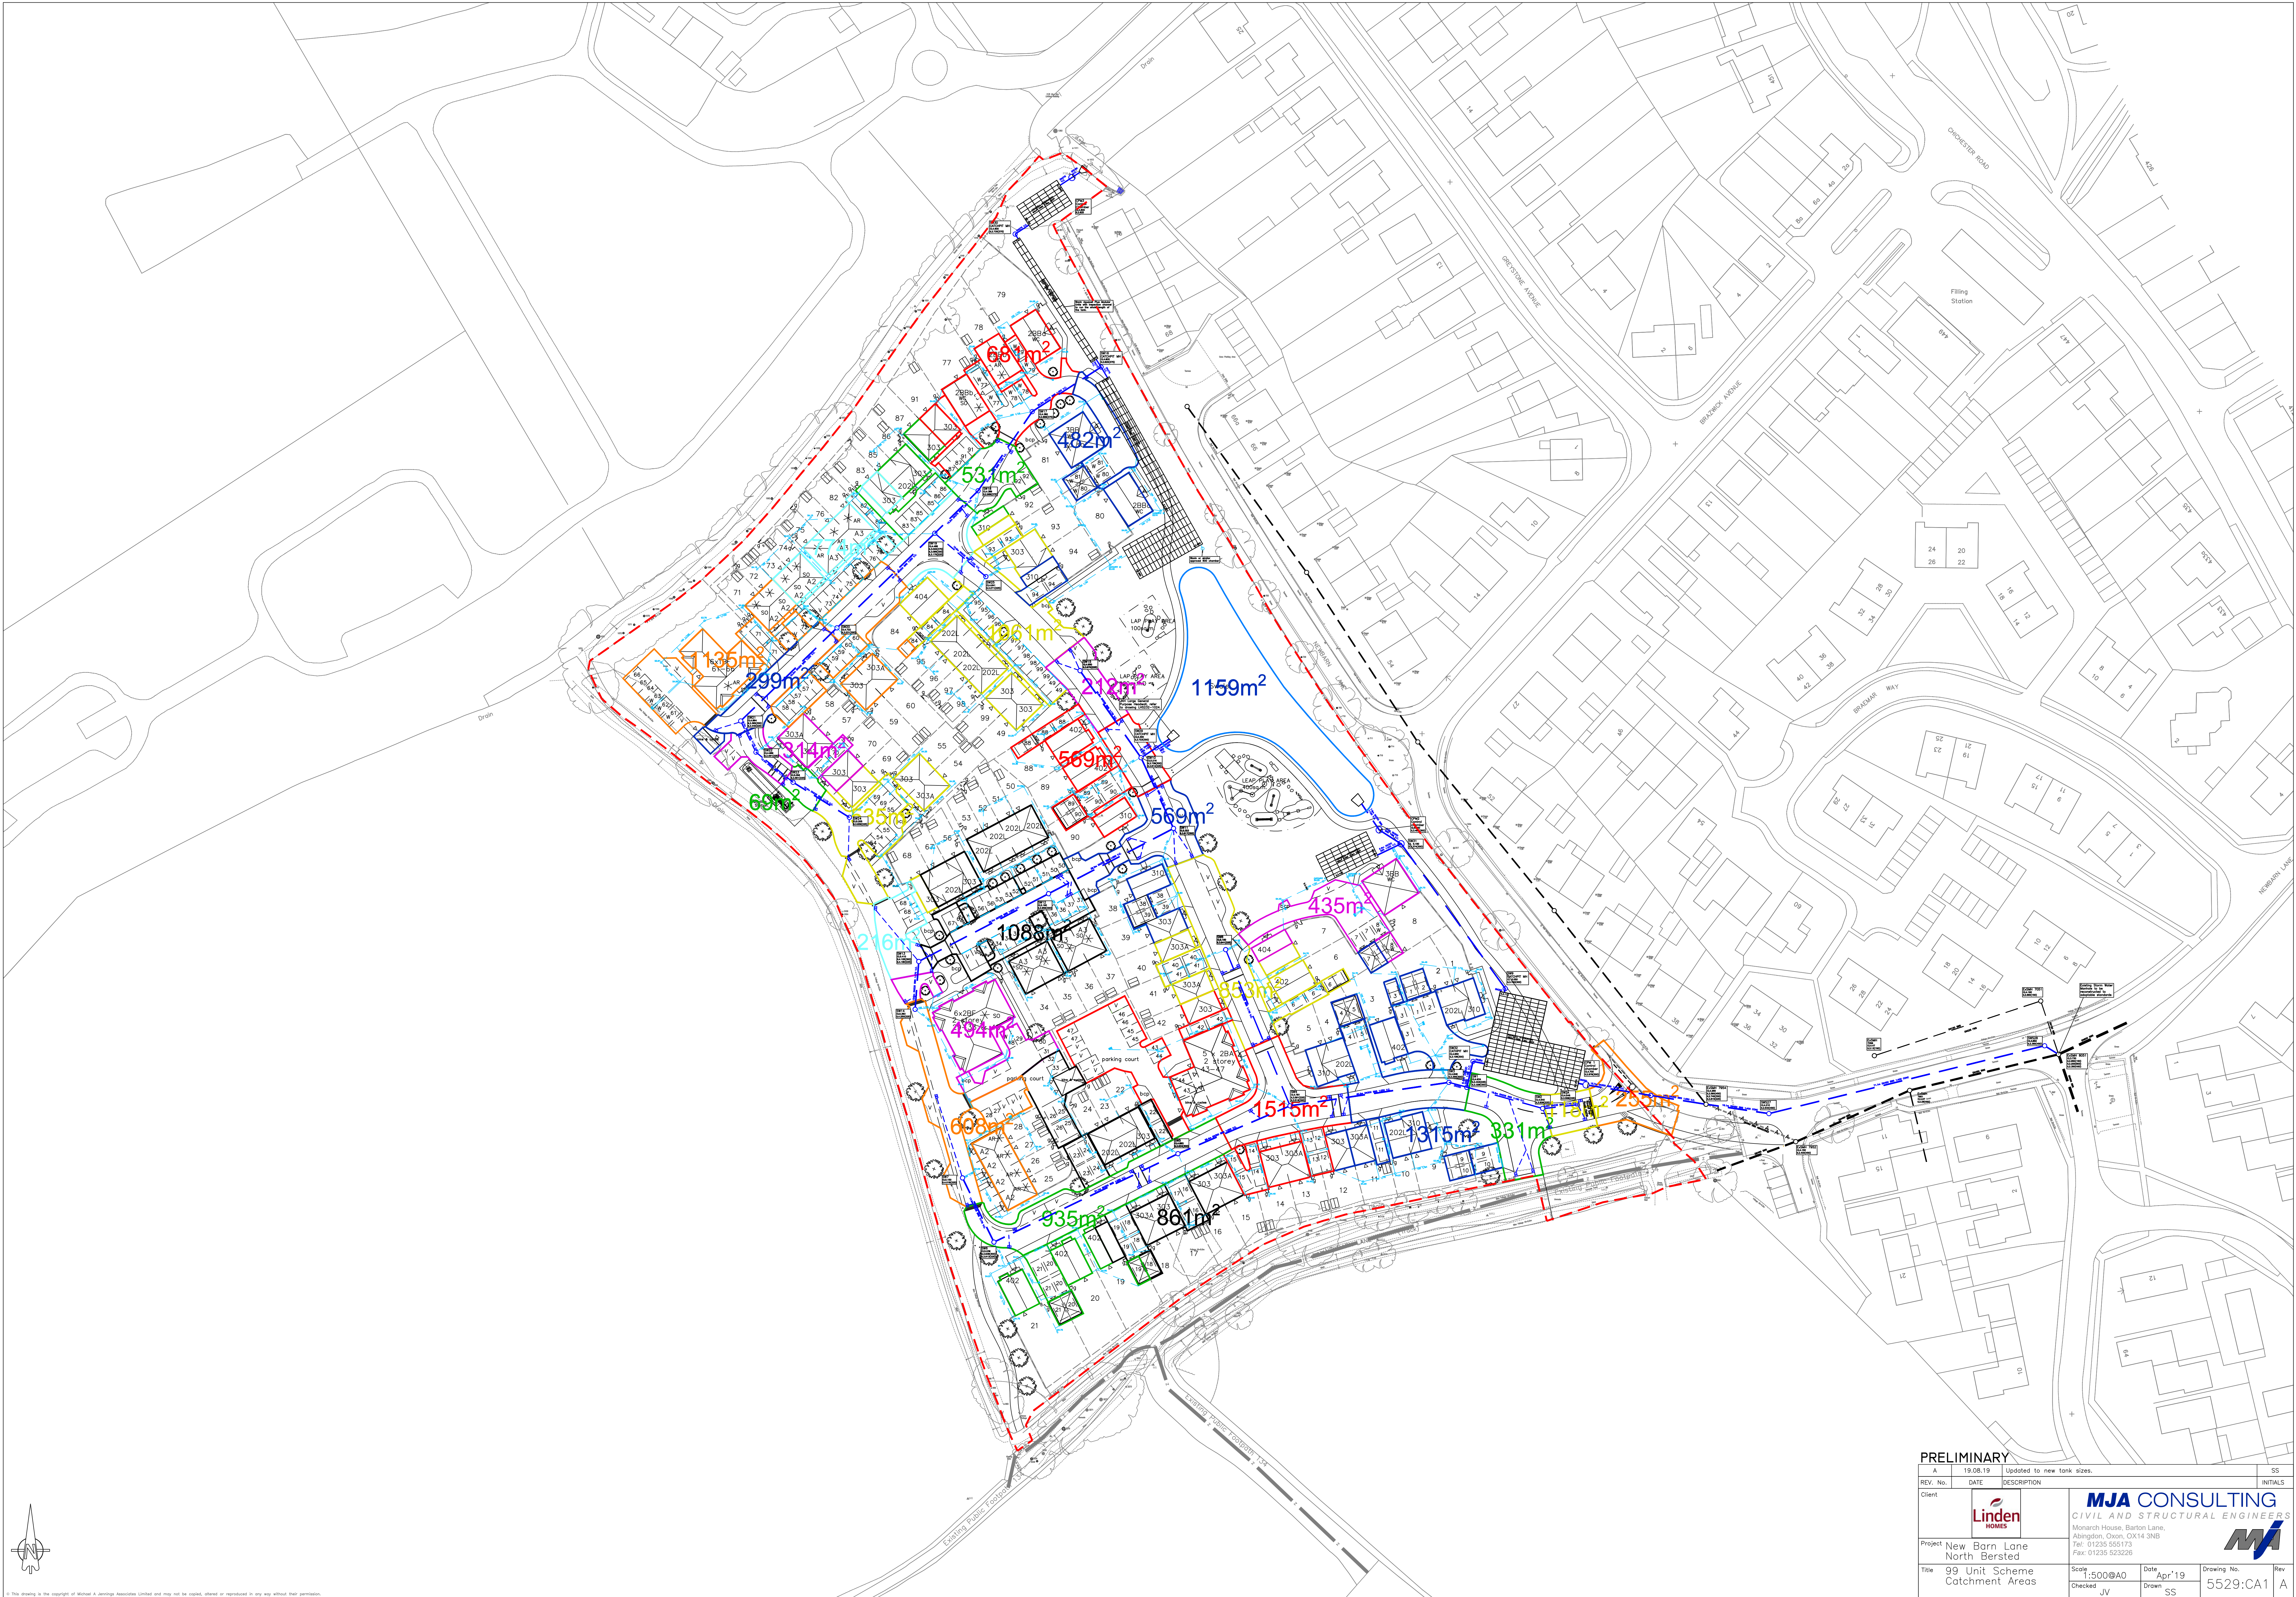


© This drawing is the copyright of MJA Consulting Engineers Limited and may not be copied, altered or reproduced in any way without their permission.

PRELIMINARY					SS
REV. No.	DATE	DESCRIPTION	INITIALS		
A	19.08.19	Updated to new tank sizes.			
Client					
		MJA CONSULTING CIVIL AND STRUCTURAL ENGINEERS Monarch House, Barton Lane, Abingdon, Oxon, OX14 3NB Tel: 01235 555173 Fax: 01235 523226			
Project New Barn Lane North Bersted		Scale 1:500@A0	Date Apr'19	Drawing No. 5529:CA1	Rev A
Title 99 Unit Scheme Catchment Areas		Checked JV	Drawn SS		