


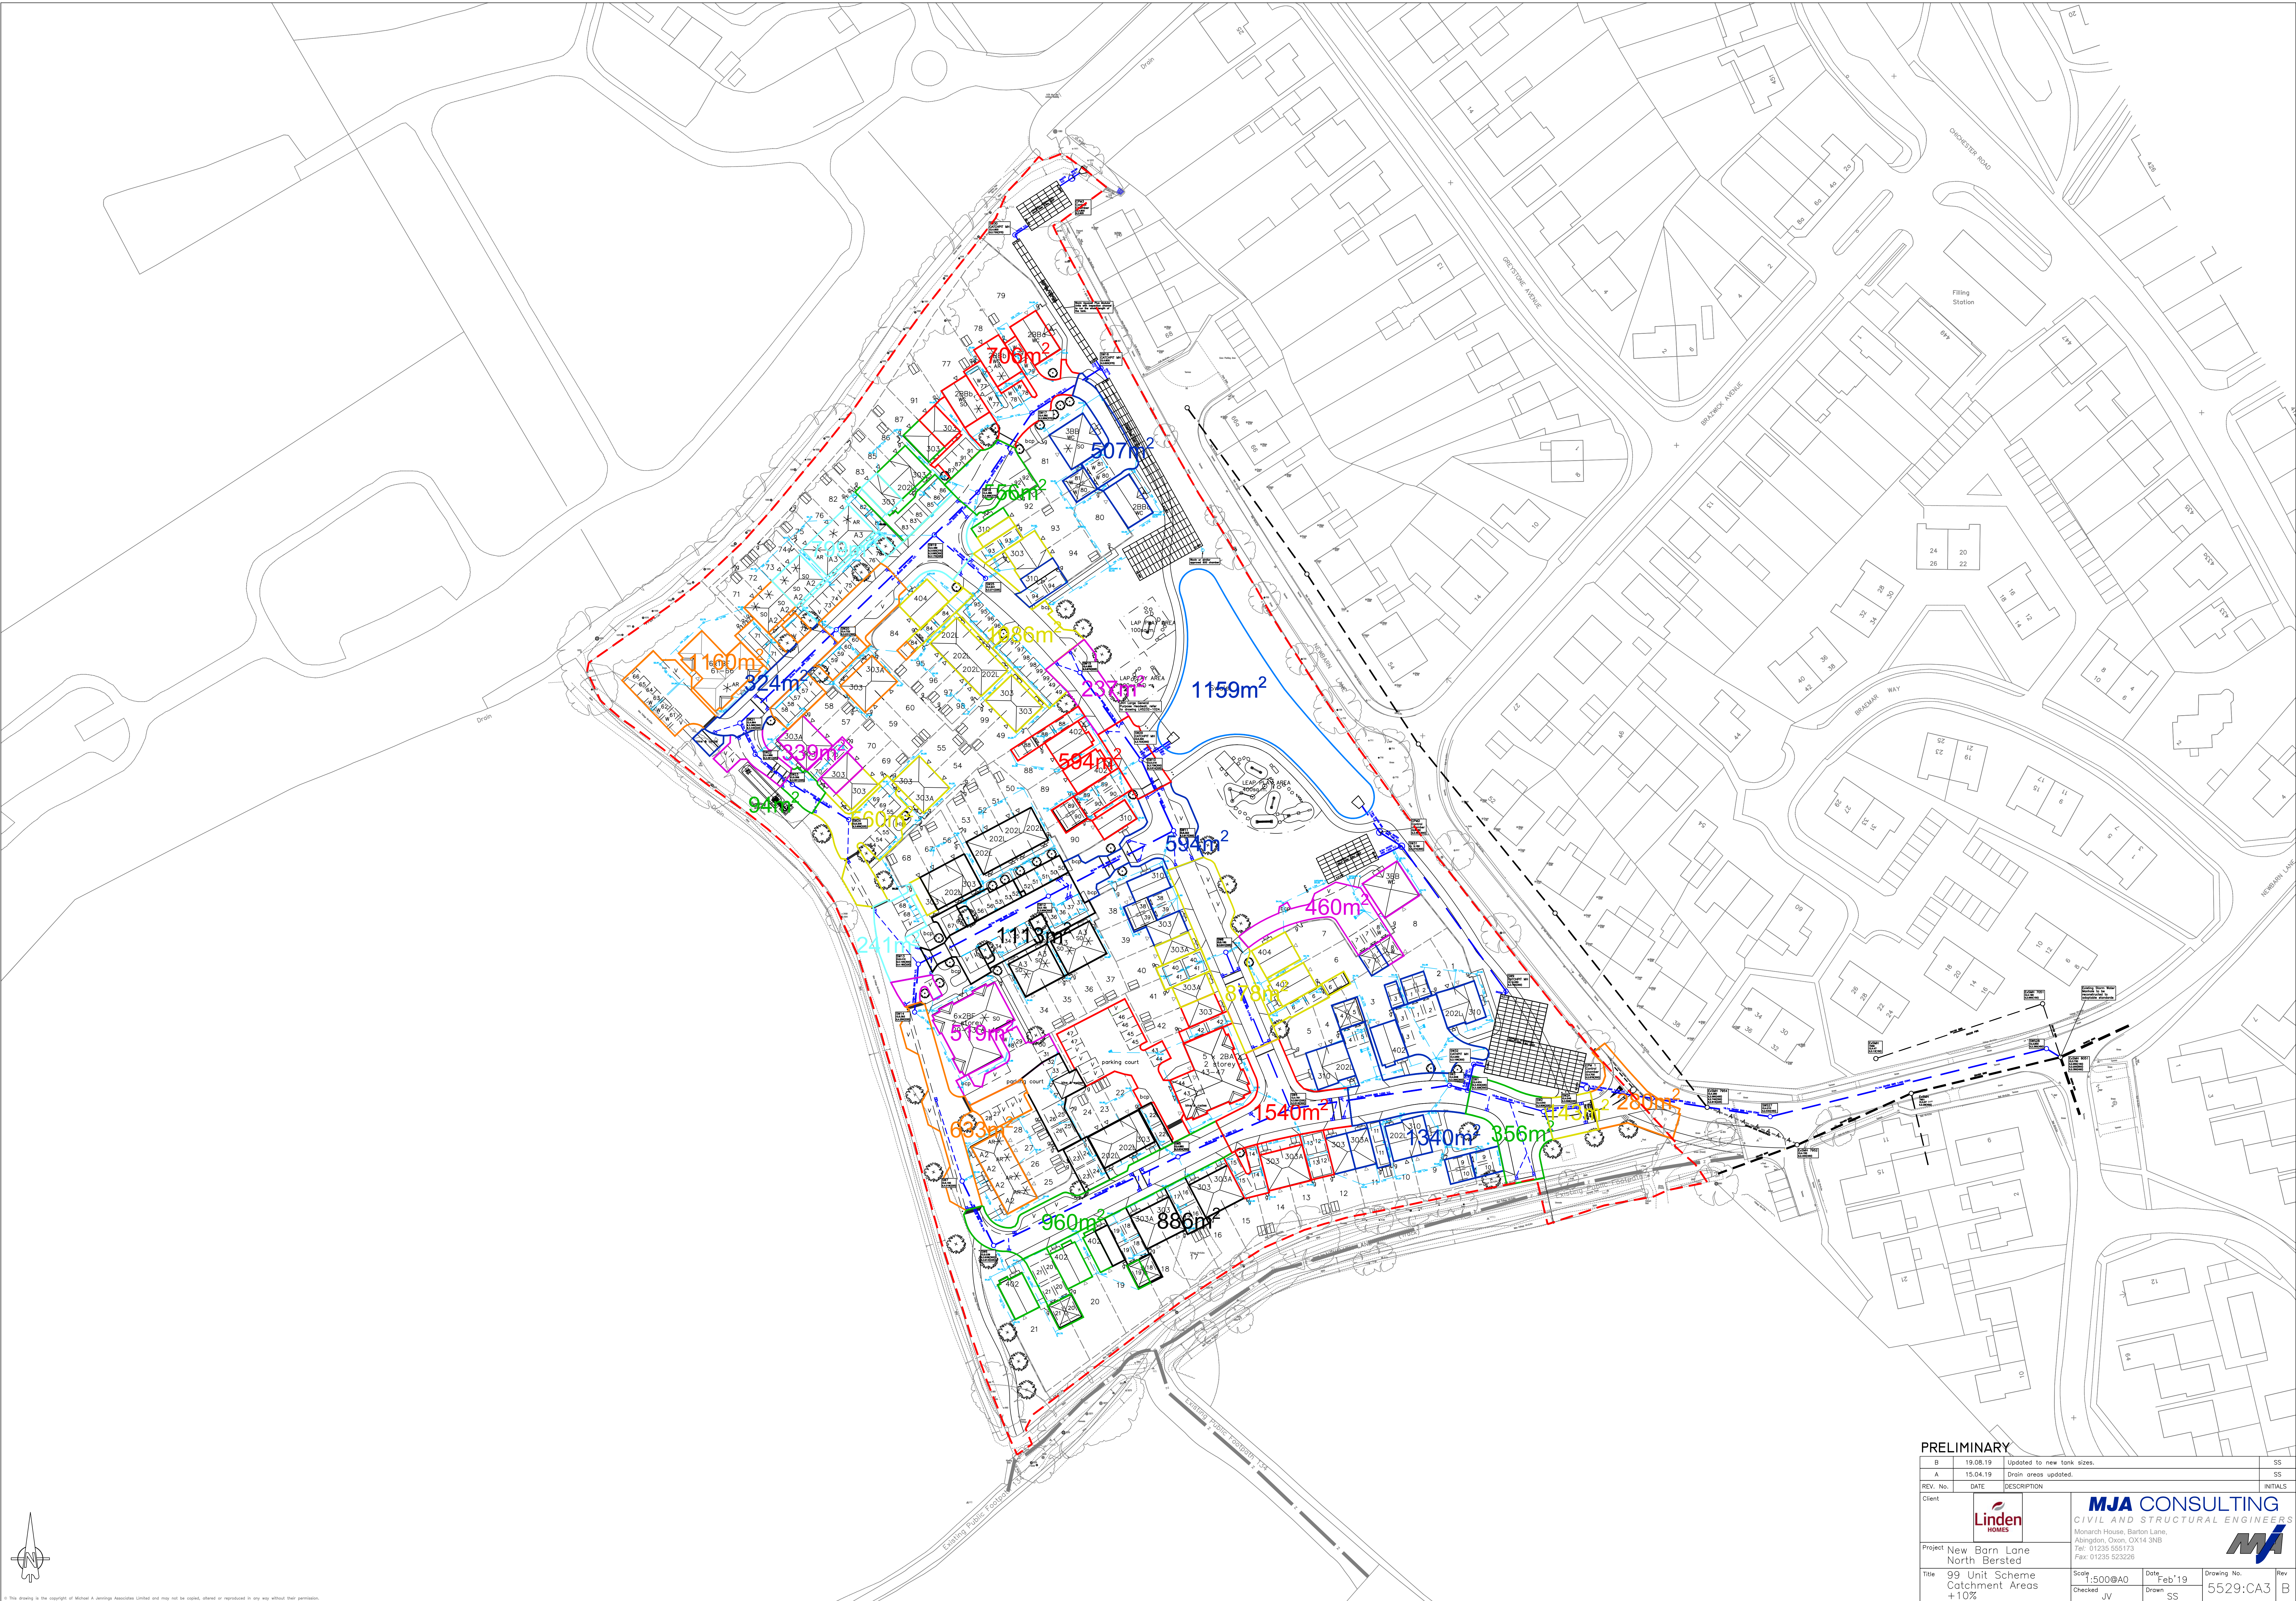

| <b>PRELIMINARY</b>                  |          |   |         |             |
|-------------------------------------|----------|---|---------|-------------|
| B                                   | 19.08.19 | Updated to new tank sizes.   |         | SS          |
| A                                   | 15.04.19 | Drain areas updated.   |         | SS          |
| REV. No.                            | DATE     | DESCRIPTION   |         | INITIALS    |
| Client                              |          |   |         |             |
| Project                             |          |  <b>MJA CONSULTING</b><br>CIVIL AND STRUCTURAL ENGINEERS<br>Monarch House, Barton Lane,<br>Abingdon, Oxon, OX14 3NB<br>Tel: 01235 555173<br>Fax: 01235 523226 |         |             |
| New Barn Lane North Bersted         |          |   |         |             |
| Title                               |          | Scale   | Date    | Drawing No. |
| 99 Unit Scheme Catchment Areas +10% |          | 1:500@A0   | Feb '19 | 5529:CA3    |
| Checked                             |          | JV   | Drawn   | SS          |
|                                     |          |   |         | Rev         |
|                                     |          |   |         | B           |

