

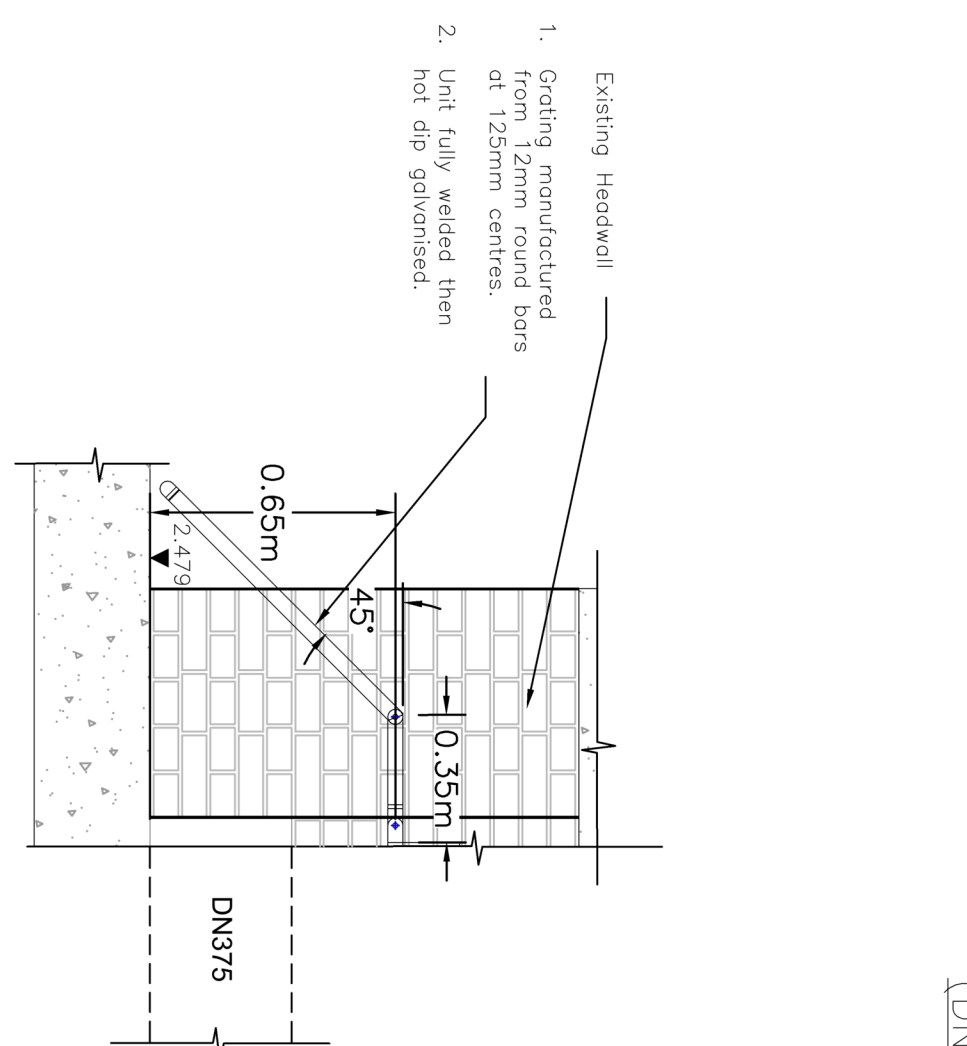
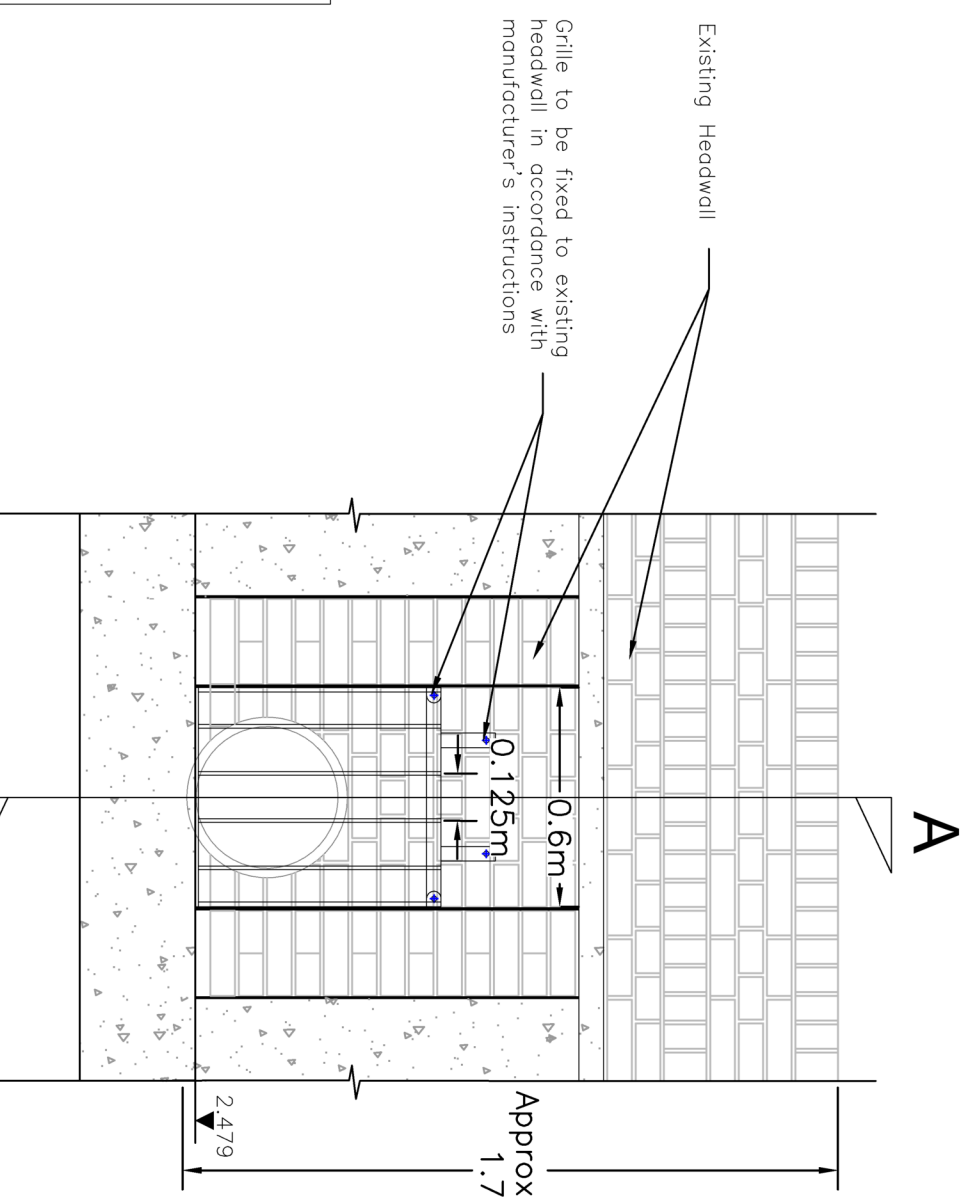
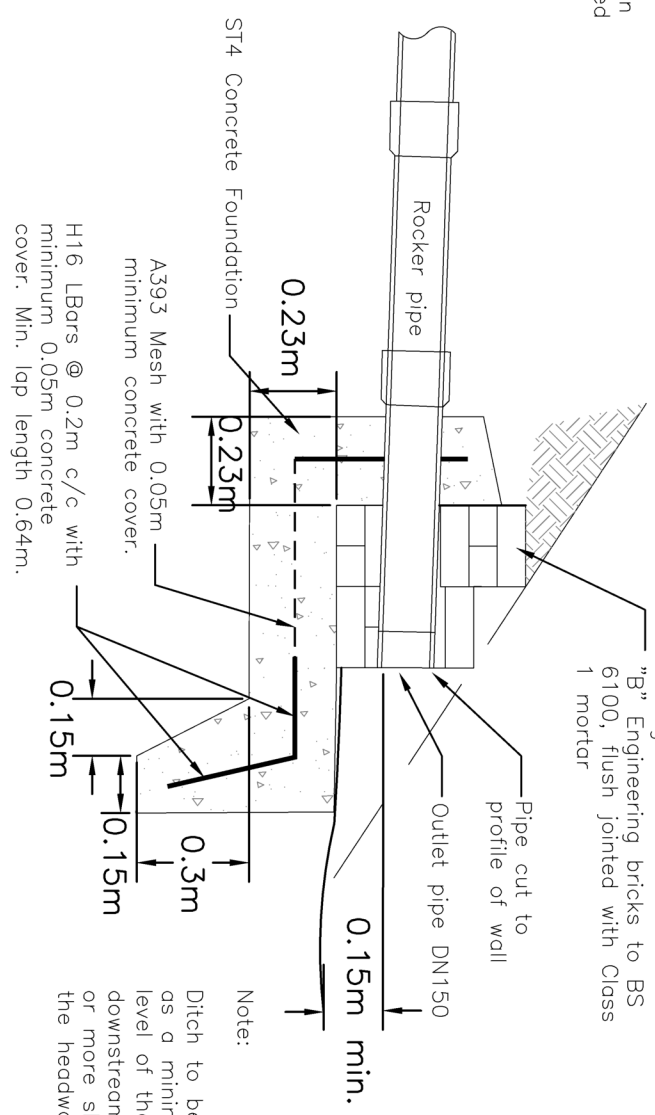
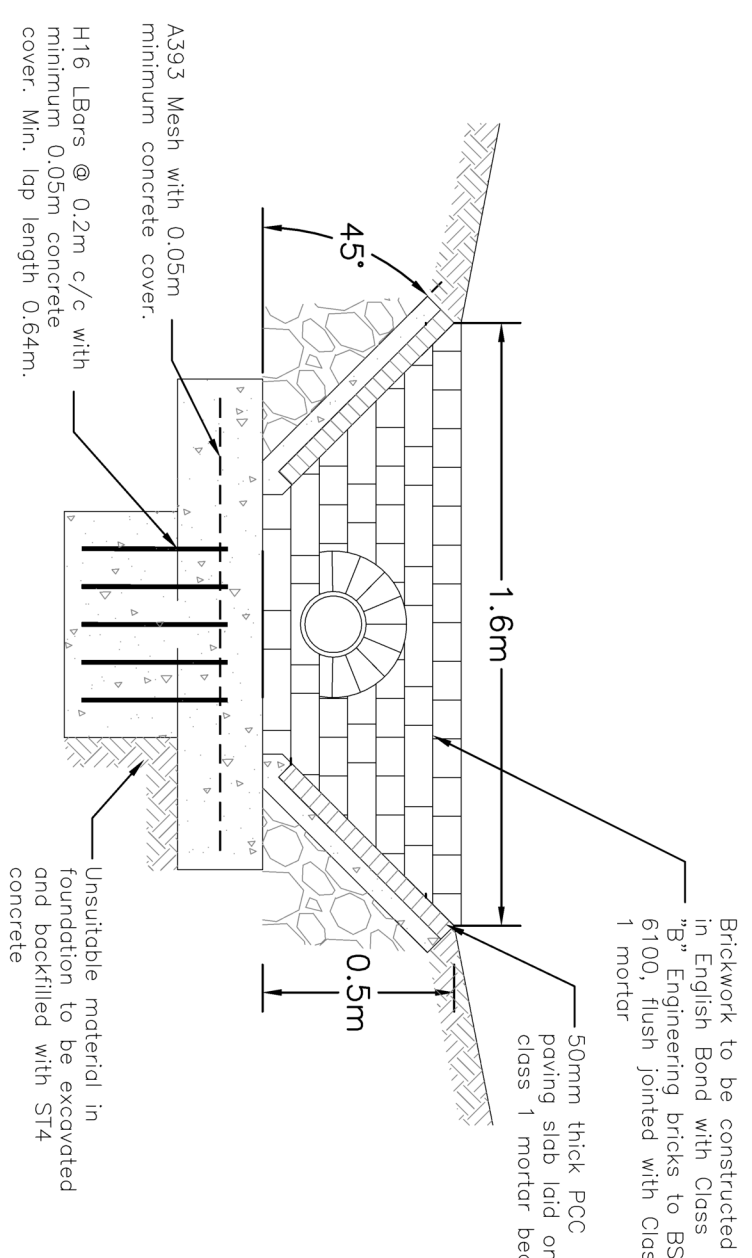
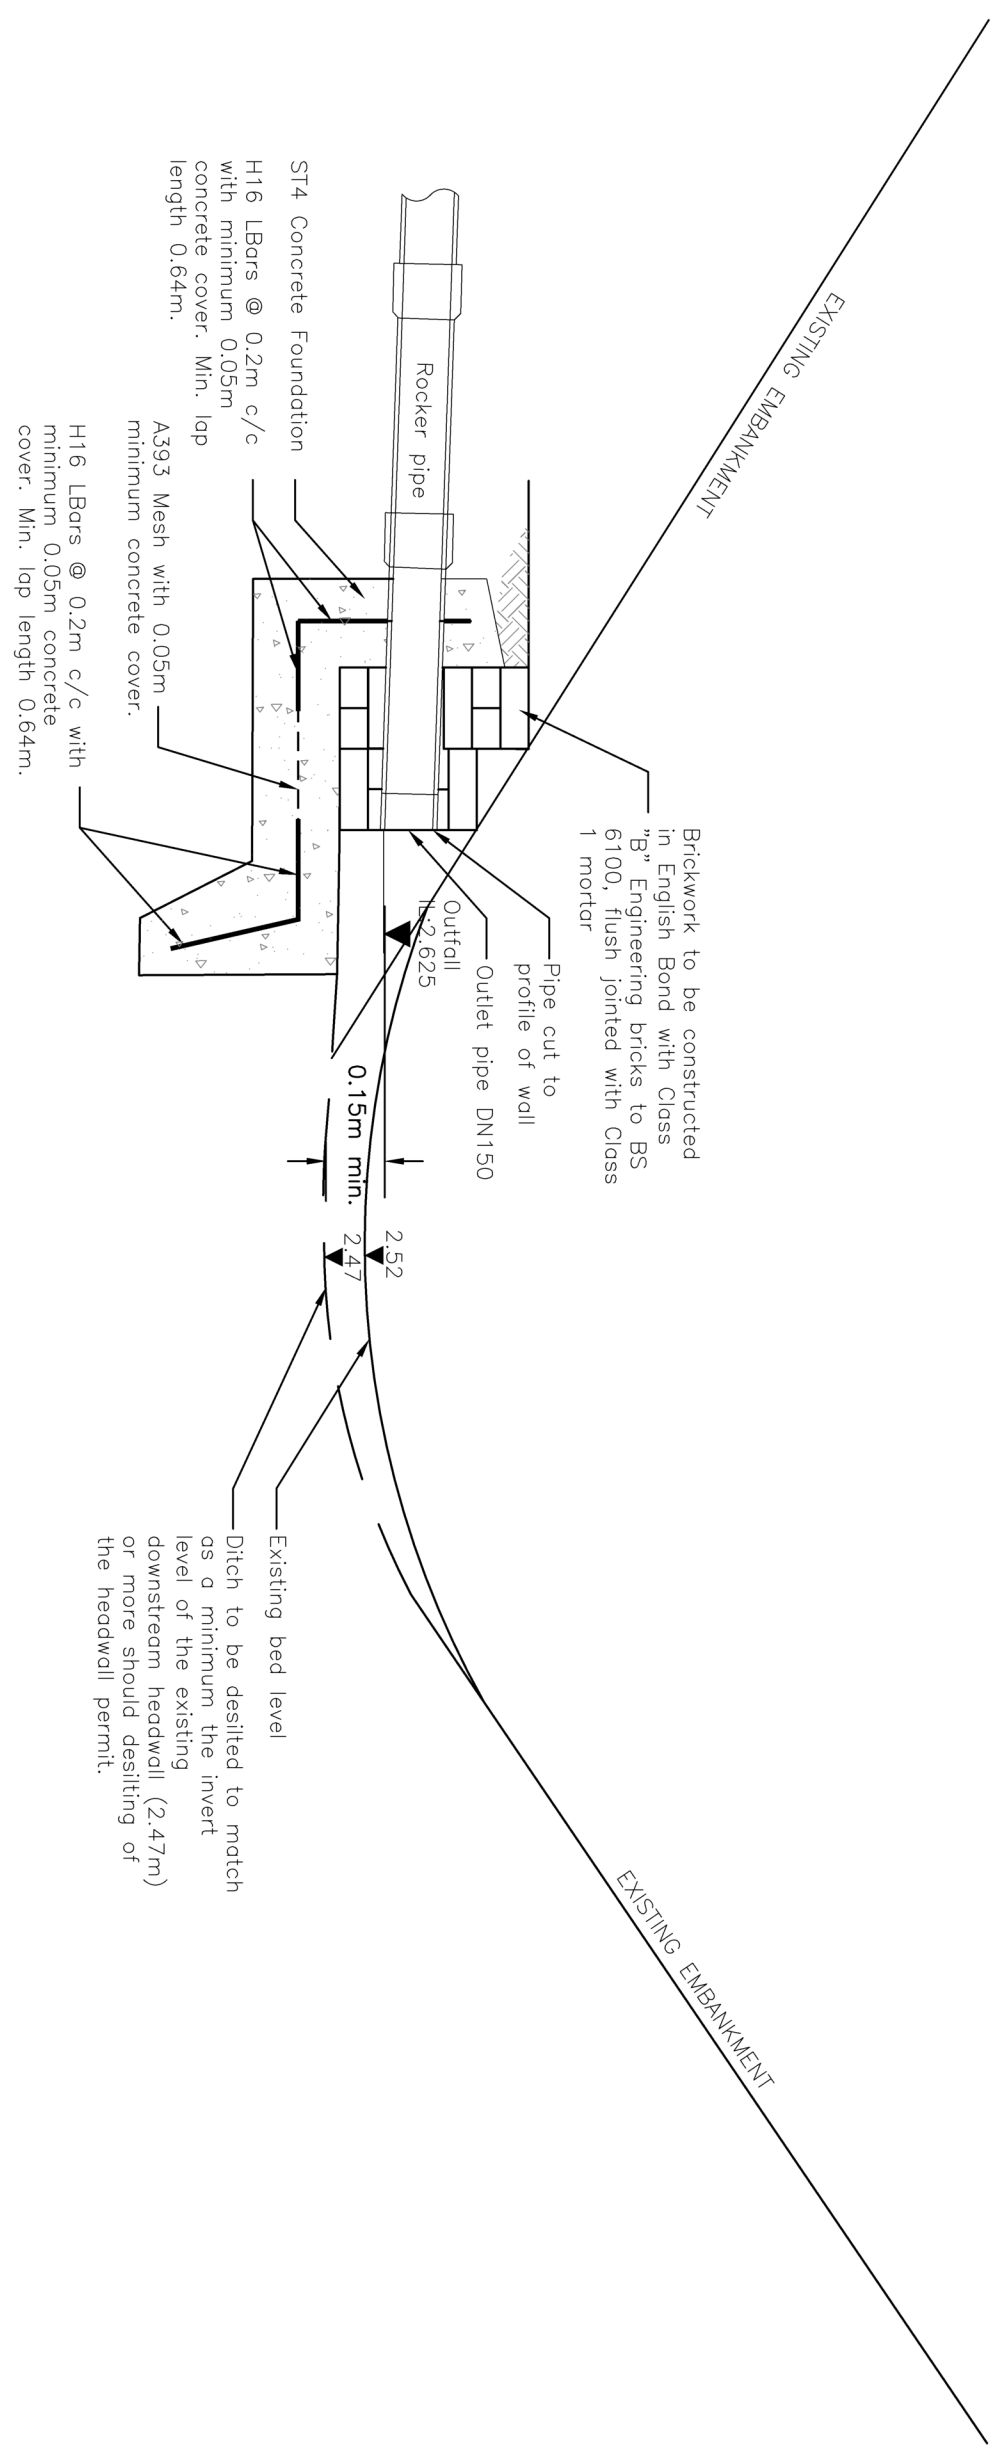
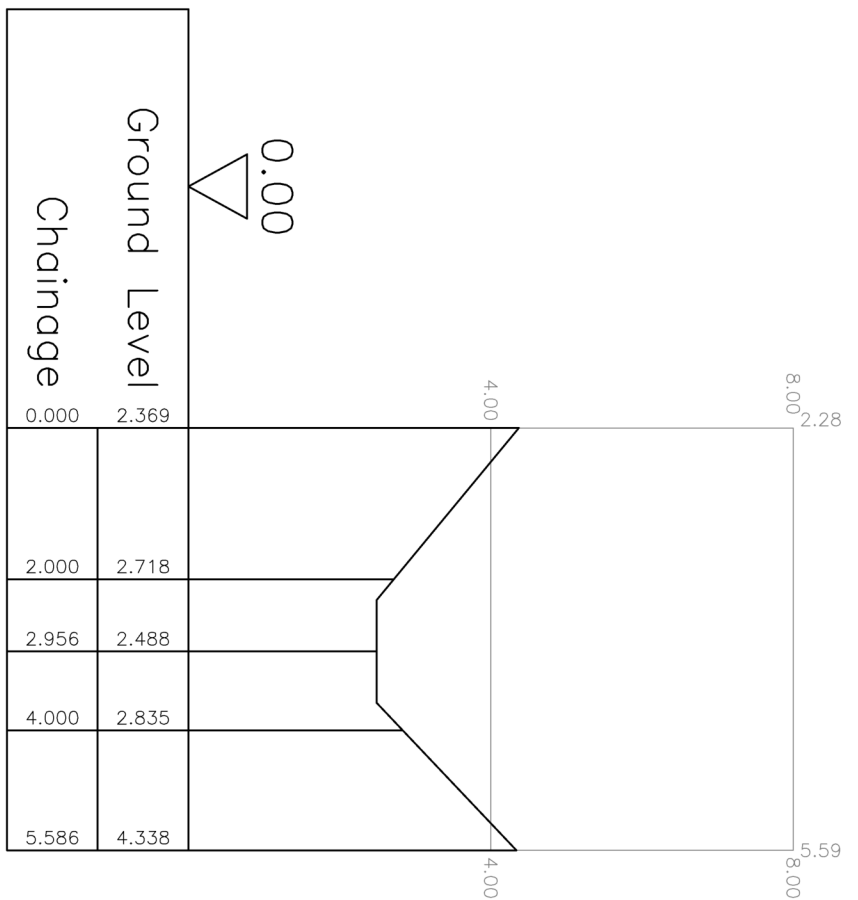
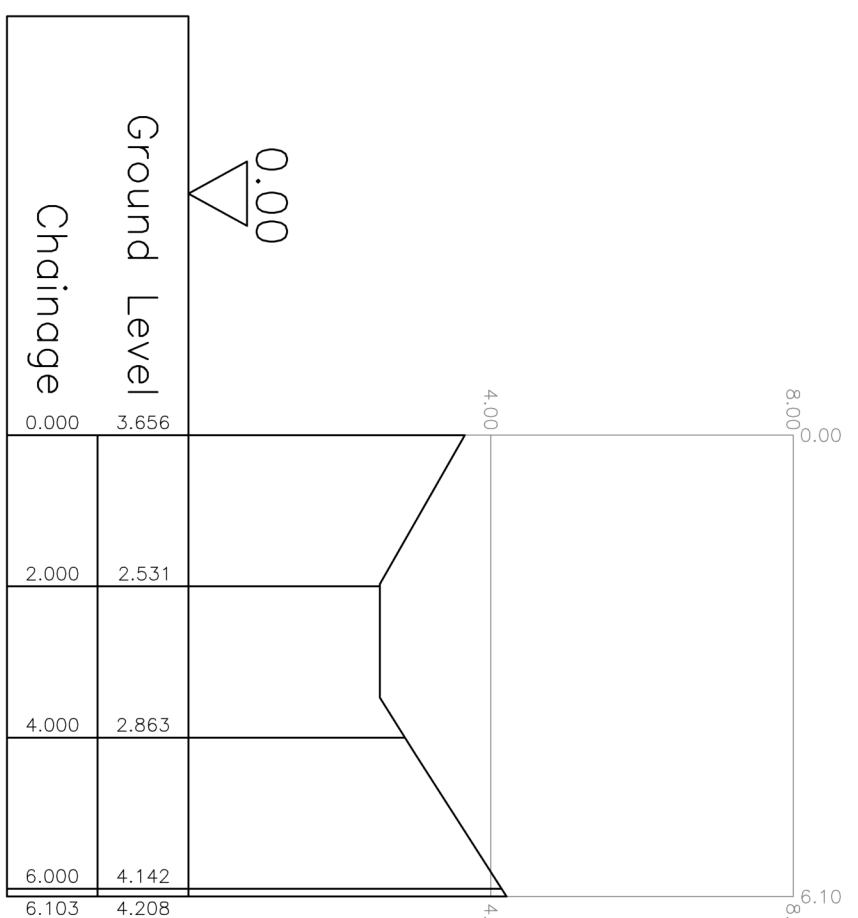
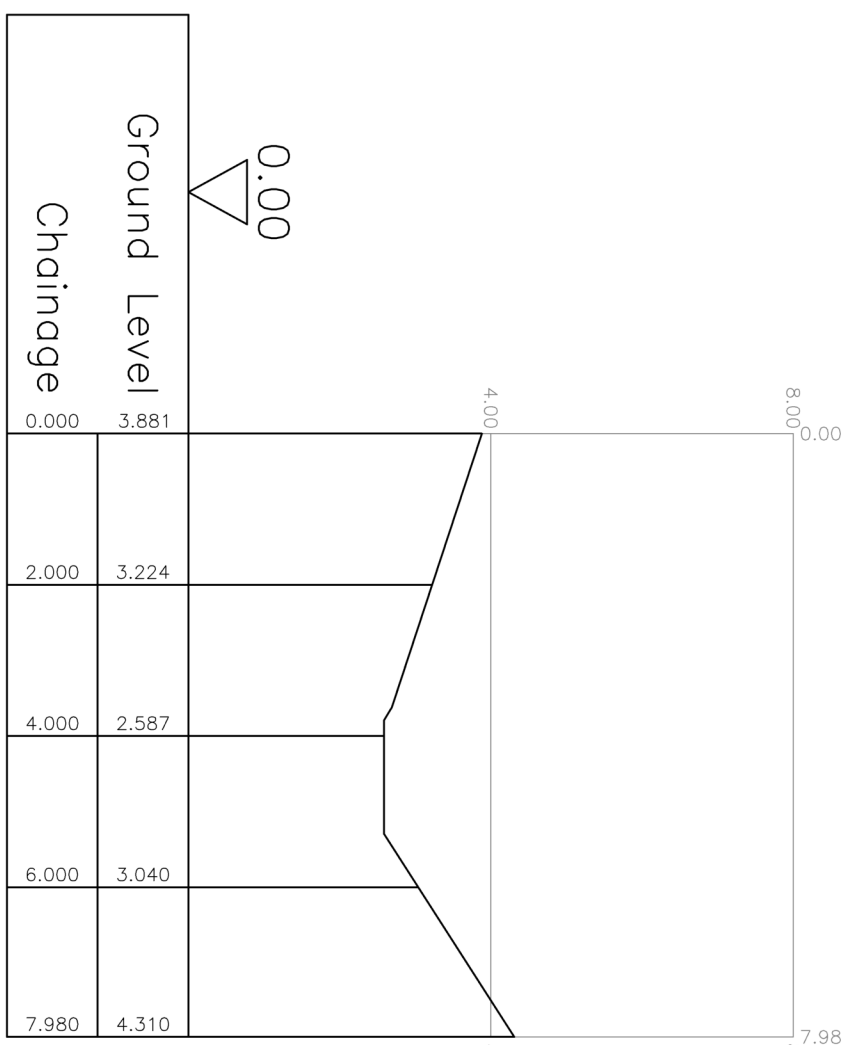
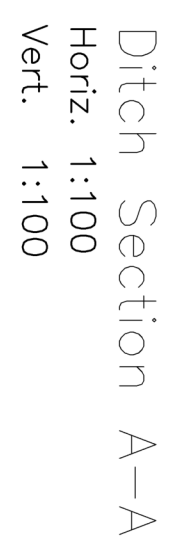
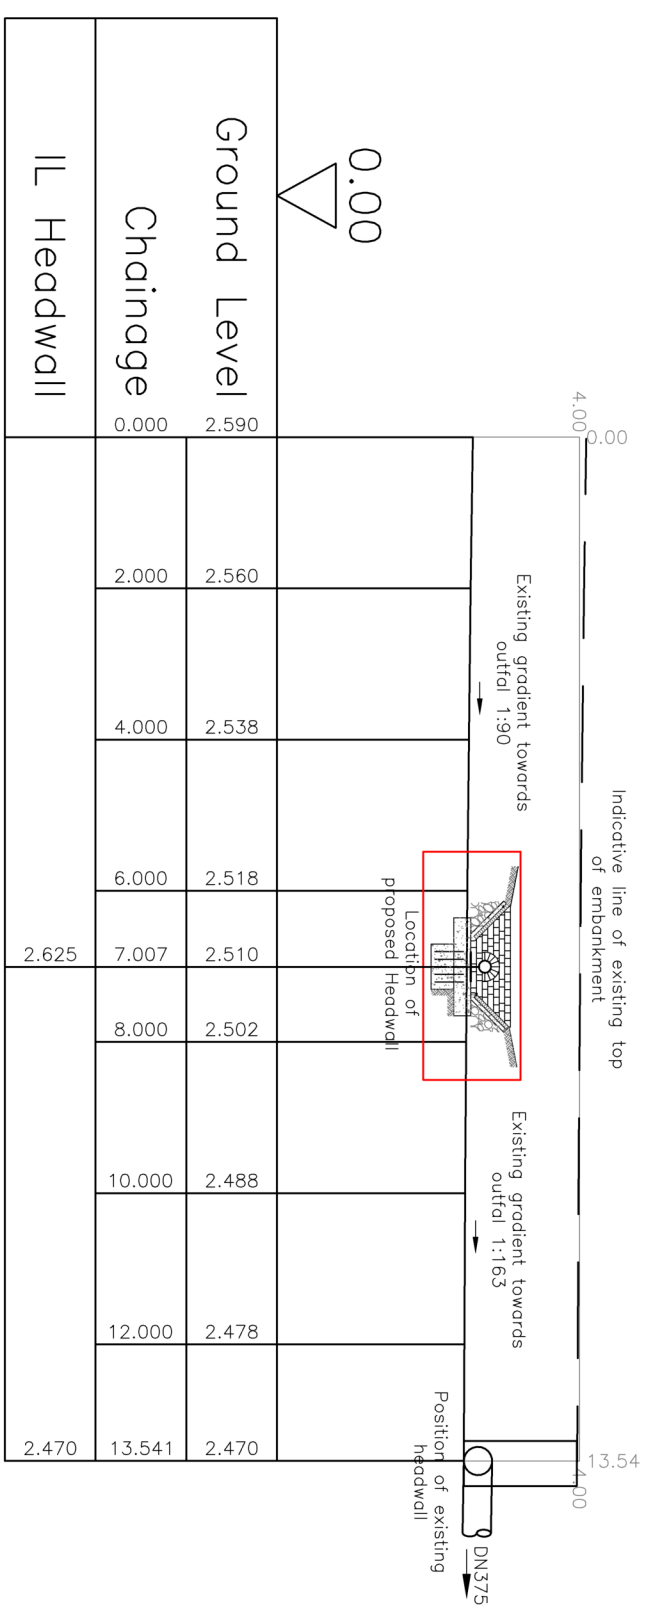


- General Notes:
1. Do not scale from this drawing.
 2. All dimensions in metres.
 3. Extent of outlet protection to be the greater of 1500mm or pipe diameter + 1200mm spanning the outlet pipe.
 4. All exposed pipework to be UV stable.

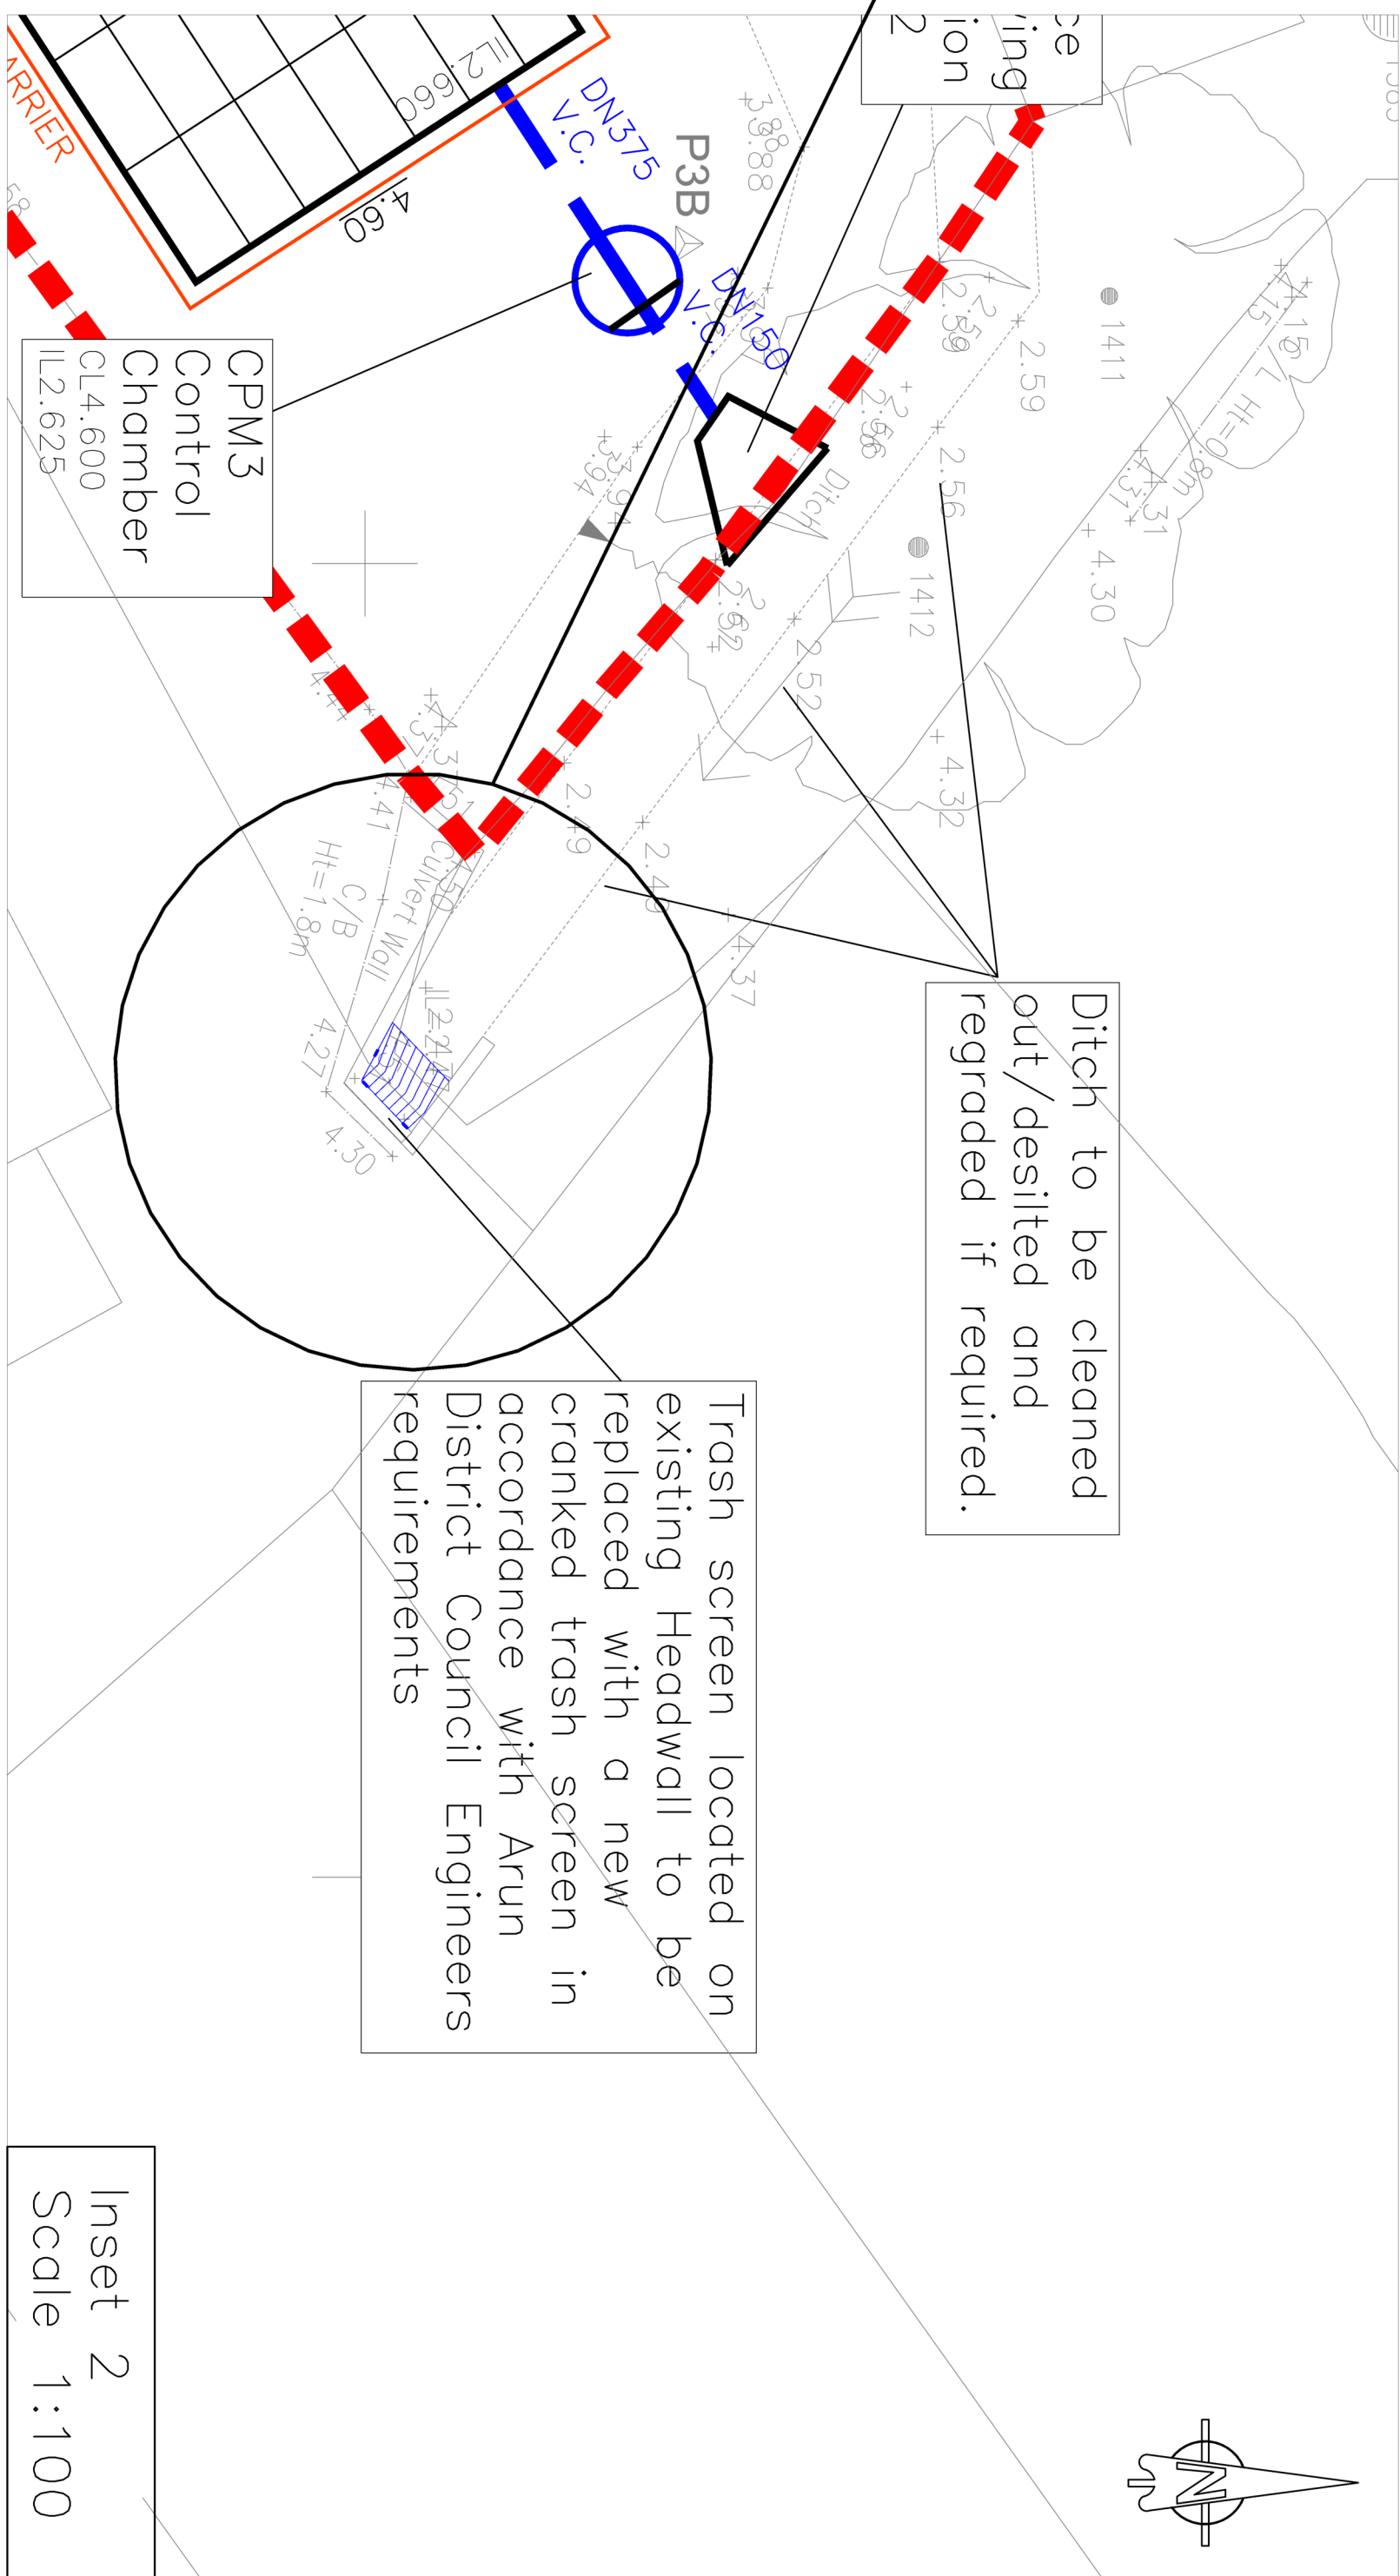

1. All steel used in the construction of the grillies to be grade S275 to BS EN 10025/2 and not hot galvanised in accordance with BS EN ISO 1461.
2. The grillies shall be fabricated and tested to the requirements of BS 5950-2.
3. Anchor bolts shall be stainless steel through bolts complying with BS EN ISO 3506-1 with an anchor length of less than 100mm and suitable for use with the materials from which the rebar/pile is constructed.
4. Grille to be constructed of 12mm round bars of 125mm max. centres.

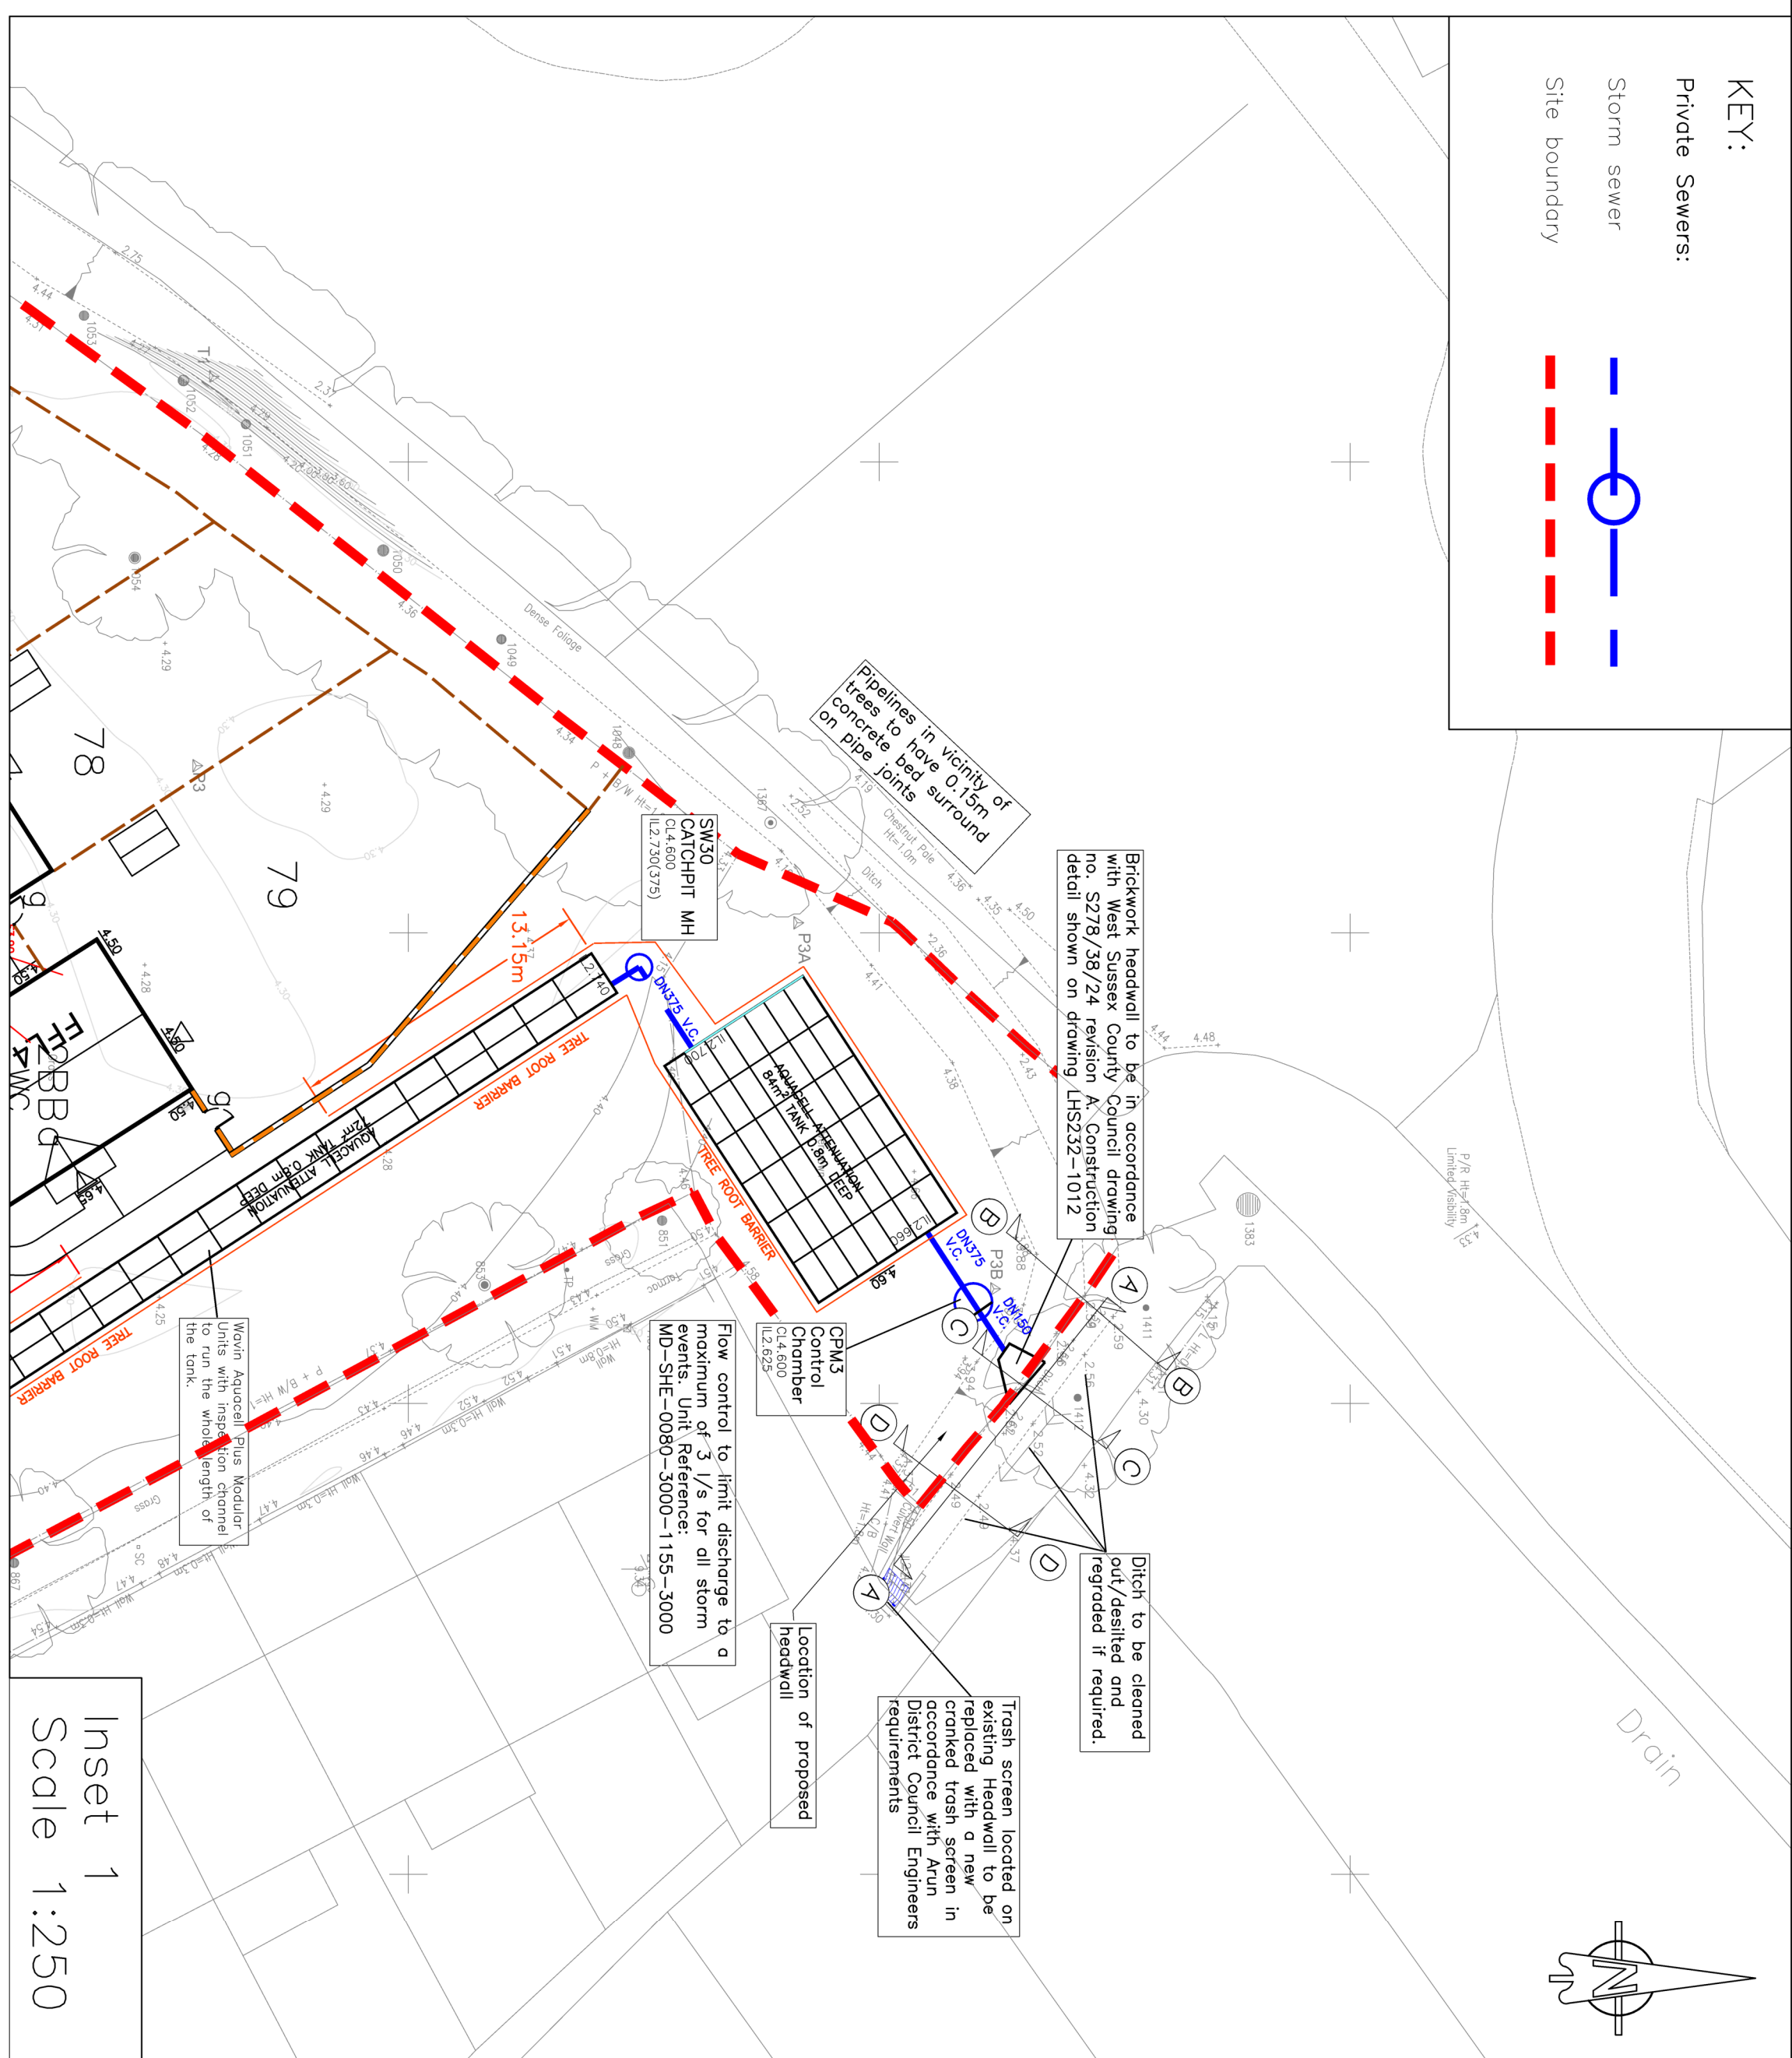

PRELIMINARY - FOR APPROVAL				
B	10/05/19	Updated to new trial date		55
Q	06/01/19	Existing remedial details updated, proposed remedial grille revised		JNY
REV	No.	DATE	DESCRIPTION	INITIALS
			Project New BGR Jan North Bersted Existing 39 Unit Scheme	
			Site As shown @ 0	
			Date: Agt '18 Design JNY	
			Drawing No. LHS22-3012	
			Rev B	