
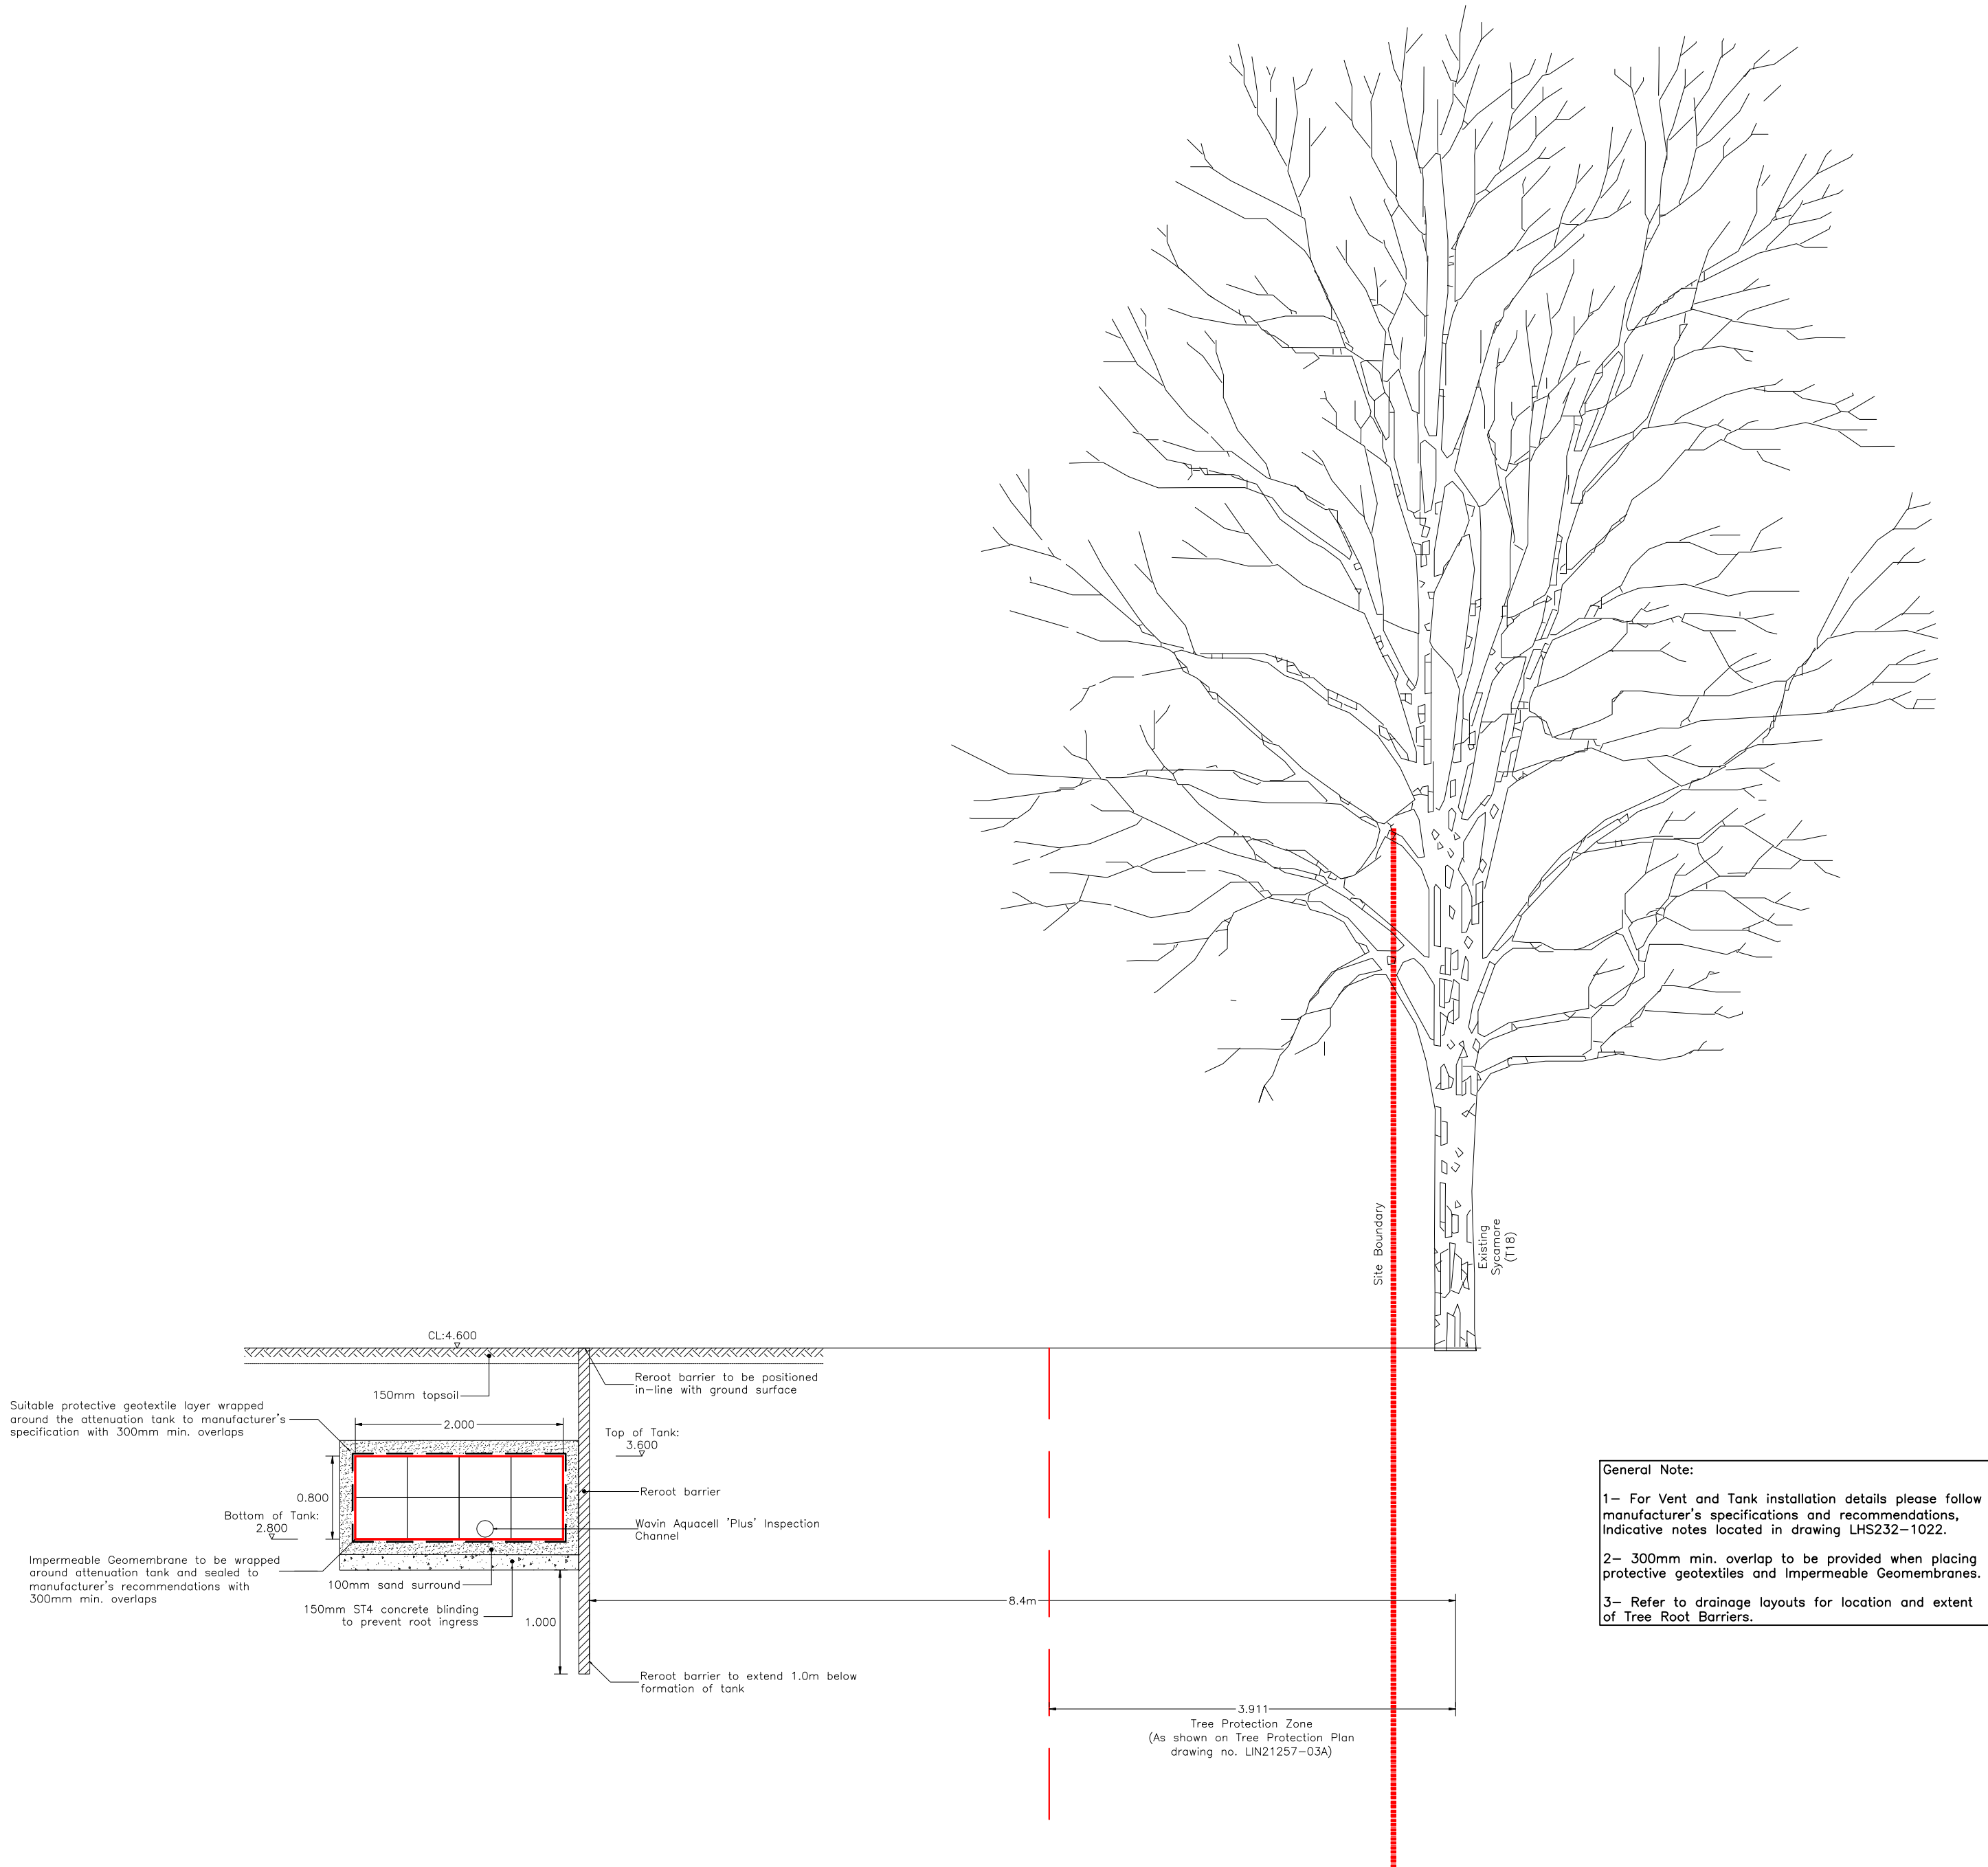


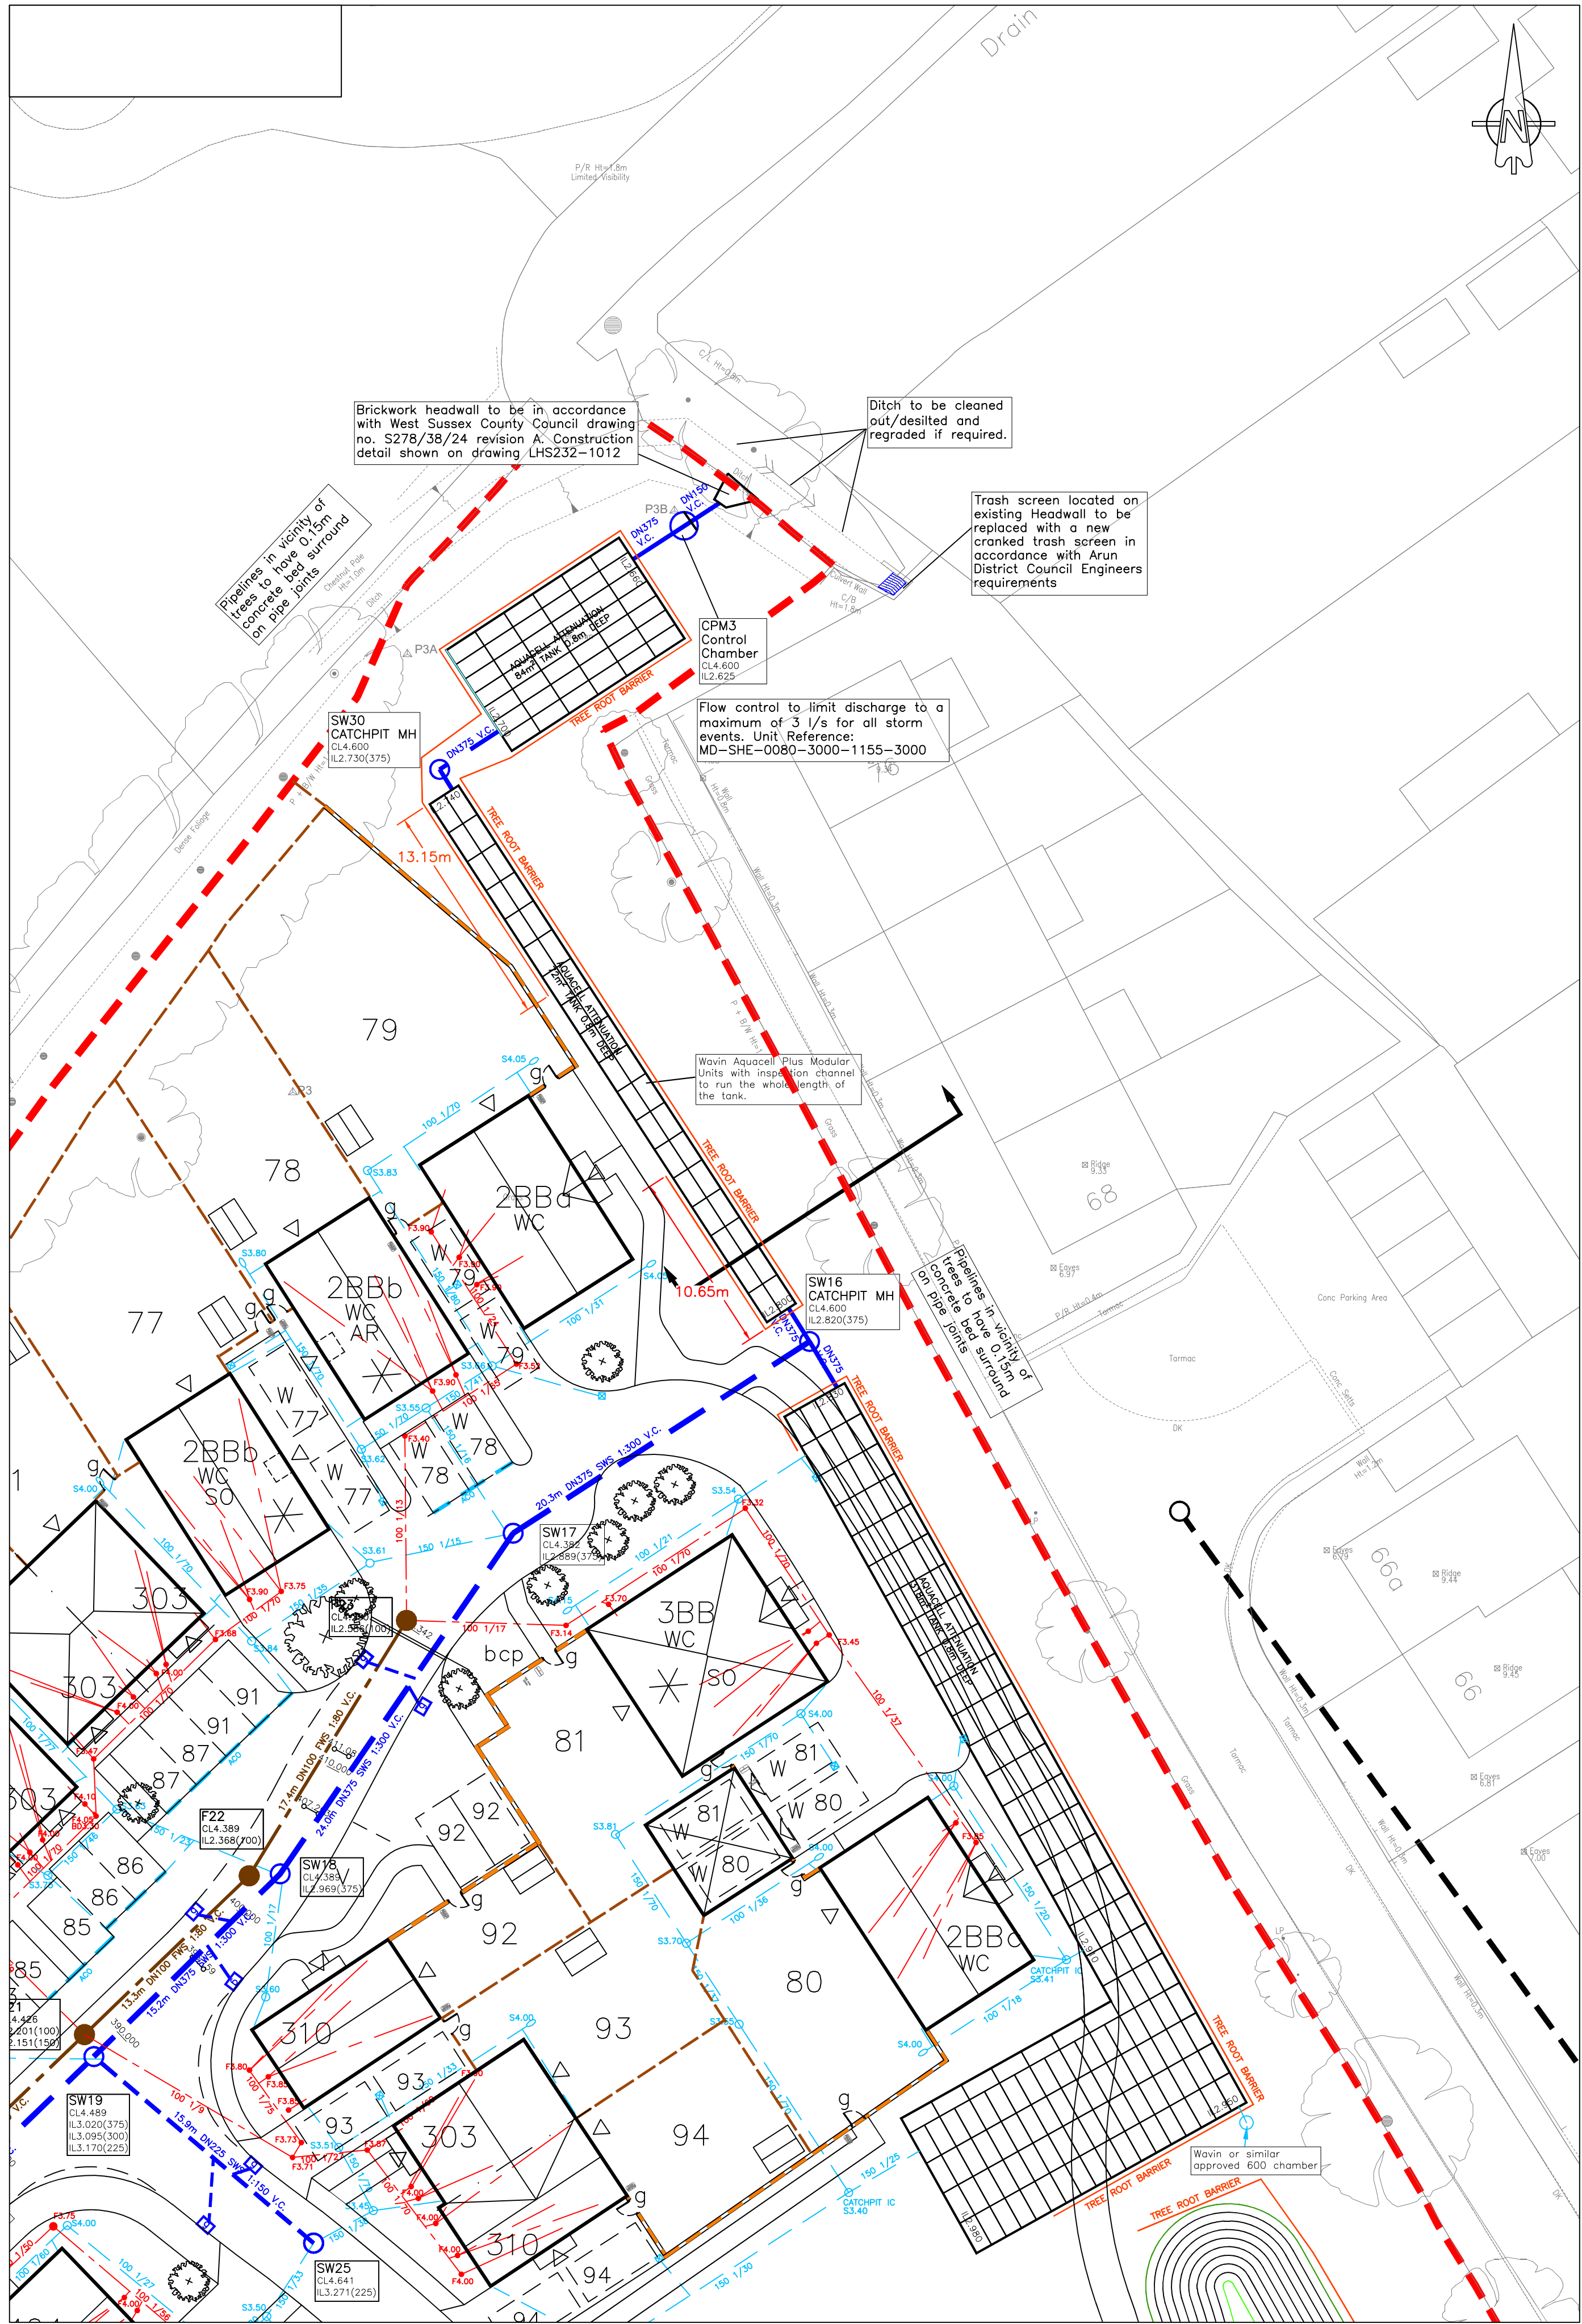

Reroot Barrier Detail
Scale 1:50

DRAFT				
B	19.08.19	Updated to new tank size inline with calculations.		SS
A	16.04.19	Attenuation tanks revised in accordance with drawing number LHS232-3001 revision A.		JRV
REV. No.	DATE	DESCRIPTION		INITIALS
Client		MJA CONSULTING CIVIL AND STRUCTURAL ENGINEERS Monarch House, Barton Lane, Abingdon, Oxon, OX14 3NB Tel: 01235 555173 Fax: 01235 523226		
Project		New Barn lane North Bersted		
Title		Root Barrier Protection Detail 99 Unit Scheme	Scale As shown@A1 Checked KTG	Date Dec'18 Drawn JW
		Drawing No.	LHS232-3013	Rev B