


Tree Pit Detail: Soft Landscape

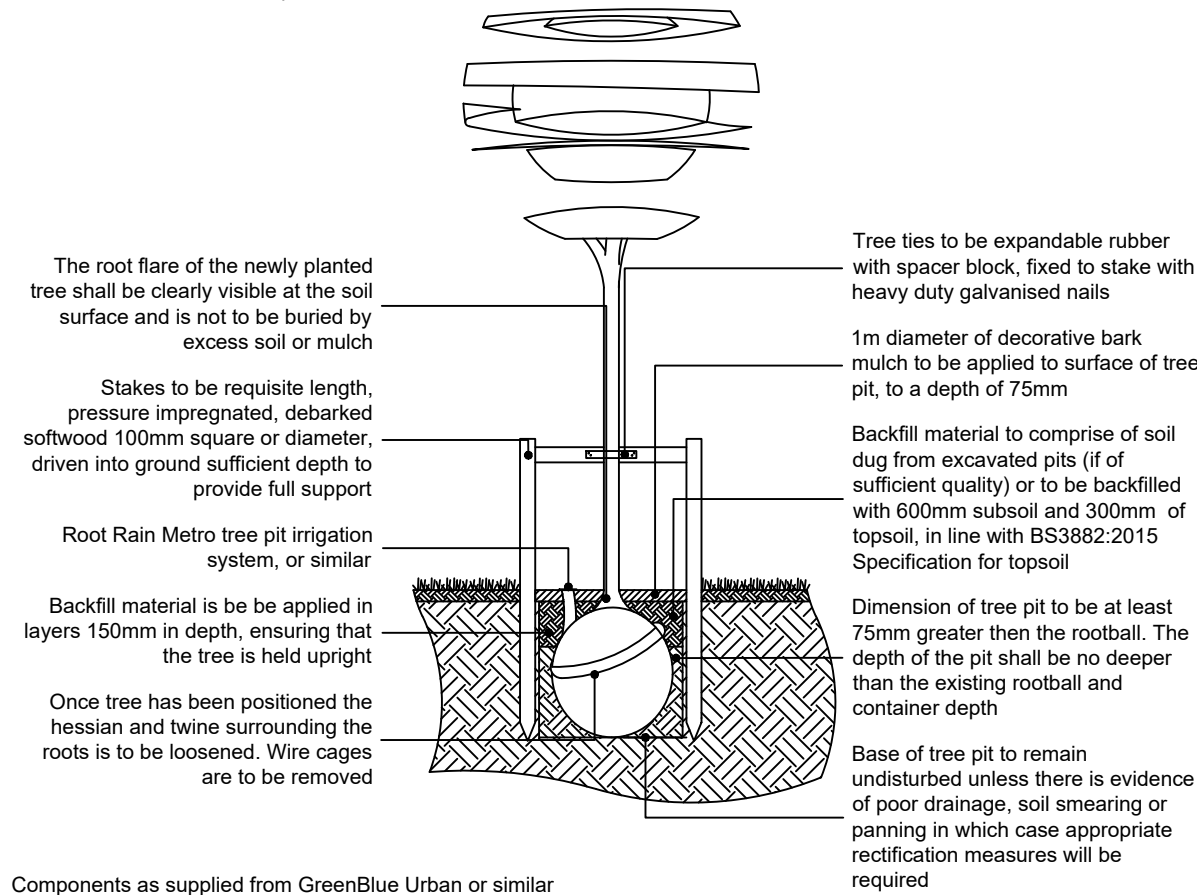

SPECIFICATION
All works generally, to comply with the written Soft Landscape Specification.

NOTE: DO NOT SCALE FROM DRAWING

Legend

- Existing trees to be retained and protected during construction
- Proposed tree planting within soft landscape. See detail on sheet 6
- Proposed specimen shrub planting to receive short angular staking on half standards with expandable tree ties.
- Proposed low hedge planting to be planted in a single row at 300mm centres to be maintained at 60cm height
- Proposed ornamental hedge planting to be planted in a double staggered row 300mm apart and at 500mm centres in each row. To be maintained at 1m height
- Proposed mixed native hedge planting to be planted in a double staggered row 300mm apart and at 500mm centres in each row. To be maintained at 1m height and 1.8m height adjacent to site boundaries
- Proposed shrub planting to receive 75mm bark mulch after planting operations
- Proposed mixed native shrub planting to be planted in groups of 5-7no. of each species and as above
- Proposed grass areas to receive good quality amenity grass turves laid in line with good horticultural practices
- Grassland areas to be retained. Patches to be seeded with EM5F Wild flower Mixture to be sown at a swing rate of 1.5g/m2; available from Emorsgate Seeds or similar and approved
- Proposed SUDS area, to be seeded with EM8 (Meadow mixture for wetlands) from Emorsgate or similar and approved.

Cut lines

Planting Schedule on Sheet 2

