



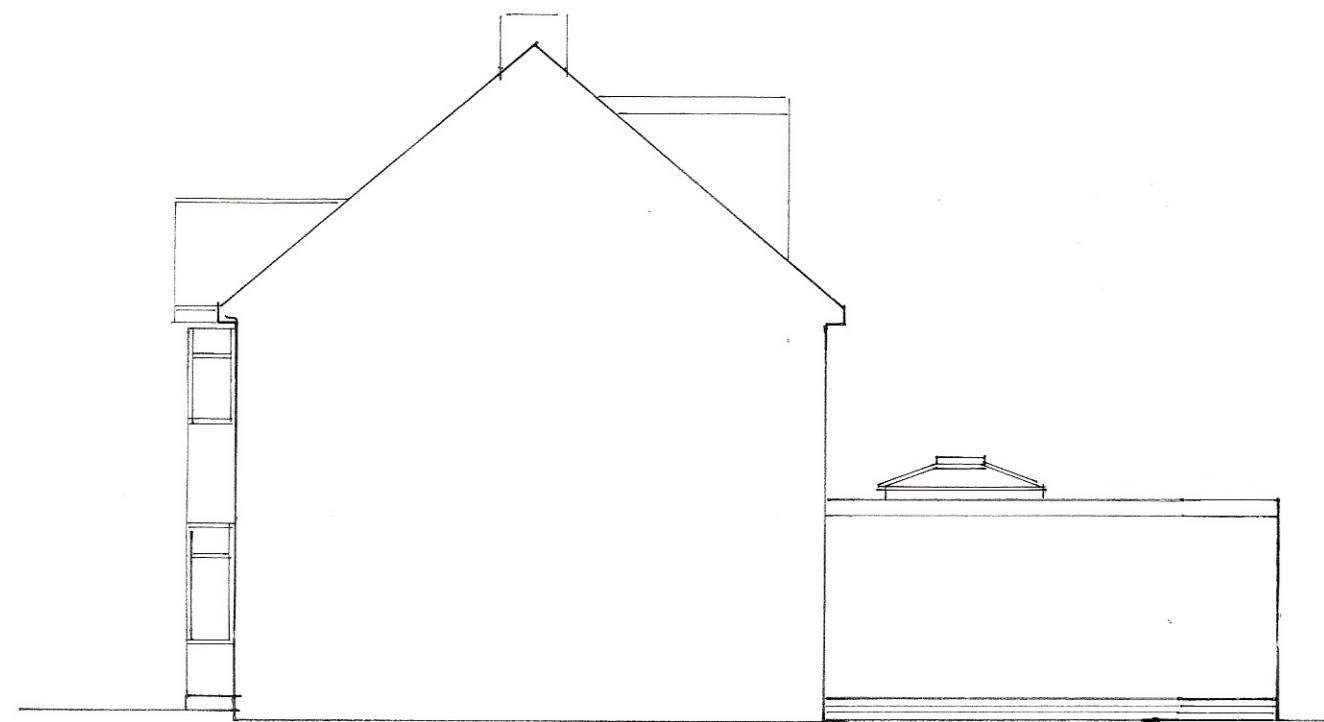


south

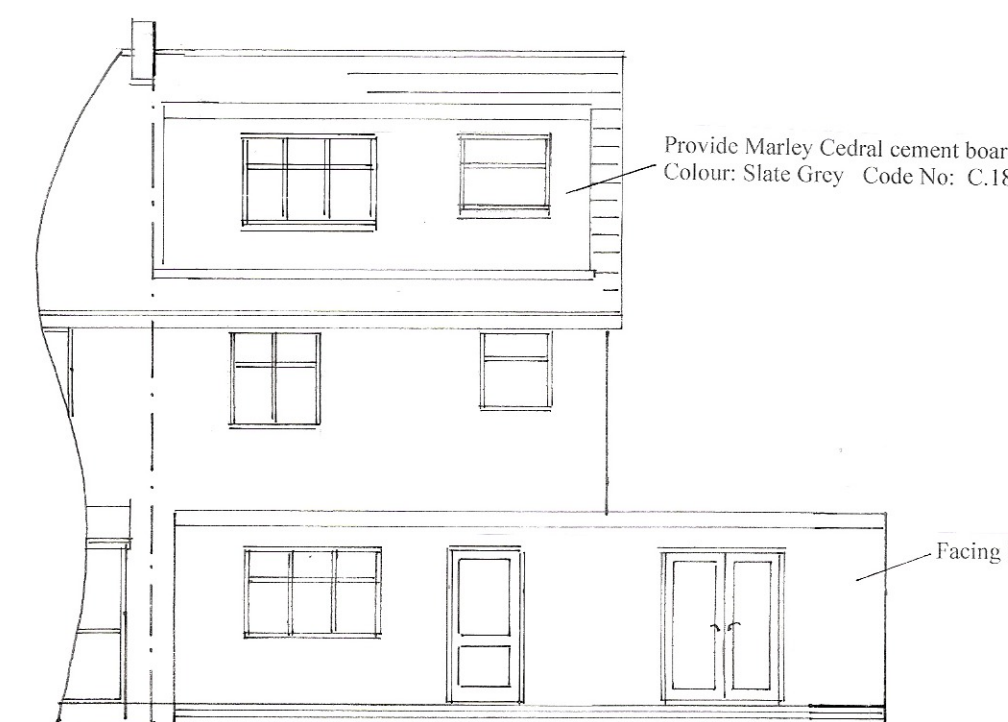


west
1 : 100




east

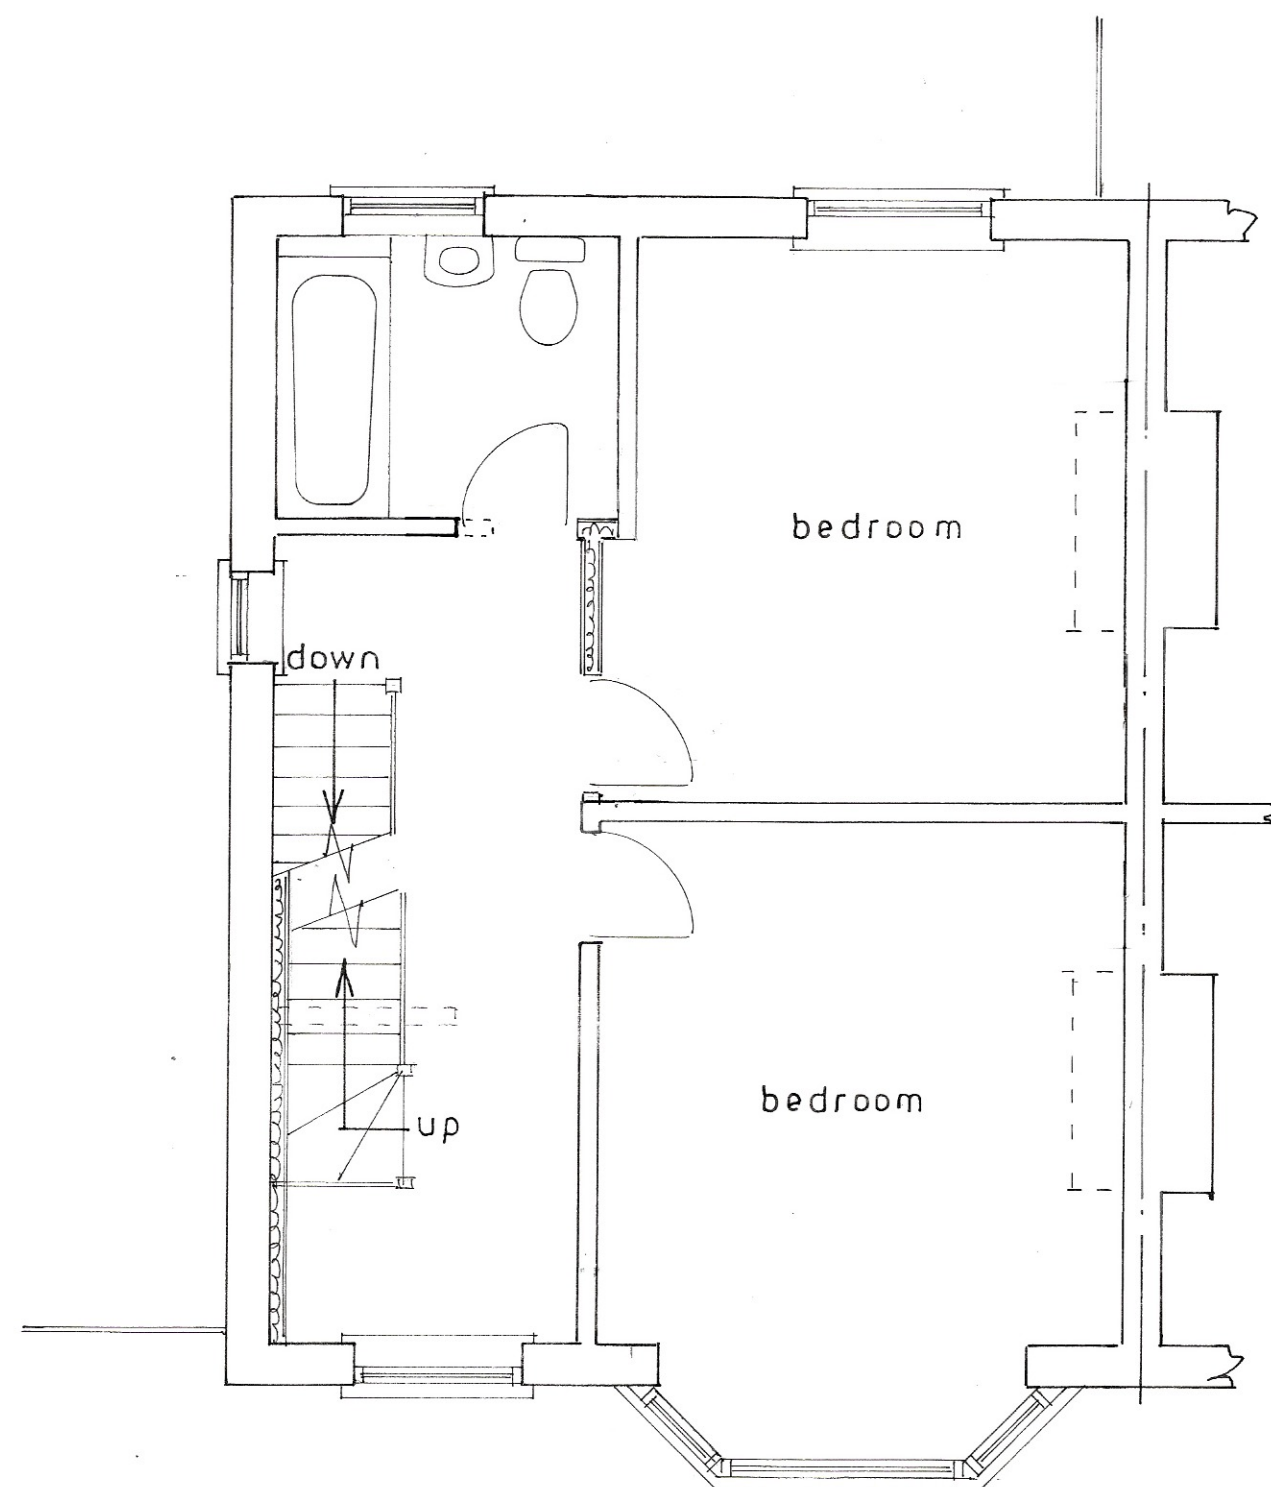


1st floor plan
1 : 50

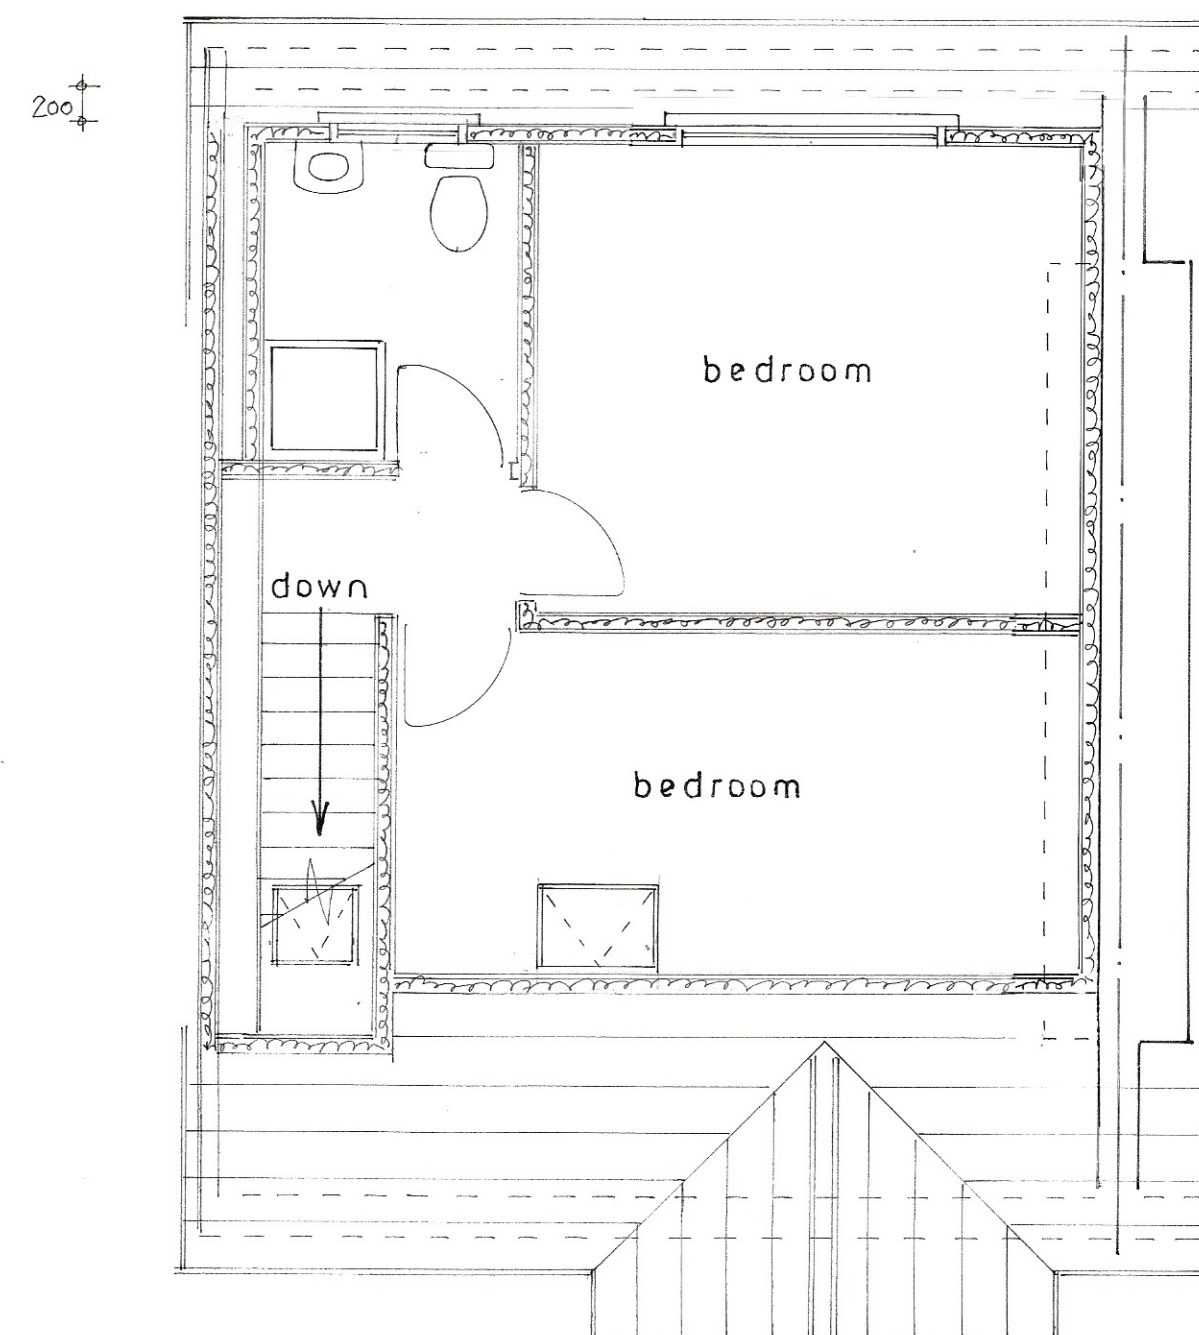


2nd floor plan

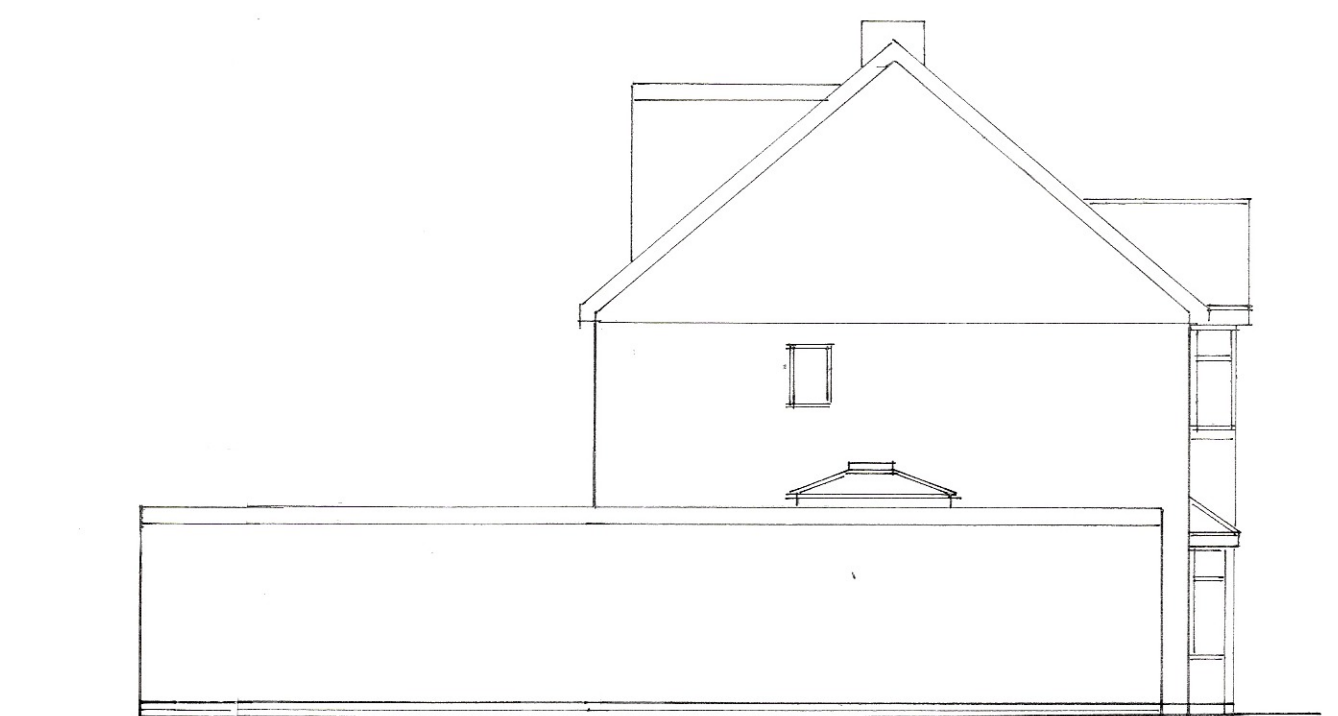

north

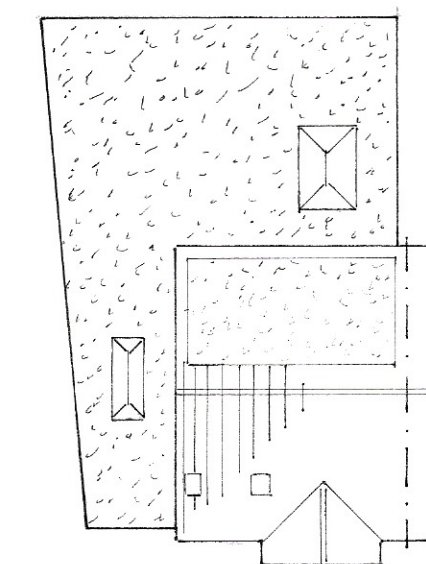

roof plan
1 : 200

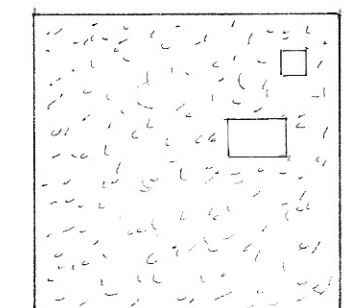

out building

Proposed

PROPOSED SINGLE STOREY EXTENSION AND LOFT CONVERSION TO FORM NEW 2ND FLOOR
AT 19, SOUTH WAY, BOGNOR REGIS FOR MR. O. SAPOZHNYK.

sheet 2 of 4

Bryan Butcher
Rainbow Cottage
Nyetimber Lane
Bognor Regis PO21 3JX
01243 266871
07973 233442
bryan.butcher@btinternet.com
www.bryanbutcher.com