



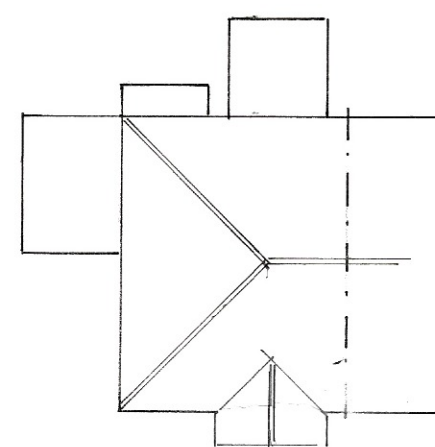


roof plan
1 : 200




south

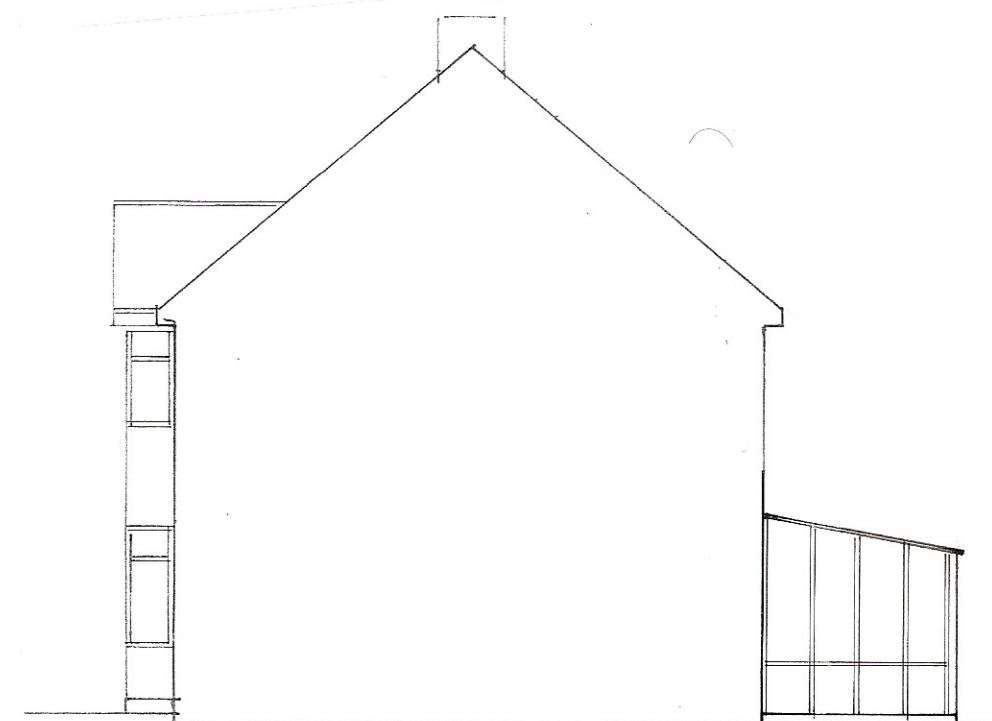

east

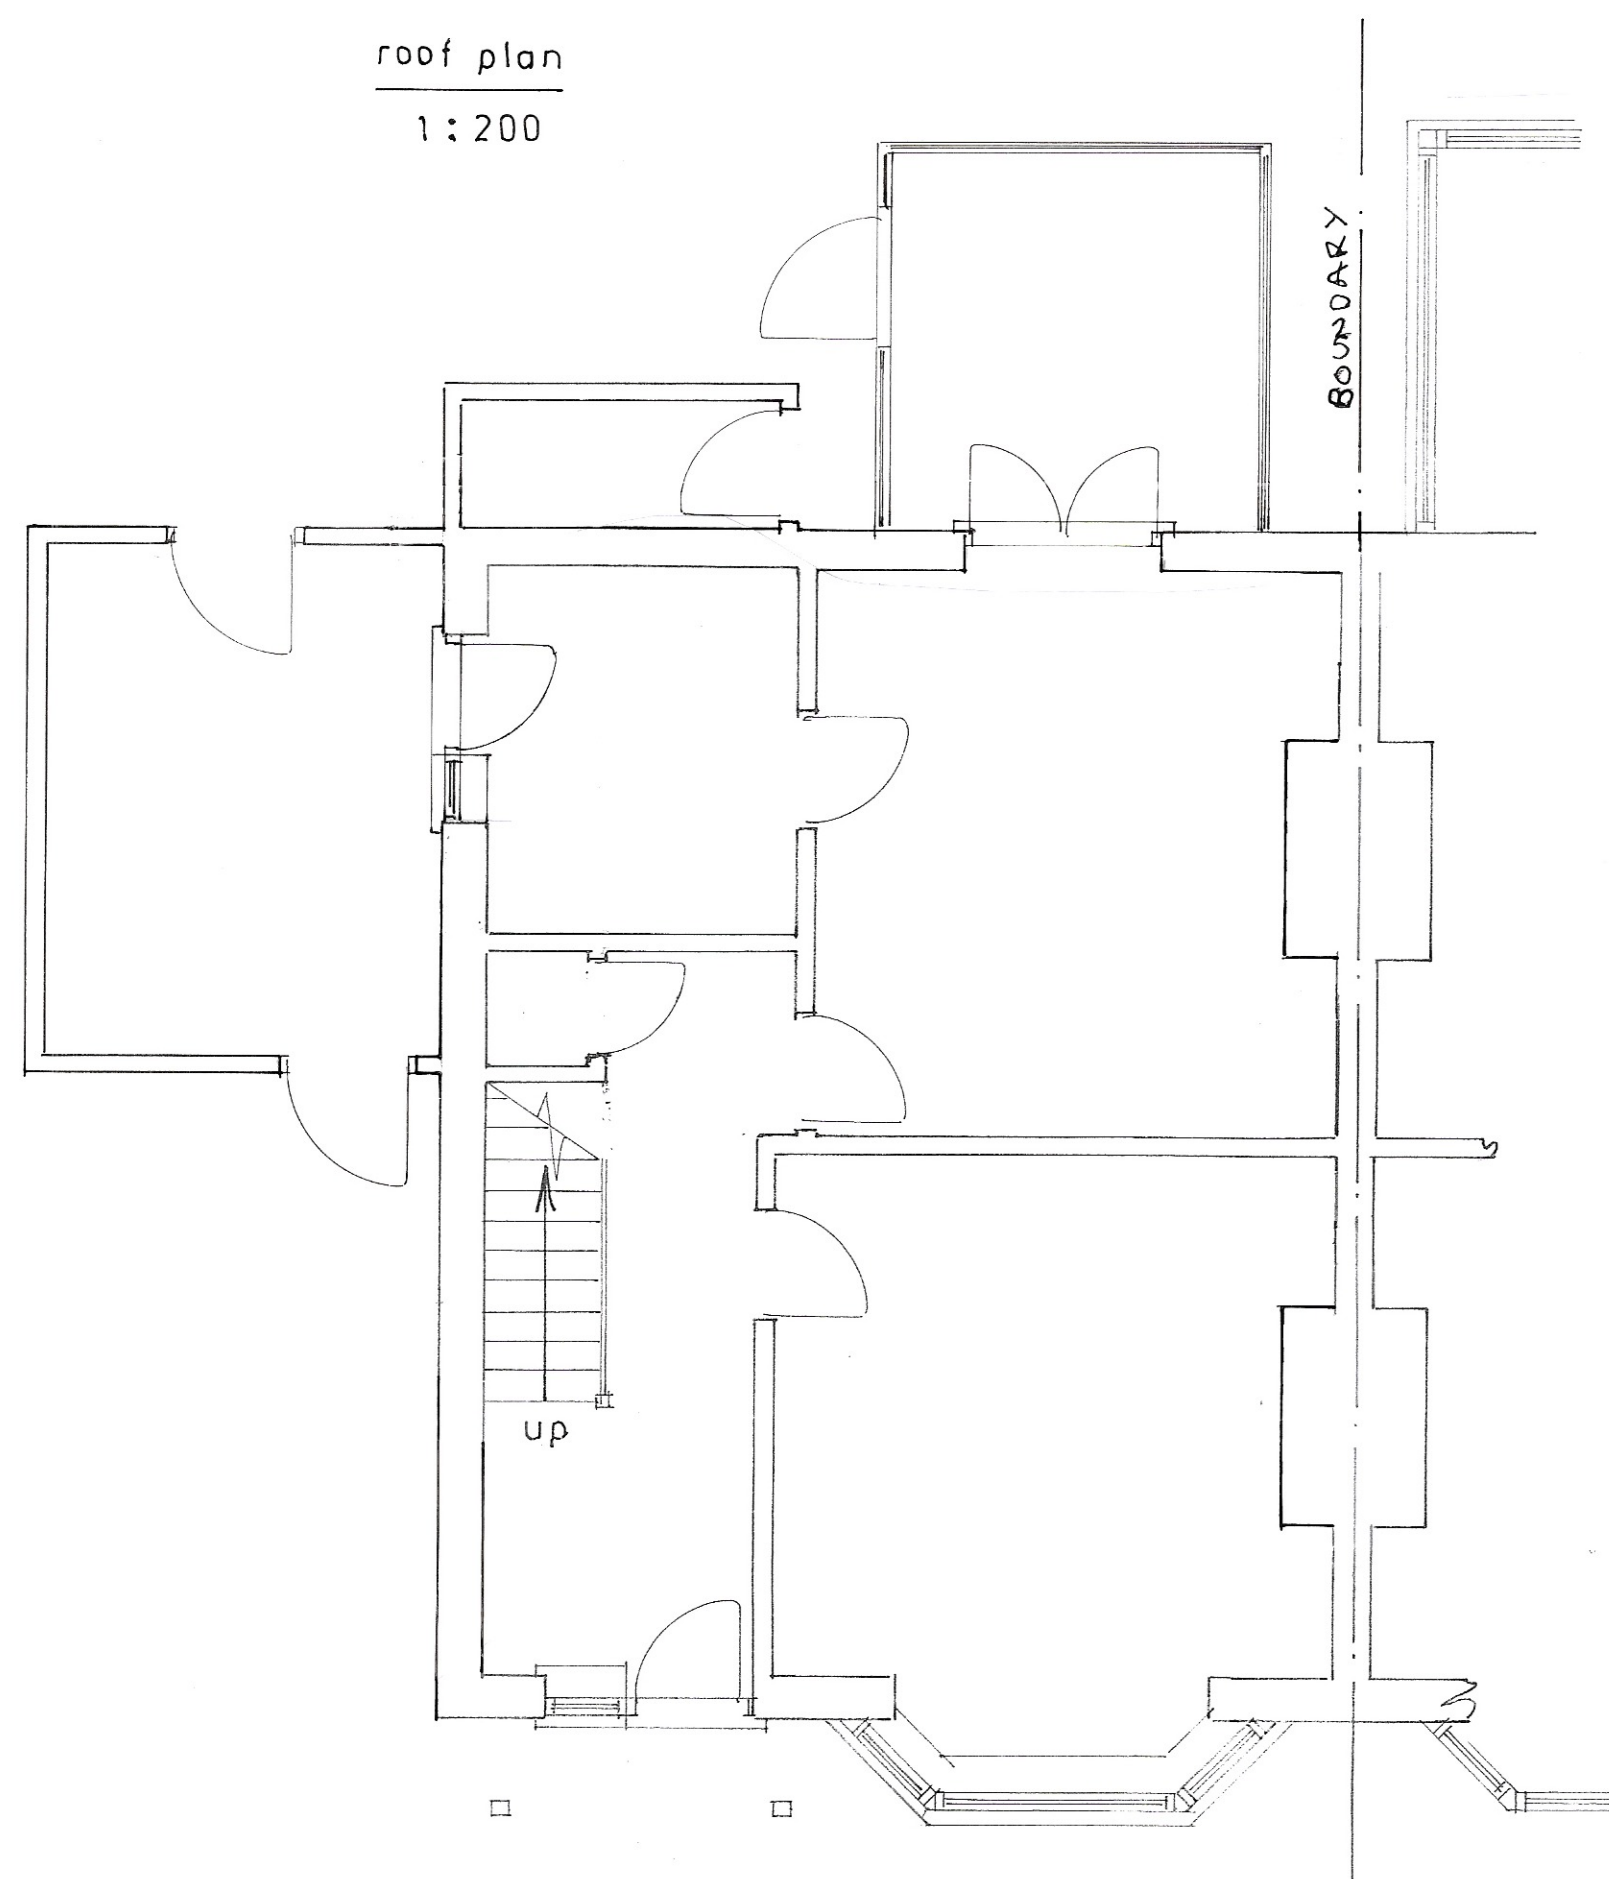


Ground floor plan
1 : 50

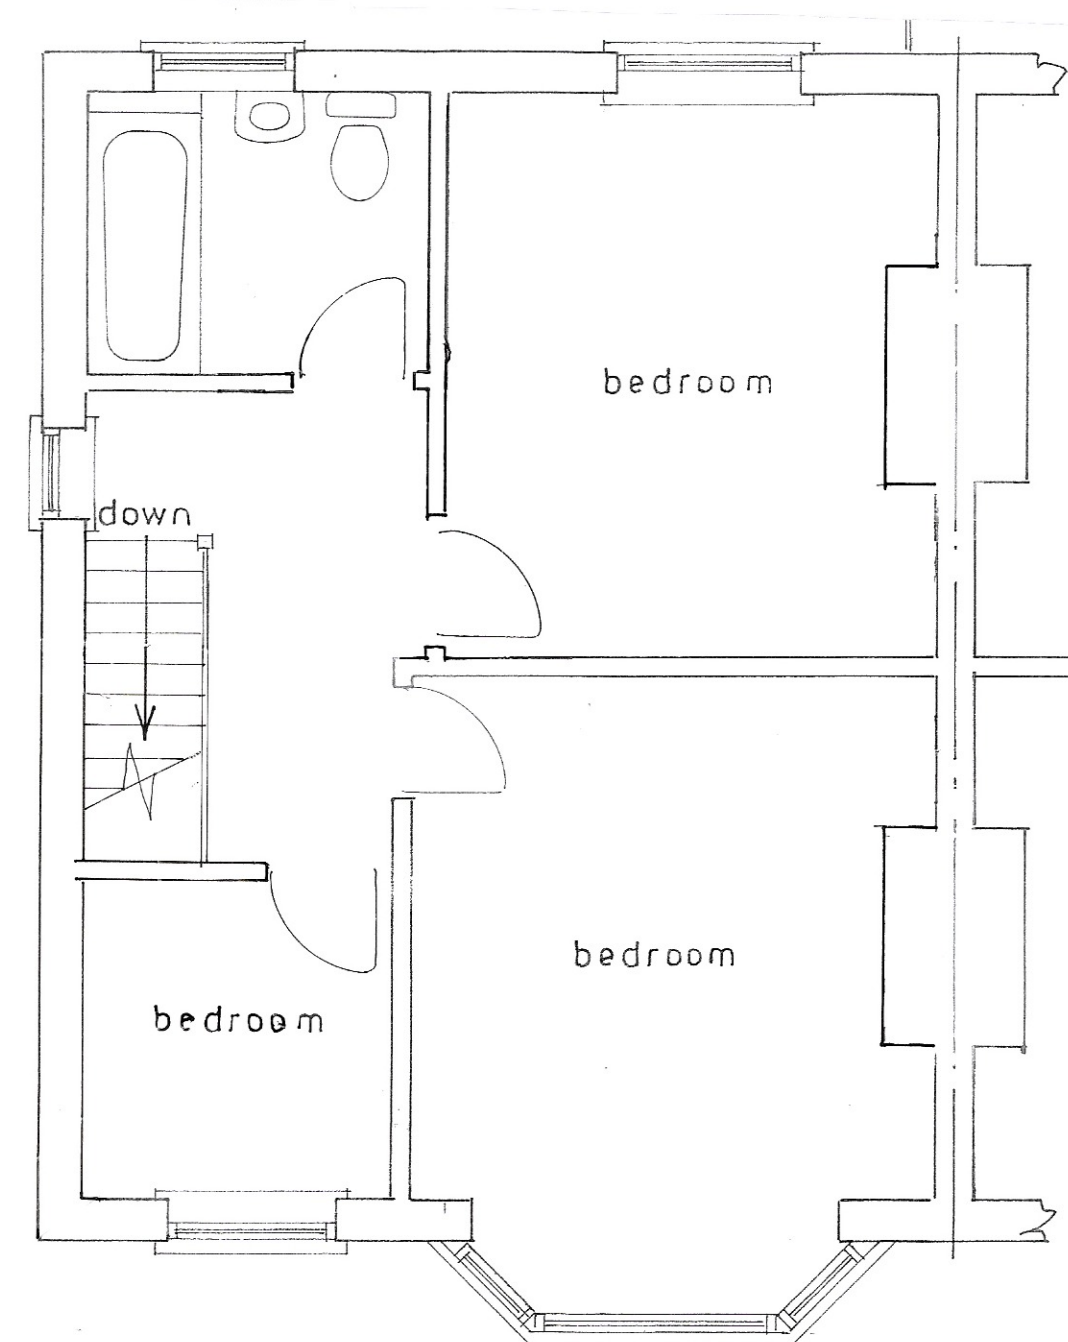

1st floor plan



west
1 : 100

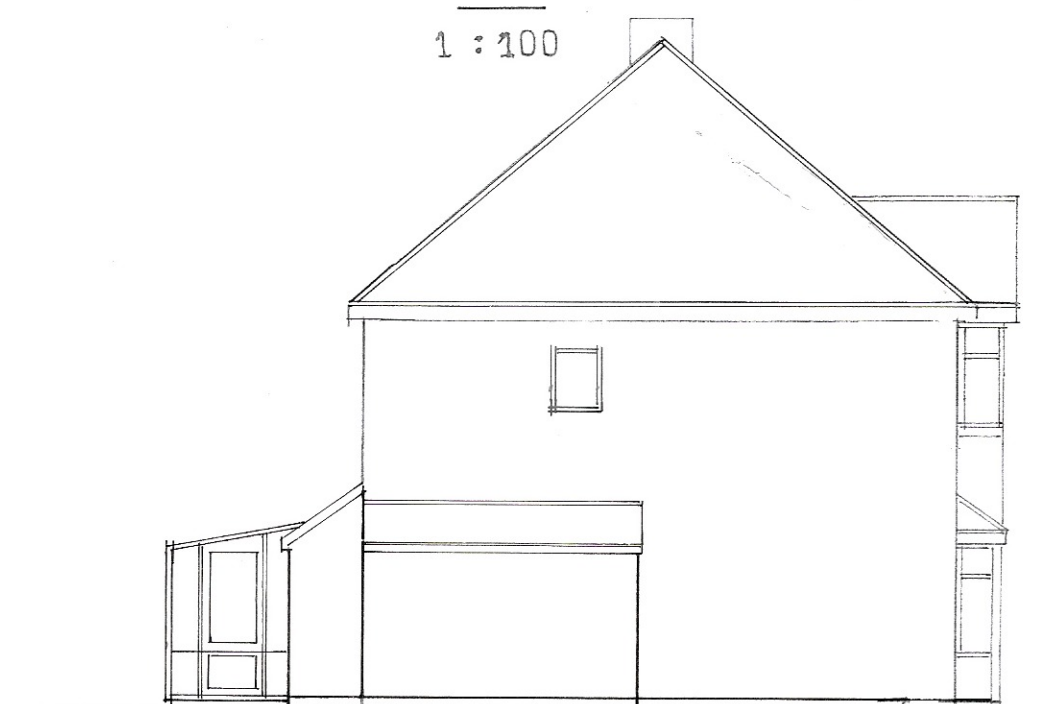

north

sheet 4 of 4

Existing

PROPOSED SINGLE STOREY EXTENSION AND LOFT CONVERSION TO FORM NEW 2ND FLOOR
AT 19, SOUTH WAY, BOGNOR REGIS FOR MR.O.SAPOZHNYK.

Bryan Butcher
Rainbow Cottage
Nyetimber Lane
Bognor Regis PO21 3JX
01243 266871
07973 233442
bryan.butcher@btinternet.com
www.bryanbutcher.com