

INSTALL NEW 2m
HIGH TIMBER FENCE

INSTALL NEW 2m
HIGH TIMBER FENCE

BREAK OUT
EXISTING WALL AND
INSTALL NEW STEEL
SECURITY DOOR

INSTALL 140mm
BLOCK WALLS TO
NEW ATM ROOM



REMOVE
EXISTING
LOBBY WALLS

INSTALL NEW ATM
WITHIN EXISTING
DOOR OPENING
TO MATCH EXISTING

INFILL EXISTING
DOOR OPENING
WITH BRICKWORK
TO MATCH EXISTING

UPPER CARTRIDGE
LOWER CARTRIDGE
ATM

PROPOSED GROUND FLOOR PLAN

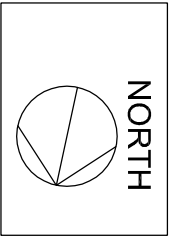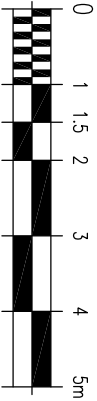

CLIENT

TITLE

TESCO EXPRESS
THE RISING SUN,
CHICHESTER ROAD, BOGNOR REGIS
ATM PLAN

Rev Description
REVISIONS

Date PM

Scale : 1/100 @ A3
Date : FEB 12

Drawn by : DS
Checked by :

Drawing No:
F9D11-221(00)72

A B C D E F G H
J K L M N P Q R
S T U V W X Y Z

FACTOR 9
DESIGN
ARCHITECTURAL DESIGN SERVICES

FACTOR 9 DESIGN
Waterloo Court, 10 Theod Street, Southwark, London, SE1 8ST
0207 593 1644 Email : email@factor9design.co.uk