

Planting Schedule					
Trees					
Number	Abbreviation	Species	Specification	Girth	Height
40 No.	Ac	Acer campestre	Extra Heavy Standard :Clear Stem min. 200 :RB	16-18cm	400-450cm
13 No.	AcE	Acer campestre 'Elsrijk'	Extra Heavy Standard :Clear Stem min. 200 :RB	16-18cm	400-450cm
7 No.	ACECAMGE	Acer campestre 'Queen Elizabeth'	Extra Heavy Standard :Clear Stem min. 200 :RB	16-18cm	400-450cm
12 No.	Ad	Alnus glutinosa	Extra Heavy Standard :Clear Stem min. 200 :RB	16-18cm	400-450cm
5 No.	BETALBS	Betula albosinensis var. septentrionalis	Extra Heavy Standard :Clear Stem min. 200 :RB	16-18cm	400-450cm
1 No.	BETALBS	Betula albosinensis var. septentrionalis	Extra Heavy Standard :C :Multi-Stemmed 3 Stems		400-450cm
24 No.	BETPU	Betula pubescens	Extra Heavy Standard :Clear Stem min. 200 :RB	16-18cm	400-450cm
24 No.	CARBET	Carpinus betulus	Extra Heavy Standard :Clear Stem min. 200 :RB	16-18cm	400-450cm
14 No.	CARBETP	Carpinus betulus 'Fastigiata'	Extra Heavy Standard :Clear Stem min. 200 :RB	16-18cm	400-450cm
4 No.	CARBETP	Carpinus betulus 'Purpurea'	Extra Heavy Standard :Clear Stem min. 200 :RB	16-18cm	400-450cm
22 No.	CASAT	Castanea sativa	Extra Heavy Standard :Clear Stem min. 200 :RB	16-18cm	400-450cm
20 No.	MAISY	Malus sylvestris	Extra Heavy Standard :Clear Stem min. 200 :RB	16-18cm	400-450cm
4 No.	PaP	Prunus avium 'Plena'	Extra Heavy Standard :Clear Stem min. 200 :RB	16-18cm	400-450cm
22 No.	Pav	Prunus avium	Extra Heavy Standard :Clear Stem min. 200 :RB	16-18cm	400-450cm
5 No.	PRUSERA	Prunus serrula tibetica	Extra Heavy Standard :C :Multi-Stemmed 3 Stems		400-450cm
23 No.	Or	Quercus robur	Extra Heavy Standard :Clear Stem min. 200 :RB	16-18cm	400-450cm
10 No.	Sa	Salix alba	Extra Heavy Standard :Clear Stem min. 200 :RB	16-18cm	400-450cm
19 No.	Salu	Sorbus aria 'Lutescens'	Extra Heavy Standard :Clear Stem min. 200 :RB	16-18cm	400-450cm
30 No.	SOIRTO	Sorbus torminalis	Extra Heavy Standard :Clear Stem min. 200 :RB	16-18cm	400-450cm
58 No.	Tc	Tilia cordata	Extra Heavy Standard :Clear Stem min. 200 :RB	16-18cm	400-450cm
19 No.	TILBRAA	Tilia tomentosa 'Brabant'	Extra Heavy Standard :Clear Stem min. 200 :RB	16-18cm	400-450cm

Shrubs					
Number	Abbreviation	Species	Specification	Height	Pot Size
186 No.	Cav	Corylus avellana	Branched :3/5 brks	40-80cm	5L
748 No.	CORST	Cornus stolonifera	Branched :3/5 brks	40-60cm	5L
12 No.	PHOPURA	Phormium tenax 'Purpureum'	15 leaves :C	100-125cm	15-20L
98 No.	SPIJAMAC	Spiraea japonica 'Magic Carpet'	Bushy :3/4 brks	30-40cm	5L

Native Hedge Mix					
Number	Abbreviation	Species	Specification	Height	Density %
227 No.	Ac	Acer campestre	BR :Double staggered row	60-80cm/5m	10%
227 No.	Cav	Corylus avellana	BR :Double staggered row	60-80cm/5m	10%
1128 No.	Cmo	Crataegus monogyna	BR :Double staggered row	60-80cm/5m	50%
115 No.	LIGVU	Ligustrum vulgare	BR :Double staggered row	60-80cm/5m	5%
227 No.	PRUSP	Prunus spinosa	BR :Double staggered row	60-80cm/5m	10%
227 No.	VIBLA	Viburnum lantana	BR :Double staggered row	60-80cm/5m	10%
115 No.	VIBOP	Viburnum opulus	BR :Double staggered row	60-80cm/5m	5%
Total :2266 No.					

Hornbeam Hedge				
Number	Abbreviation	Species	Specification	Height Density
3942 No.	CARBET	Carpinus betulus	BR :Double staggered row	60-80cm/5m
Total :3942 No.				

Photinia Hedge					
Number	Abbreviation	Species	Specification	Height	Pot Size
964 No.	PIRR	Photinia fraseri 'Red Robin'	C :Bushy	40-60cm	3L
Total :964 No.					

Prunus lusitanica hedge					
Number	Abbreviation	Species	Specification	Height	Density
132 No.	PRULUM	Prunus lusitanica 'Myrtifolia'	Bushy :3/6 brks :C	60-80cm	4/m
Total :132 No.					

Native Shrub Mix					
Number	Abbreviation	Species	Specification	Height	Density %
562 No.	CORSA	Cornus sanguinea	BR :Branched :2/3 brks :1+1	60-80cm	3/m² 8%
562 No.	Cav	Corylus avellana	BR :Branched :2/3 brks :1+1	60-80cm	3/m² 8%
1045 No.	Cmo	Crataegus monogyna	BR :Branched :2/3 brks :1+1	60-80cm	3/m² 15%
701 No.	ILAQ	Ilex aquifolium	BR :Branched :2/3 brks :1+1	60-80cm	3/m² 10%
562 No.	LIGVU	Ligustrum vulgare	BR :Branched :2/3 brks :1+1	60-80cm	3/m² 8%
1045 No.	PRUSP	Prunus spinosa	BR :Branched :2/3 brks :1+1	60-80cm	3/m² 15%
425 No.	Rca	Rosa canina	BR :Bushy :3 brks :BR	60-80cm	3/m² 6%
701 No.	SACAP	Salix caprea	Bushy :3/5 brks :BR	80-100cm	3/m² 10%
701 No.	VIBLA	Viburnum lanata	BR :Branched :2/3 brks :1+1	60-80cm	3/m² 10%
701 No.	VIBOP	Viburnum opulus	BR :Branched :2/3 brks :1+1	60-80cm	3/m² 10%
Total :7005 No.					

Medium Mix 1					
Number	Abbreviation	Species	Specification	Height	Pot Size
103 No.	BRASU	Brachyglottis 'Sunshine'	Bushy :2/4 brks	20-30cm	5L
137 No.	ESCRE	Escallonia 'Red Elf'	Bushy :2/4 brks	20-30cm	5L
137 No.	ESISQ	Euonymus fortunei 'Silver Queen'	Bushy :2/4 brks	20-30cm	5L
137 No.	HEBNB	Hebe 'Nicola's Blush'	Bushy :2/4 brks	20-30cm	5L
171 No.	WEIMOB	Weigela 'Mont Blanc'	Bushy :2/4 brks	20-30cm	5L
Total :685 No.					

Medium Mix 2					
Number	Abbreviation	Species	Specification	Height	Pot Size
133 No.	EFEeG	Euonymus fortunei 'Emerald 'n' Gold'	Bushy :2/4 brks	20-30cm	3L
198 No.	HEBRA	Hebe rakaiensis	Bushy :2/4 brks	20-30cm	3L
262 No.	MaA	Mahonia aquifolium 'Apollo'	Bushy :3/4 brks	30-40cm	5L
198 No.	POTFRABV	Potentilla fruticosa 'Abbotswood White'	Bushy :3/4 brks	20-30cm	5L
198 No.	PIOL	Prunus laurocerasus 'Otto Luyken'	Bushy :2/4 brks	20-30cm	3L
327 No.	WEIFLVA	Weigela florida 'Variegata'	Bushy :3/4 brks	30-40cm	5L
Total :1316 No.					

Swale Mix 1			
Number	Abbreviation	Species	Density %
1005 No.	ACOCA	Acorus calamus	20/m² 10%
1005 No.	BUTUM	Butomus umbellatus	20/m² 10%
2006 No.	CARAC	Carex acuta	20/m² 20%
1005 No.	DJ	Dryopteris filix-mas	20/m² 10%
1005 No.	IRIPS	Iris pseudacorus	20/m² 10%
1005 No.	JUNEF	Juncus effusus	20/m² 10%
1005 No.	LYTSA	Lythrum salicaria	20/m² 10%
1005 No.	PANVI	Panicum virgatum	20/m² 10%
1005 No.	SAGSA	Sagittaria sagittifolia	20/m² 10%
Total :10046 No.			

Large Mix 1					
Number	Abbreviation	Species	Specification	Height	Pot Size
159 No.	CEABLC	Ceanothus 'Blue Cushion'	Bushy :3/5 brks	30-40cm	5L
174 No.	CORSTKEG	Cornus stolonifera 'Kelsey Gold'	Bushy :3/5 brks	30-40cm	5L
159 No.	EeGE	Elaeagnus ebbingei 'Gilt Edge'	Bushy :3/5 brks	30-40cm	5L
68 No.	ILAQSO	Ilex aquifolium 'Silver Queen'	Bushy :3/5 brks	30-40cm	5L
131 No.	VIBPRIA	Viburnum tinus 'Eve Price'	Bushy :3/5 brks	30-40cm	5L
167 No.	WEIFLOP	Weigela florida 'Folius Purpureis'	Bushy :3/5 brks	30-40cm	5L
Total :878 No.					

Amenity Grass Mix
Emorsgate EL1 Flowering Lawn Mixture. Sown at 40kg/ha

Wetgrass Mix
Emorsgate EM8 Meadow Mixture for wetlands. Sown at 40kg/ha

Wildflower Grass Mix
Emorsgate EM2 Standard General Purpose Meadow Mixture. Sown at 40kg/ha

ASP2.3

ASP2.1

ASP2.2

NOTES:
Based upon the Ordnance Survey map with permission of The Controller of Her Majesty's Stationery Office. © Crown Copyright.
Aspect Landscape Planning Ltd, West Court, Hardwick Business Park, Norol Way, Banbury OX16 2AF.
Licence 100045345

Copyright reserved

0m 25m 50m 100m

KEY:
Site Boundary

Existing Trees

Existing Shrubs

Proposed Trees

Proposed Native Hedge

Proposed Ornamental Hedge

Proposed Feature Shrub

Proposed Native Mixes

Proposed Ornamental Shrubs

Proposed Amenity Grass / Turf

Proposed Wildflower Mix

Proposed Wetgrass Mix

Proposed Reinforced Grass Matt

PLANTING NOTES

All plants to be supplied in accordance with the HTA 'National Plant Specification' and from a HTA certified nursery. All plants and trees to be planted in accordance with BS5836 and BS8545. Delivery and handling of all plant material to be in accordance with BS4428/JC/LCPSE Code of Practice for 'Handling and Establishing Landscape Plants' Parts I, II and III and BS8545.

Planting Pit and Trench Preparation
Tree pits in soft landscape to be excavated to 1m x 1m x 1m depth prior to topsoiling and all shrub planting areas excavated to 450mm depth. All proposed hedge planting trenches to be excavated to 600mm depth. Unless otherwise specified, all tree pits in hard landscape to be 2m x 2m x 1m, backfilled with compacted Urban Tree Soil.

The preparation of planting pits, bed or trenches shall comply with the appropriate British Standards, namely BS5403, BS5426, BS5837 and BS8545.
Excavation of planting pits, beds or trenches shall not take place when the ground is frozen or waterlogged such that damage may occur to the structure of the soil. All excavated areas to be backfilled with either site won topsoil or imported topsoil to be BS3889-General purpose grade. All topsoiled areas to be clear of rocks and rubble larger than 50mm diameter and any other debris that may interfere with the establishment of plants. The Contractor shall break up and cultivate at the base of the trenches or planting pits. The sides of the trenches or planting pits shall be loosened with a fork or other similar implement. All stones and the like over 75mm in any dimension, deleterious matter, weeds and weed roots brought to the surface by any cultivation or excavation shall be removed off site. The Contractor shall remove off site the excavated subsoil/mulch material when preparing planting pits. The imported topsoil should make up any deficiencies caused by the removal of the subsoil/mulch material. Trenches and pits shall have the topsoil and any subsoil/mulch material thoroughly broken up and mixed prior to backfilling. All trees shall be supplied root balled, unless otherwise stated. Root balled trees shall be well grown, healthy and with a compact, contained rootball. They shall be nursery grown and have been regularly watered. Prior to planting, all plant material shall be stored and sorted at in accordance with best practice.

Planting

All plants shall be planted in a random fashion avoiding formal regimented lines at densities indicated in the schedule, unless otherwise specified. Unless otherwise specified, all hedgerows shall be planted in a double staggered row and hedgerow mixes shall be planted in groups of 7, 8 & 18 plants. Ornamental shrub planting mixes shall be planted in groups of 5, 7, 8 & 11s and native shrub planting mixes shall be planted in groups of 9, 13 & 15s. The selection, procurement, handling, storage and planting operations of all proposed trees shall be in accordance with BS8545:2014 - 'Trees' from nursery to independence in the landscape, recommendations.

Planting and associated operations shall comply with BS4043, BS4428, BS5837 and BS8545. Unless otherwise stated planting shall be carried out during the period of 1st Nov to 31st March when the ground is not frozen or water logged. If planting is required outside this period agreement shall be sought and all bare root plants shall be substituted with container grown stock.

Watering

All plants shall be watered to in field capacity immediately after planting and mulched with 50mm depth of medium grade crushed mulch. The Contractor shall water the trees, shrubs and hedges once planted so that the entire tree pit or planted area is maintained to field capacity, i.e. 'the amount of water retained by previously saturated soil once full drainage has ceased'. Watering to field capacity shall continue frequently and on a regular basis as considered necessary by the landscape contractor and as necessary to ensure the successful establishment and continued thriving of all planting. Additional watering shall be undertaken during summer months and/or periods of drought. Post planting management and maintenance specifically for new tree planting shall include ongoing irrigation and formative pruning as outlined in BS8545. The period over which regular irrigation required for transplanted trees is likely to be at least two full growing seasons to ensure successful establishment. As the root system develops the frequency of irrigation can be reduced.

Staking

All trees within soft landscape areas to be double staked with cross bar and tied, using 1.5m long, 75mm diameter rounded free stakes 75mm brace, rubber tie and spacer block. Stakes not to extend more than 600mm above ground level. All trees within hardstanding/highways visibility plays to be clear stem to 1.5m high unless otherwise specified. Trees within hardstanding / specific pits to be underground guyed unless otherwise specified.

Root Barriers

Root barriers (ReRoot 1000 or equivalent) to be included adjacent to buildings and services where necessary. Landscape contractor shall check all planting operations comply with appropriate standards and that in the absence of detailed surveys, any necessary underground investigations are undertaken to ensure there are no conflicts with existing or proposed utilities, services or foundations.

PROTECTION OF EXISTING VEGETATION TO BE RETAINED

Existing trees to be retained shall be protected in accordance with BS5837, from commencement to completion of all works on site.

N.B. All planting proposals including tree planting have been developed in order to create a high quality environment and gain planning consent for the development. All tree species have been reviewed in line with NHC guidance (2017) and in the absence of any building foundation depths or detailed soil analysis information for the site. Where possible only low and moderate water demand species are proposed in close proximity to new buildings. A number of varied cultivars of these species as well as ornamental species that have a smaller overall mature height (which are not currently assessed within NHC guidance 2017) are proposed to provide variety in the scheme and engineer's should consider these locations & species. Where necessary new building foundation depths shall be designed to accommodate the approved tree species, site specific soil shrinkage and tree water demand in line with NHC standards 2017 (Chapter 4.2 - Building Near Trees). Planting plans have been prepared for planning purposes and in the absence of fully detailed ground investigations, geological or hydrological surveys and planting design or species choice may be subject to change - suitability should be confirmed on site by the landscape contractor. Detailed site specific soil analysis and suitable site drainage should be checked by landscape contractor to ensure planting can be implemented in accordance with approved drawings prior to implementation.

REV DATE NOTE Drawn/Chkd

aspect landscape planning

TITLE

Saltbox, Bognor Regis
Planting Plan Overview

CLIENT

Landlink Estates

SCALE 1:1250@A1 DATE NOV 2018 DRAWN CW CHK'D JM

DRAWING NUMBER 5920/ PP/ ASP2.0

Based on M.Pigott Architects drawing no. 1744-P03-B-8D

Copyright reserved

0m 5m 10m 20m 50m

KEY:

Site Boundary

Existing Trees

Existing Shrubs

Proposed Trees

Proposed Native Hedge

Proposed Ornamental Hedge

Proposed Feature Shrub

Proposed Native Mixes

Proposed Ornamental Shrubs

Proposed Amenity Grass / Turf

Proposed Wildflower Mix

Proposed Wetgrass Mix

Proposed Reinforced Grass Matt

PLANTING NOTES

All plants to be supplied in accordance with the HTA 'National Plant Specification' and from a HTA certified nursery. All plants and trees to be planted in accordance with BS5836 and BS5854. Delivery and handling of all plant material to be in accordance with BS4428/JCL/CPSE Code of Practice for 'Handling and Establishing Landscape Plants' Parts I, II and III and BS5854.

Planting Pit and Trench Preparation
Tree pits in soft landscape to be excavated to 1mx1mx1m depth prior to topsoiling and all shrub planting areas excavated to 450mm depth. All proposed hedge planting trenches to be excavated to 600mm depth. Unless otherwise specified, all tree pits in hard landscape to be 2mx2mx1m, backfilled with compacted Urban Tree Soil.

The preparation of planting pits, beds or trenches shall comply with the appropriate British Standards, namely BS4043, BS4428, BS5837 and BS5854.
Excavation of planting pits, beds or trenches shall not take place when the ground is frozen or waterlogged such that damage may occur to the structure of the soil. All excavated areas to be backfilled with either site won topsoil or imported topsoil to be BS3882 General purpose grade. All topsoiled areas to be clear of rocks and rubble larger than 50mm diameter and any other debris that may interfere with the establishment of plants. The Contractor shall break up and cultivate at the base of the trenches or planting pits. The sides of the trenches or planting pits shall be loosened with a fork or other similar implement. All stones and the like over 75mm in any dimension, deleterious matter, weeds and weed roots brought to the surface by any cultivation or excavation shall be removed off site. The Contractor shall remove off site the excavated subsoil/fill material when preparing planting pits. The imported topsoil should make up any deficiencies caused by the removal of the subsoil/fill material. Trenches and pits shall have the topsoil and any subsoil/fill material thoroughly broken up and mixed prior to backfilling. All trees shall be supplied root balled, unless otherwise stated. Root balled trees shall be well grown, healthy and with a compact, contained rootball. They shall be nursery grown and have been regularly watered. Prior to planting, all plant material shall be stored and sorted at in accordance with best practice.

Planting
All plants shall be planted in a random fashion avoiding formal regimented lines at densities indicated in the schedule, unless otherwise specified. Unless otherwise specified, all hedgerows shall be planted in a double staggered rows and hedgerow mixes shall be planted in groups of 7, 9 & 13 at densities indicated on the schedule. Ornamental shrub planting mixes shall be planted in groups of 5, 7 & 11s and native shrub planting mixes shall be planted in groups of 5, 13 & 15s. The selection, procurement, handling, storage and planting operations of all proposed trees shall be in accordance with BS5854:2014. Trees from nursery to independence in the landscape, recommendations.
Planting and associated operations shall comply with BS4043, BS4428, BS5837 and BS5854. Unless otherwise stated planting shall be carried out during the period of 1 Nov to 31 March when the ground is not frozen or waterlogged. If planting is required outside this period agreement shall be sought and all bare root plants shall be substituted with container grown stock.

Watering
All plants shall be watered in to field capacity immediately after planting and mulched with 50mm depth of medium grade crushed mulch. The Contractor shall water the trees, shrubs and hedges once planted so that the entire tree pit or planted area is moistened to field capacity, i.e. 'the amount of water retained by previously saturated soil once full drainage has ceased'. Watering to field capacity shall continue frequently and on a regular basis as considered necessary by the landscape contractor and as necessary to ensure the successful establishment and continued thriving of all planting. Additional watering shall be undertaken during summer months and/or periods of drought. Post planting management and maintenance specifically for new tree planting shall include ongoing irrigation and formative pruning as outlined in BS5854. The period over which regular irrigation required for transplanted trees is likely to be at least two full growing seasons to ensure successful establishment. As the root system develops the frequency of irrigation can be reduced.

Staking
All trees within soft landscape areas to be double staked with cross bar and tied, using 1.5m long, 75mm diameter rounded tree stakes 75mm brace, rubber tie and spacer block. Stakes not to extend more than 600mm above ground level. All trees within hardstanding/highways visibility splays to be clear stem to 1.5m high unless otherwise specified. Trees within hardstanding / specific pits to be underground guyed unless otherwise specified.

Root Barriers
Root barriers (ReRoot 1000 or equivalent) to be included adjacent to buildings and services where necessary. Landscape contractor shall check all planting operations comply with appropriate standards and that in the absence of detailed surveys, any necessary underground investigations are undertaken to ensure there are no conflicts with existing or proposed utilities, services or foundations.

PROTECTION OF EXISTING VEGETATION TO BE RETAINED
Existing trees to be retained shall be protected in accordance with BS5837, from commencement to completion of all works on site.
N.B. All planting proposals including tree planting have been developed in order to create a high quality environment and gain planning consent for the development. All tree species have been reviewed in line with NHC guidance (2017) and in the absence of any building foundation depths or detailed soil analysis information for the site. Where possible only low and moderate water demand species are proposed in close proximity to new buildings. A number of varied cultivars of these species as well as ornamental species that have a smaller overall mature height (which are not currently assessed within NHC guidance 2017) are proposed to provide variety in the scheme and engineer's should consider these locations & species. Where necessary new building foundation depths shall be designed to accommodate the approved tree species, site specific soil shrinkage and tree water demand in line with NHC standards 2017 (Chapter 4.2 - Building Near Trees). Planting plans have been prepared for planning purposes and in the absence of fully detailed ground investigations, geological or hydrological surveys and planting design or species choice may be subject to change - suitability should be confirmed on site by the landscape contractor. Detailed site specific soil analysis and suitable site drainage should be checked by landscape contractor to ensure planting can be implemented in accordance with approved drawings prior to implementation.

REV DATE NOTE Drawn/Chkd

aspect landscape planning

TITLE
Saltbox, Bognor Regis
Planting Plan 1 of 3

CLIENT
Landlink Estates

SCALE
1:500@A1

DATE
JUN 2018


DRAWN
CW


CHKD
JM

DRAWING NUMBER
5920/ PP/ ASP.2.1

REVISION

Based on M.Piggott Architects drawing no. 1744-PP03-B-02

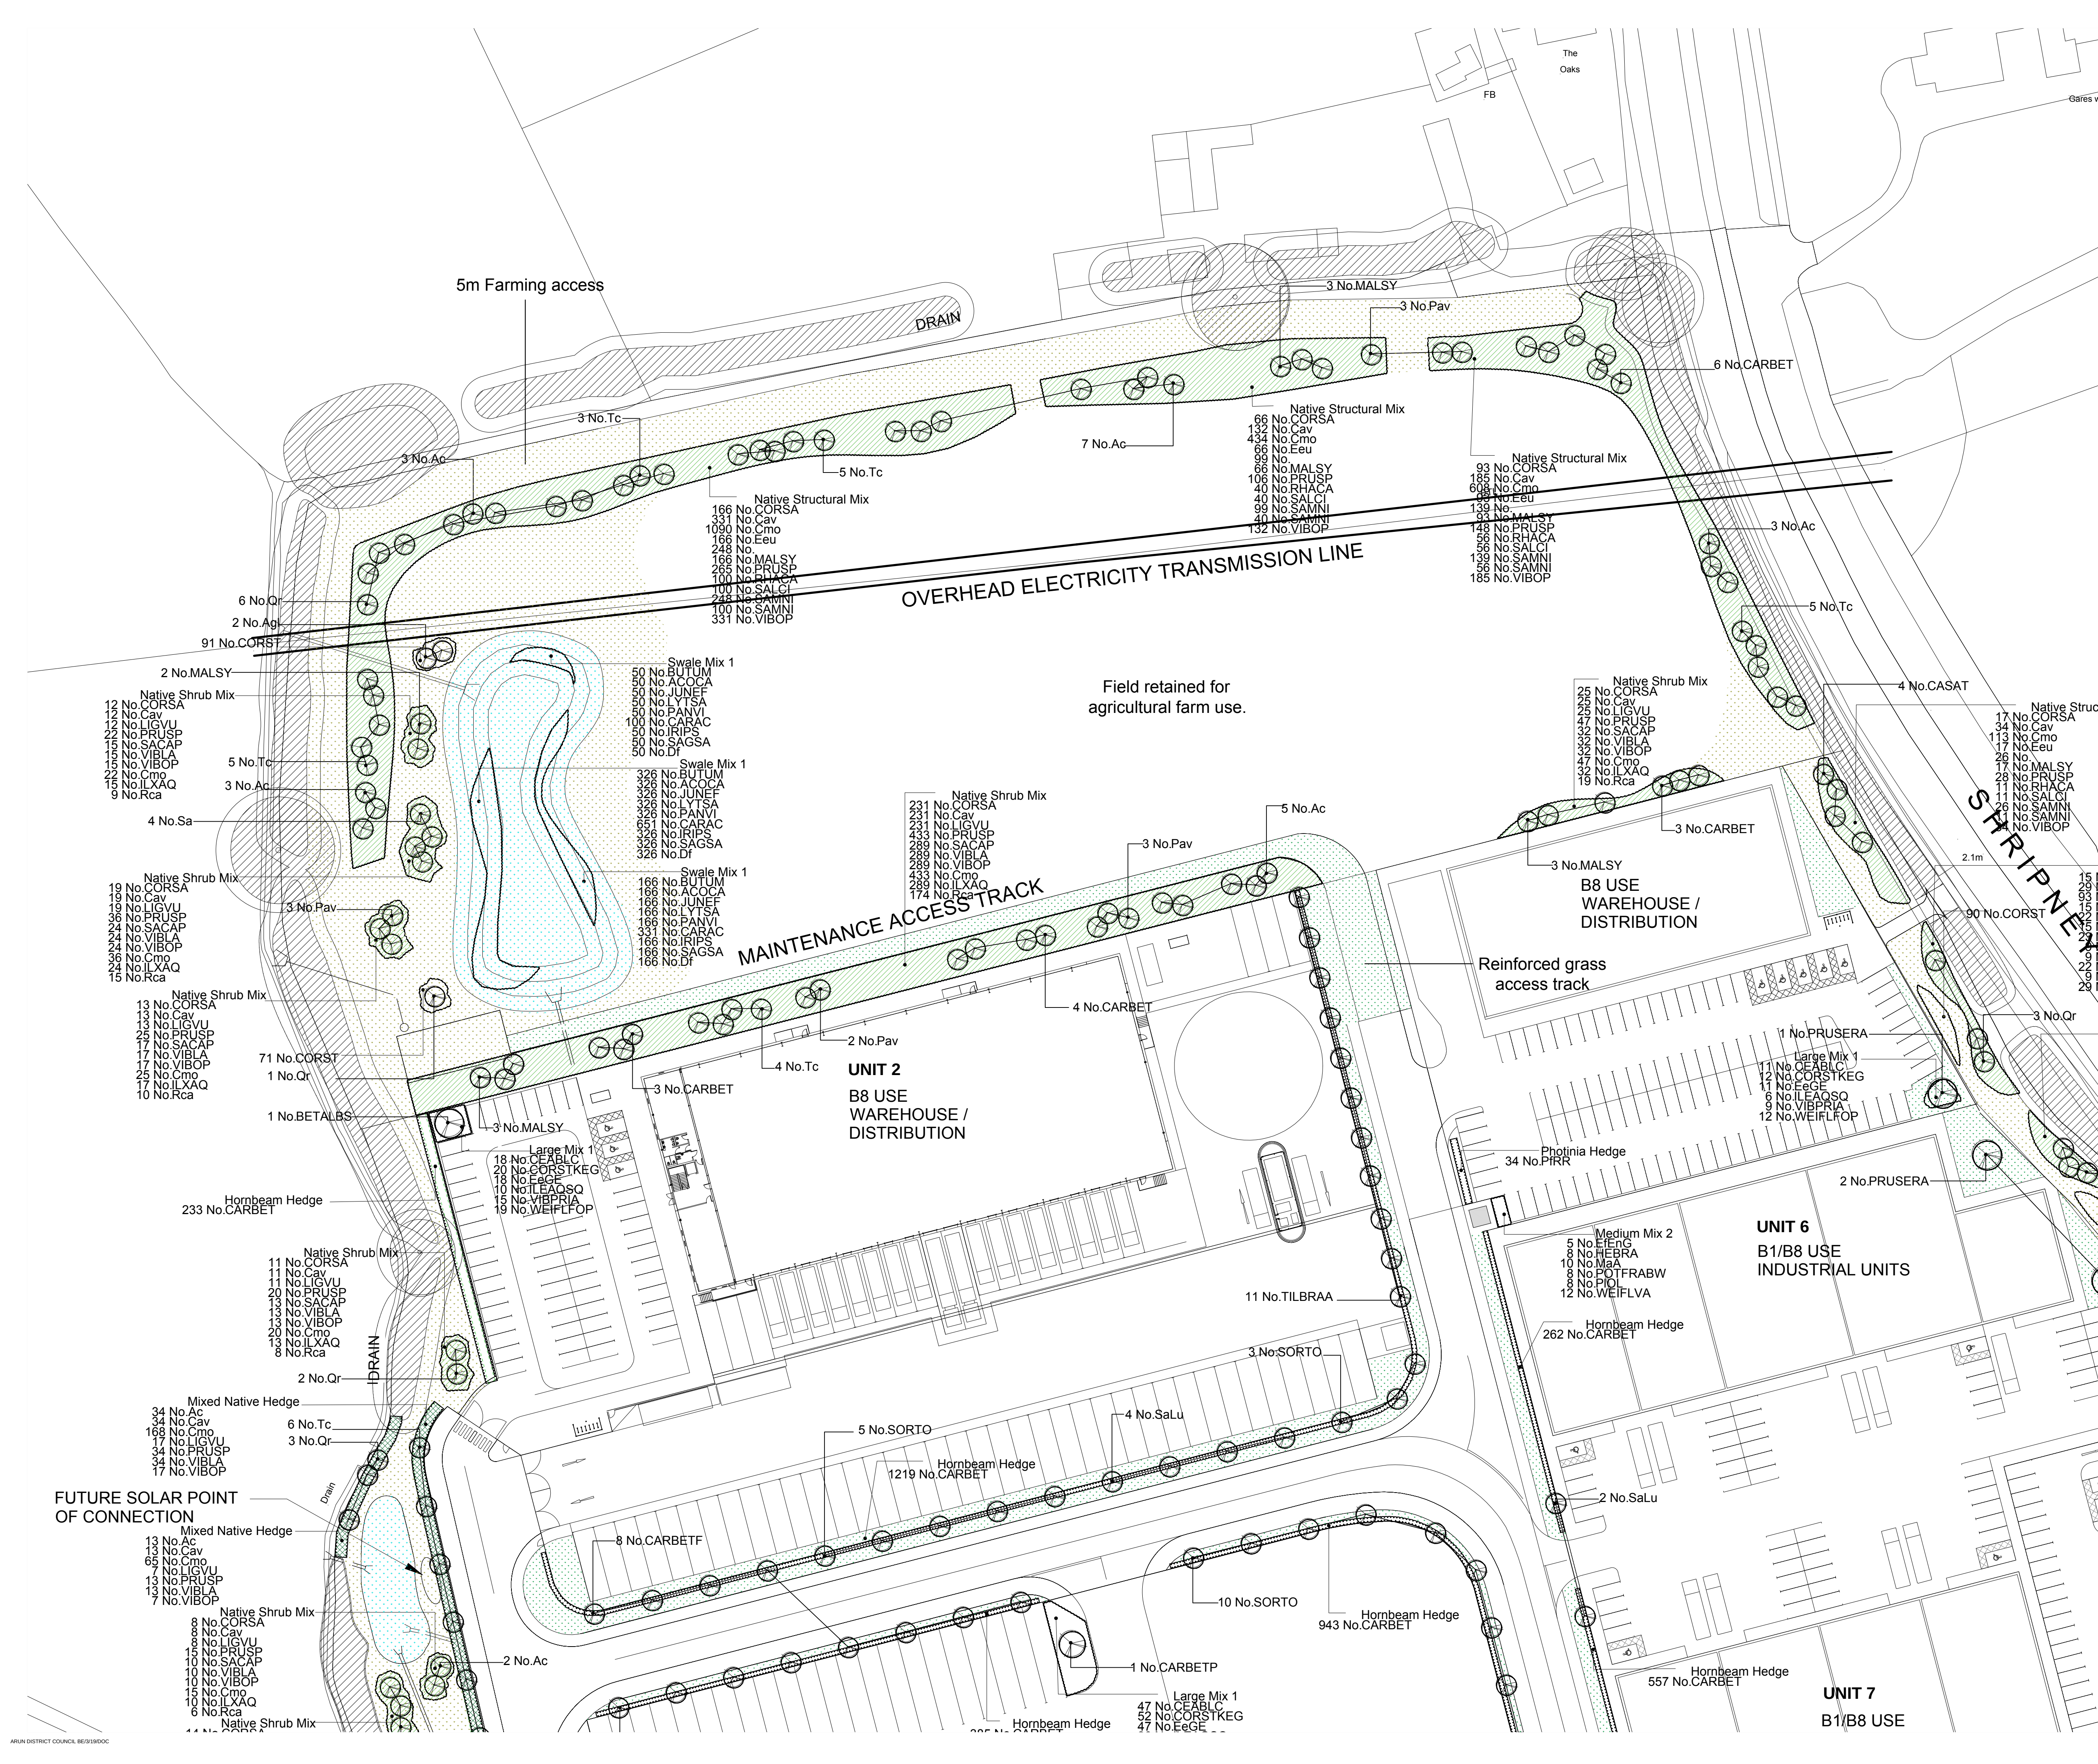

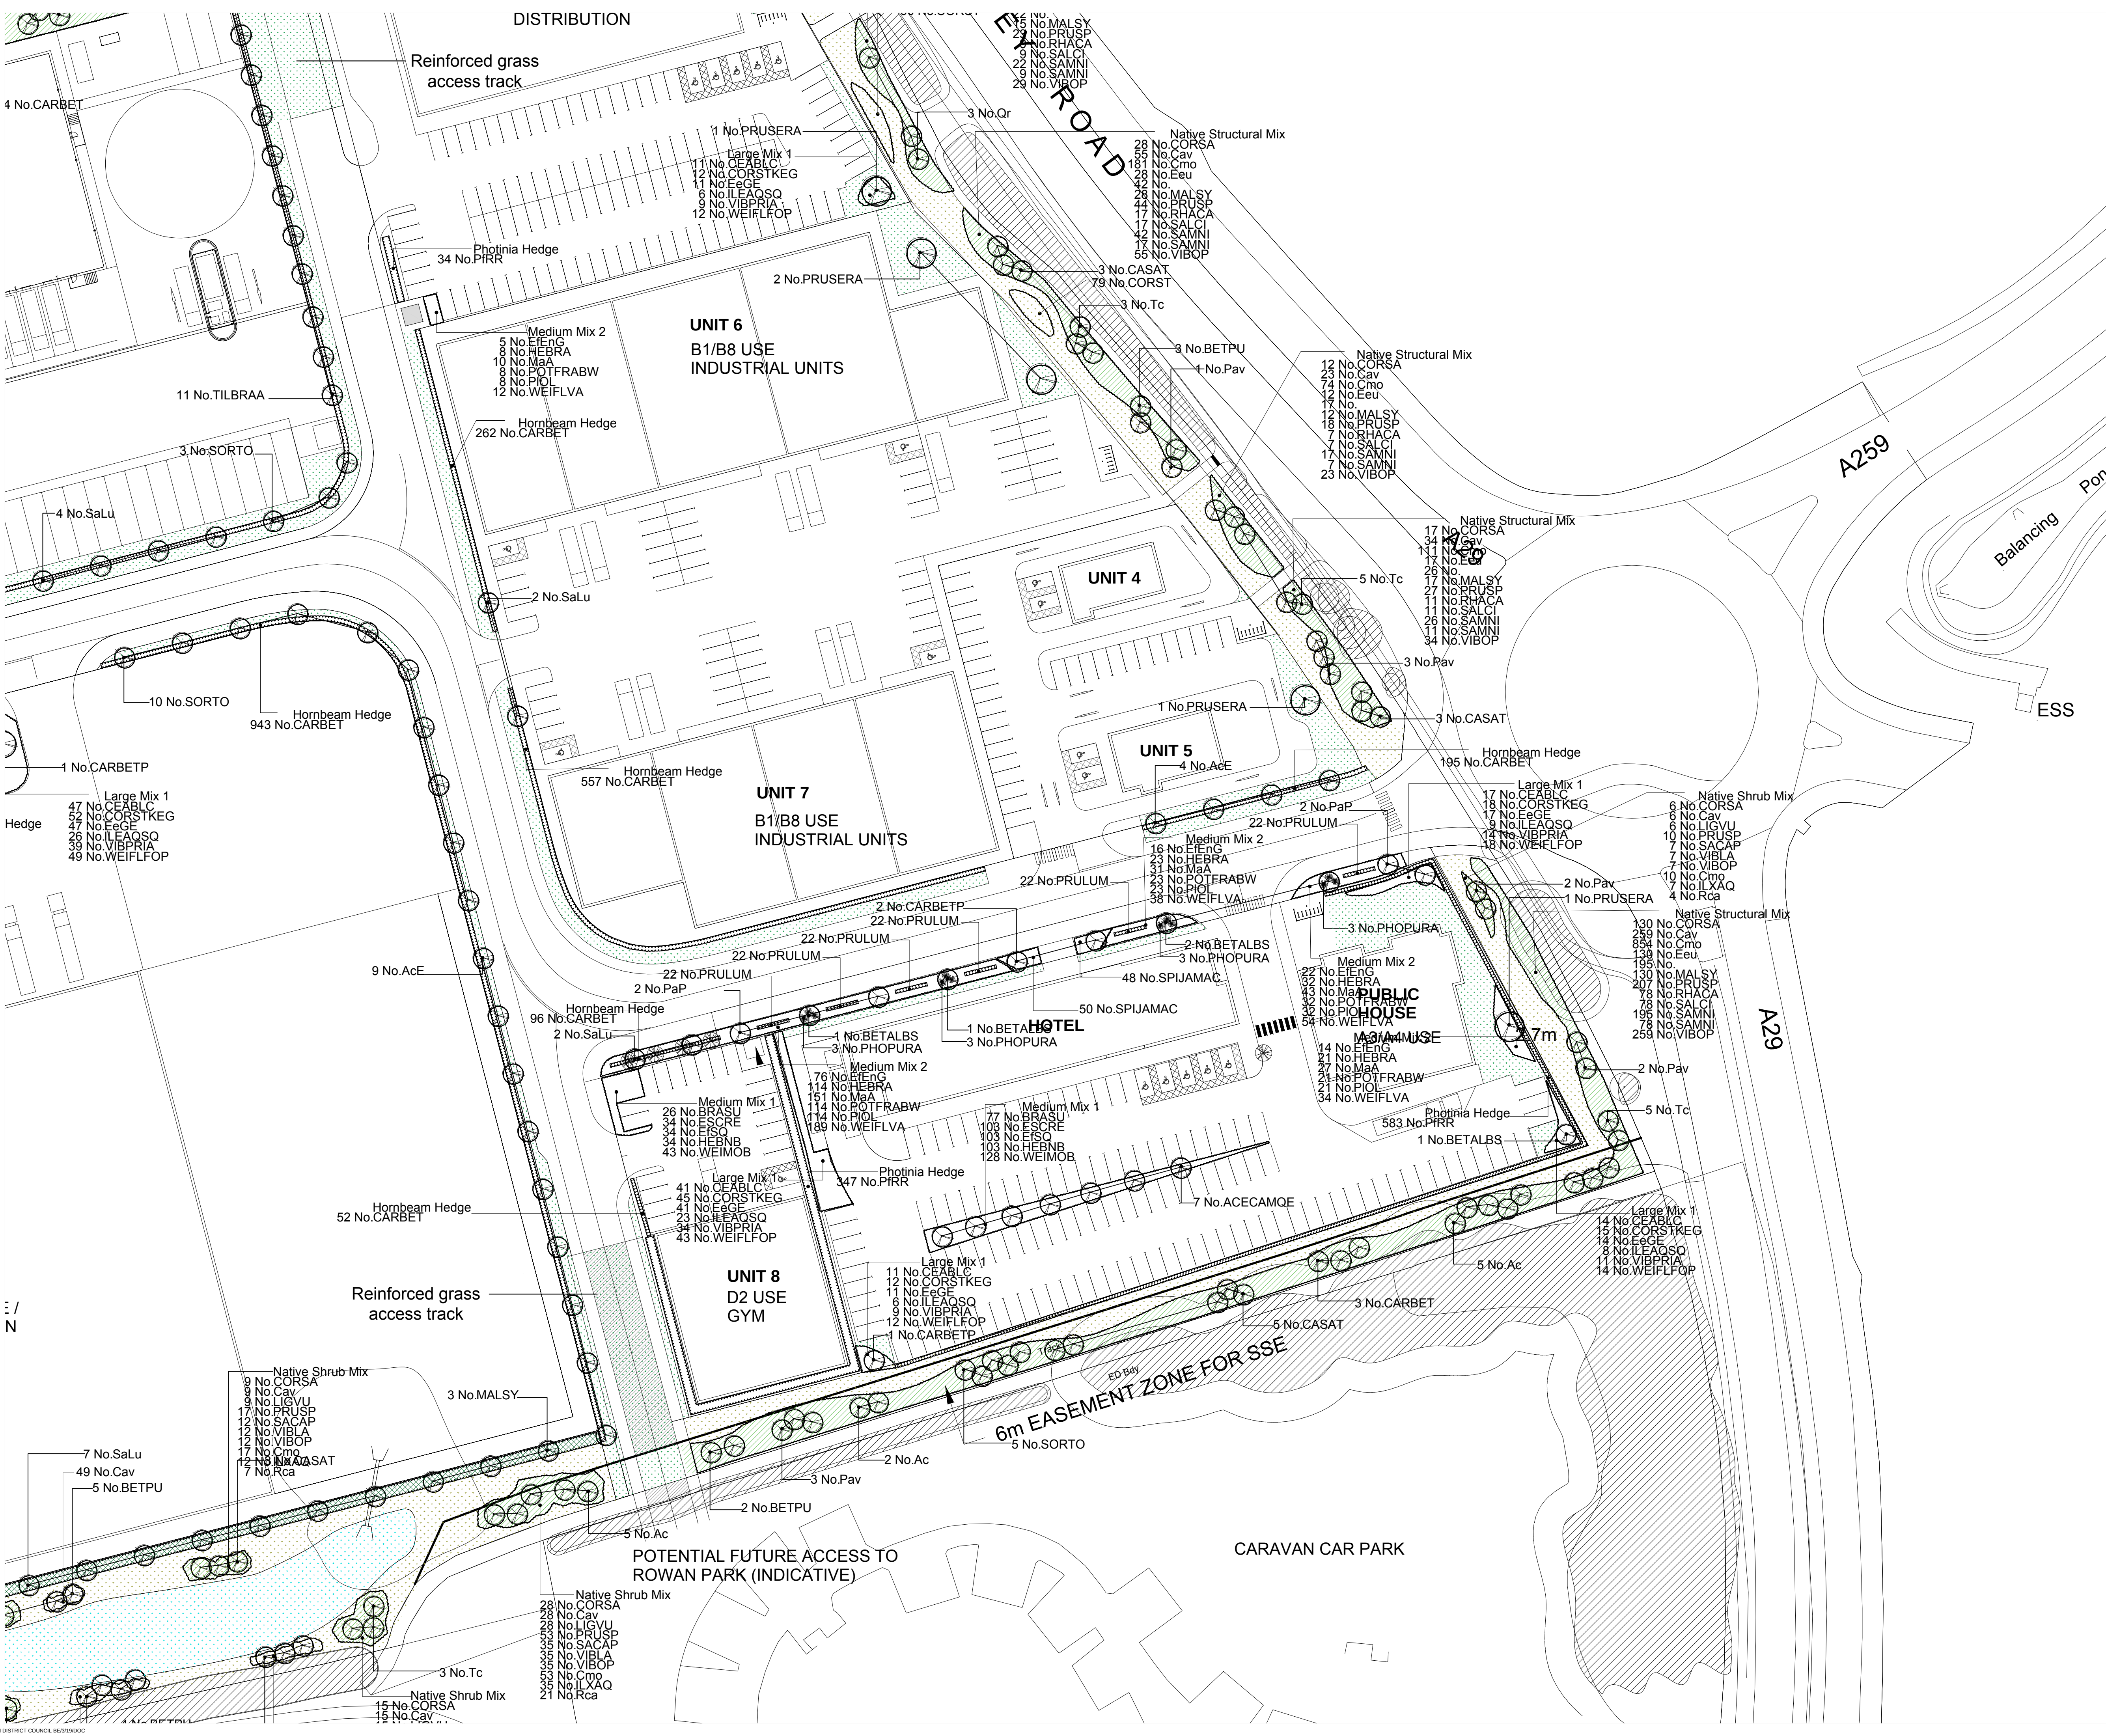

NOTES:

Based upon the Ordnance Survey map with permission of The Controller of Her Majesty's Stationery Office. © Crown Copyright.

Aspect Landscape Planning Ltd, West Court, Hardwick Business Park, Noral Way, Banbury OX16 2AF.
Licence 10004545

Copyright reserved

0m 5m 10m 20m 50m

KEY:

- Site Boundary
- Existing Trees
- Existing Shrubs
- Proposed Trees
- Proposed Native Hedge
- Proposed Ornamental Hedge
- Proposed Feature Shrub
- Proposed Native Mixes
- Proposed Ornamental Shrubs
- Proposed Amenity Grass / Turf
- Proposed Wildflower Mix
- Proposed Wetgrass Mix
- Proposed Reinforced Grass Matt

PLANTING NOTES

All plants to be supplied in accordance with the HTA National Plant Specification and from a HTA certified nursery. All plants and trees to be planted in accordance with BS308 and BS5837 and BS8545. Delivery and handling of all plant material to be in accordance with BS4428/JCL/CPSE Code of Practice for 'Handling and Establishing Landscape Plants' Parts I, II and III and BS8545.

Planting Pit and Trench Preparation

Tree pits in soft landscape to be excavated to 1mx1mx1m depth prior to topsoiling and all shrub planting areas excavated to 450mm depth. All proposed hedge planting trenches to be excavated to 500mm depth. Unless otherwise specified, all tree pits in hard landscape to be 2mx2mx1m, backfilled with compacted Urban Tree Soil.

The preparation of planting pits, bed or trenches shall comply with the appropriate British Standards, namely BS4043, BS4428, BS5837 and BS8545.

Excavation of planting pits, beds or trenches shall not take place when the ground is frozen or waterlogged such that damage may occur to the structure of the soil. All excavated areas to be backfilled with either site won topsoil or imported topsoil to be BS3882 General purpose grade. All topsoiled areas to be clear of rocks and rubble larger than 50mm diameter and any other debris that may interfere with the establishment of plants. The Contractor shall break up and cultivate at the base of the trenches or planting pits. The sides of the trenches or planting pits shall be loosened with a fork or other similar implement. All stones and the like over 75mm in any dimension, deleterious matter, weeds and weed roots brought to the surface by any cultivation or excavation shall be removed off site. The Contractor shall remove off site the excavated subsoil/fill material when preparing planting pits. The imported topsoil should make up any deficiencies caused by the removal of the subsoil/fill material. Trenches and pits shall have the topsoil and any subsoil/fill material thoroughly broken up and mixed prior to backfilling.

All trees shall be supplied root balled, unless otherwise stated. Root balled trees shall be well grown, healthy and with a compact, contained rootball. They shall be nursery grown and have been regularly watered. Prior to planting, all plant material shall be stored and sorted at in accordance with best practice.

Planting

All plants shall be planted in a random fashion avoiding formal regimented lines at densities indicated in the schedule. Unless otherwise specified, all hedgerows shall be planted in a double staggered rows and hedgerow mixes shall be planted in groups of 7, 9 & 13 at densities indicated on the schedule. Ornamental shrub planting mixes shall be planted in groups of 5, 7 & 11 and native shrub planting mixes shall be planted in groups of 10, 12 & 15. The selection, procurement, handling, storage and planting operations of all proposed trees shall be in accordance with BS8545:2014. Trees: from nursery to independence in the landscape, recommendations.

Planting and associated operations shall comply with BS4043, BS4428, BS5837 and BS8545. Unless otherwise stated planting shall be carried out during the period of 1 Nov to 31 March when the ground is not frozen or water logged. If planting is required outside this period agreement shall be sought and all bare root plants shall be substituted with container grown stock.

Watering

All plants shall be watered in to field capacity immediately after planting and mulched with 50mm depth of medium grade crushed mulch. The Contractor shall water the trees, shrubs and hedges once planted so that the entire tree pit or planted area is moistened to field capacity, i.e. "the amount of water retained by previously saturated soil once full drainage has ceased". Watering to field capacity shall continue frequently and on a regular basis as considered necessary by the landscape contractor and as necessary to ensure the successful establishment and continued thriving of all planting. Additional watering shall be undertaken during summer months and/or periods of drought. Post planting management and maintenance specifically for new tree planting shall include ongoing irrigation and formative pruning as outlined in BS8545. The period over which regular irrigation required for transplanted trees is likely to be at least two full growing seasons to ensure successful establishment. As the root system develops the frequency of irrigation can be reduced.

Staking

All trees within soft landscape areas to be double staked with cross bar and tied, using 1.5m long, 75mm diameter rounded tree stakes 75mm brace, rubber tie and spacer block. Stakes not to extend more than 550mm above ground level. All trees within hardstanding/highways visibility splays to be clear stem to 1.5m high unless otherwise specified. Trees within hardstanding / specific pits to be underground guyed unless otherwise specified.

Root Barriers

Root barriers (ReRoot 1000 or equivalent) to be included adjacent to buildings and services where necessary. Landscape contractor shall check all planting operations comply with appropriate standards and that in the absence of detailed surveys, any necessary underground investigations are undertaken to ensure there are no conflicts with existing or proposed utilities, services or foundations.

PROTECTION OF EXISTING VEGETATION TO BE RETAINED

Existing trees to be retained shall be protected in accordance with BS5837, from commencement to completion of all works on site.

N.B. All planting proposals including tree planting have been developed in order to create a high quality environment and gain planning consent for the development. All tree species have been reviewed in line with NHC guidance (2017) and in the absence of any building foundation depths or detailed soil analysis information for the site. Where possible only low and moderate water demand species are proposed in close proximity to new buildings. A number of varied cultivars of these species as well as ornamental species that have a smaller overall mature height (which are not currently assessed within NHC guidance 2017) are proposed to provide variety in the scheme and engineer's should consider these locations & species. Where necessary new building foundation depths shall be designed to accommodate the approved tree species, site specific soil shrinkage and tree water demand in line with NHC standards 2017 (Chapter 4.2 - Building Near Trees). Planting plans have been prepared for planning purposes and in the absence of fully detailed ground investigations, geological or hydrological surveys and planting design or species choice may be subject to change - suitability should be confirmed on site by the landscape contractor. Detailed site specific soil analysis and suitable site drainage should be checked by landscape contractor to ensure planting can be implemented in accordance with approved drawings prior to implementation.

FUTURE SOLAR POINT
OF CONNECTION



NOTES:

Based upon the Ordnance Survey map with permission of The Controller of Her Majesty's Stationery Office, © Crown Copyright.
Aspect Landscape Planning Ltd, West Court, Hardwick Business Park, Noral Way, Banbury OX16 2AF.
License 10040345

Copyright reserved

0m 5m 10m 20m 50m

KEY:

- Site Boundary
- Existing Trees
- Existing Shrubs
- Proposed Trees
- Proposed Native Hedge
- Proposed Ornamental Hedge
- Proposed Feature Shrub
- Proposed Native Mixes
- Proposed Ornamental Shrubs
- Proposed Amenity Grass / Turf
- Proposed Wildflower Mix
- Proposed Wetgrass Mix
- Proposed Reinforced Grass Matt

PLANTING NOTES

All plants to be supplied in accordance with the HTA 'National Plant Specification' and from a HTA certified nursery. All plants and trees to be planted in accordance with BS3636 and BS8545. Delivery and handling of all plant material to be in accordance with BS4428/JLICPSE Code of Practice for 'Handling and Establishing Landscape Plants' Parts I, II and III and BS8545.

Planting Pit and Trench Preparation

Tree pits in soft landscape to be excavated to 1m x 1m x 1m depth prior to topsoiling and all shrub planting areas excavated to 450mm depth. All proposed hedge planting trenches to be excavated to 600mm depth. Unless otherwise specified, all tree pits in hard landscape to be 2m x 2m x 1m, backfilled with compacted Urban Tree Soil.

The preparation of planting pits, bed or trenches shall comply with the appropriate British Standards, namely BS4043, BS4428, BS5837 and BS8545.

Excavation of planting pits, beds or trenches shall not take place when the ground is frozen or waterlogged such that damage may occur to the structure of the soil. All excavated areas to be backfilled with either site won topsoil or imported topsoil to be BS3682-General purpose grade. All topsoiled areas to be clear of rocks and rubble larger than 50mm diameter and any other debris that may interfere with the establishment of plants. The Contractor shall break up and cultivate at the base of the trenches or planting pits. The sides of the trenches or planting pits shall be loosened with a fork or other similar implement. All stones and the like over 75mm in any dimension, deleterious matter, weeds and weed roots brought to the surface by any cultivation or excavation shall be removed off site. The Contractor shall remove off site the excavated subsoil/fill material when preparing planting pits. The imported topsoil should make up any deficiencies caused by the removal of the subsoil/fill material. Trenches and pits shall have the topsoil and any subsoil/fill material thoroughly broken up and mixed prior to backfilling.

All trees shall be supplied root balled, unless otherwise stated. Root balled trees shall be well grown, healthy and with a compact, contained rootball. They shall be nursery grown and have been regularly watered. Prior to planting, all plant material shall be stored and sorted at in accordance with best practice.

Planting

All plants shall be planted in a random fashion avoiding formal regimented lines at densities indicated in the schedule. Unless otherwise specified, all hedgerows shall be planted in a double staggered rows and hedgerow mixes shall be planted in groups of 7, 9 & 13s at densities indicated on the schedule. Ornamental shrub planting mixes shall be planted in groups of 7 & 11s and native shrub planting mixes shall be planted in groups of 9, 13 & 15s. The selection, procurement, handling, storage and planting operations of all proposed trees shall be in accordance with BS8545:2014 - Trees: from nursery to independence in the landscape, recommendations.

Planting and associated operations shall comply with BS4043, BS4428, BS5837 and BS8545. Unless otherwise stated planting shall be carried out during the period of 1 Nov to 31 March when the ground is not frozen or water logged. If planting is required outside this period agreement shall be sought and all bare root plants shall be substituted with container grown stock.

Watering

All plants shall be watered in to field capacity immediately after planting and mulched with 50mm depth of medium grade crushed mulch. The Contractor shall water the trees, shrubs and hedges once planted so that the entire tree pit or planted area is moistened to field capacity, i.e. 'The amount of water retained by previously saturated soil once full drainage has ceased'. Watering to field capacity shall continue frequently and on a regular basis as considered necessary by the landscape contractor and as necessary to ensure the successful establishment and continued thriving of all planting. Additional watering shall be undertaken during summer months and/or periods of drought. Post planting management and maintenance specifically for new tree planting shall include ongoing irrigation and formative pruning as outlined in BS8545. The period over which regular irrigation required for transplanted trees is likely to be at least two full growing seasons to ensure successful establishment. As the root system develops the frequency of irrigation can be reduced.

Staking

All trees within soft landscape areas to be double staked with cross bar and tied, using 1.5m long, 75mm diameter rounded tree stakes 75mm brace, rubber tie and spacer block. Stakes not to extend more than 550mm above ground level. All trees within hardstanding/highways visibility plays to be clear stem to 1.5m high unless otherwise specified. Trees within hardstanding / specific pits to be underground guyed unless otherwise specified.

Root Barriers

Root barriers (ReRoot 1000 or equivalent) to be included adjacent to buildings and services where necessary. Landscape contractor shall check all planting operations comply with appropriate standards and that in the absence of detailed surveys, any necessary underground investigations are undertaken to ensure there are no conflicts with existing or proposed utilities, services or foundations.

PROTECTION OF EXISTING VEGETATION TO BE RETAINED

Existing trees to be retained shall be protected in accordance with BS5837, from commencement to completion of all works on site.

N.B. All planting proposals including tree planting have been developed in order to create a high quality environment and gain planning consent for the development. All tree species have been reviewed in line with NHC guidance (2017) and in the absence of any building foundation depths or detailed soil analysis information for the site. Where possible only low and moderate water demand species are proposed in close proximity to new buildings. A number of varied cultivars of these species as well as ornamental species that have a smaller overall mature height (which are not currently assessed within NHC guidance 2017) are proposed to provide variety in the scheme and engineer's should consider these locations & species. Where necessary new building foundation depths shall be designed to accommodate the approved tree species, site specific soil shrinkage and tree water demand in line with NHC standards 2017 (Chapter 4.2 - Building Near Trees). Planting plans have been prepared for planning purposes and in the absence of fully detailed ground investigations, geological or hydrological surveys and planting design or species choice may be subject to change - suitability should be confirmed on site by the landscape contractor. Detailed site specific soil analysis and suitable site drainage should be checked by landscape contractor to ensure planting can be implemented in accordance with approved drawings prior to implementation.

REV	DATE	NOTE	Drawn	Chkd
1	15/06/2018	Issue for planning	AM	AM
2	15/06/2018	Issue for planning	AM	AM
aspect landscape planning

TITLE

Saltbox, Bognor Regis
Planting Plan 3 of 3

CLIENT

Landlink Estates

SCALE

1:500@A1

DATE

JUN 2018

DRAWN

CW

CHK'D

JM

DRAWING NUMBER

5920/ PP/ ASP.2.3

REVISION