


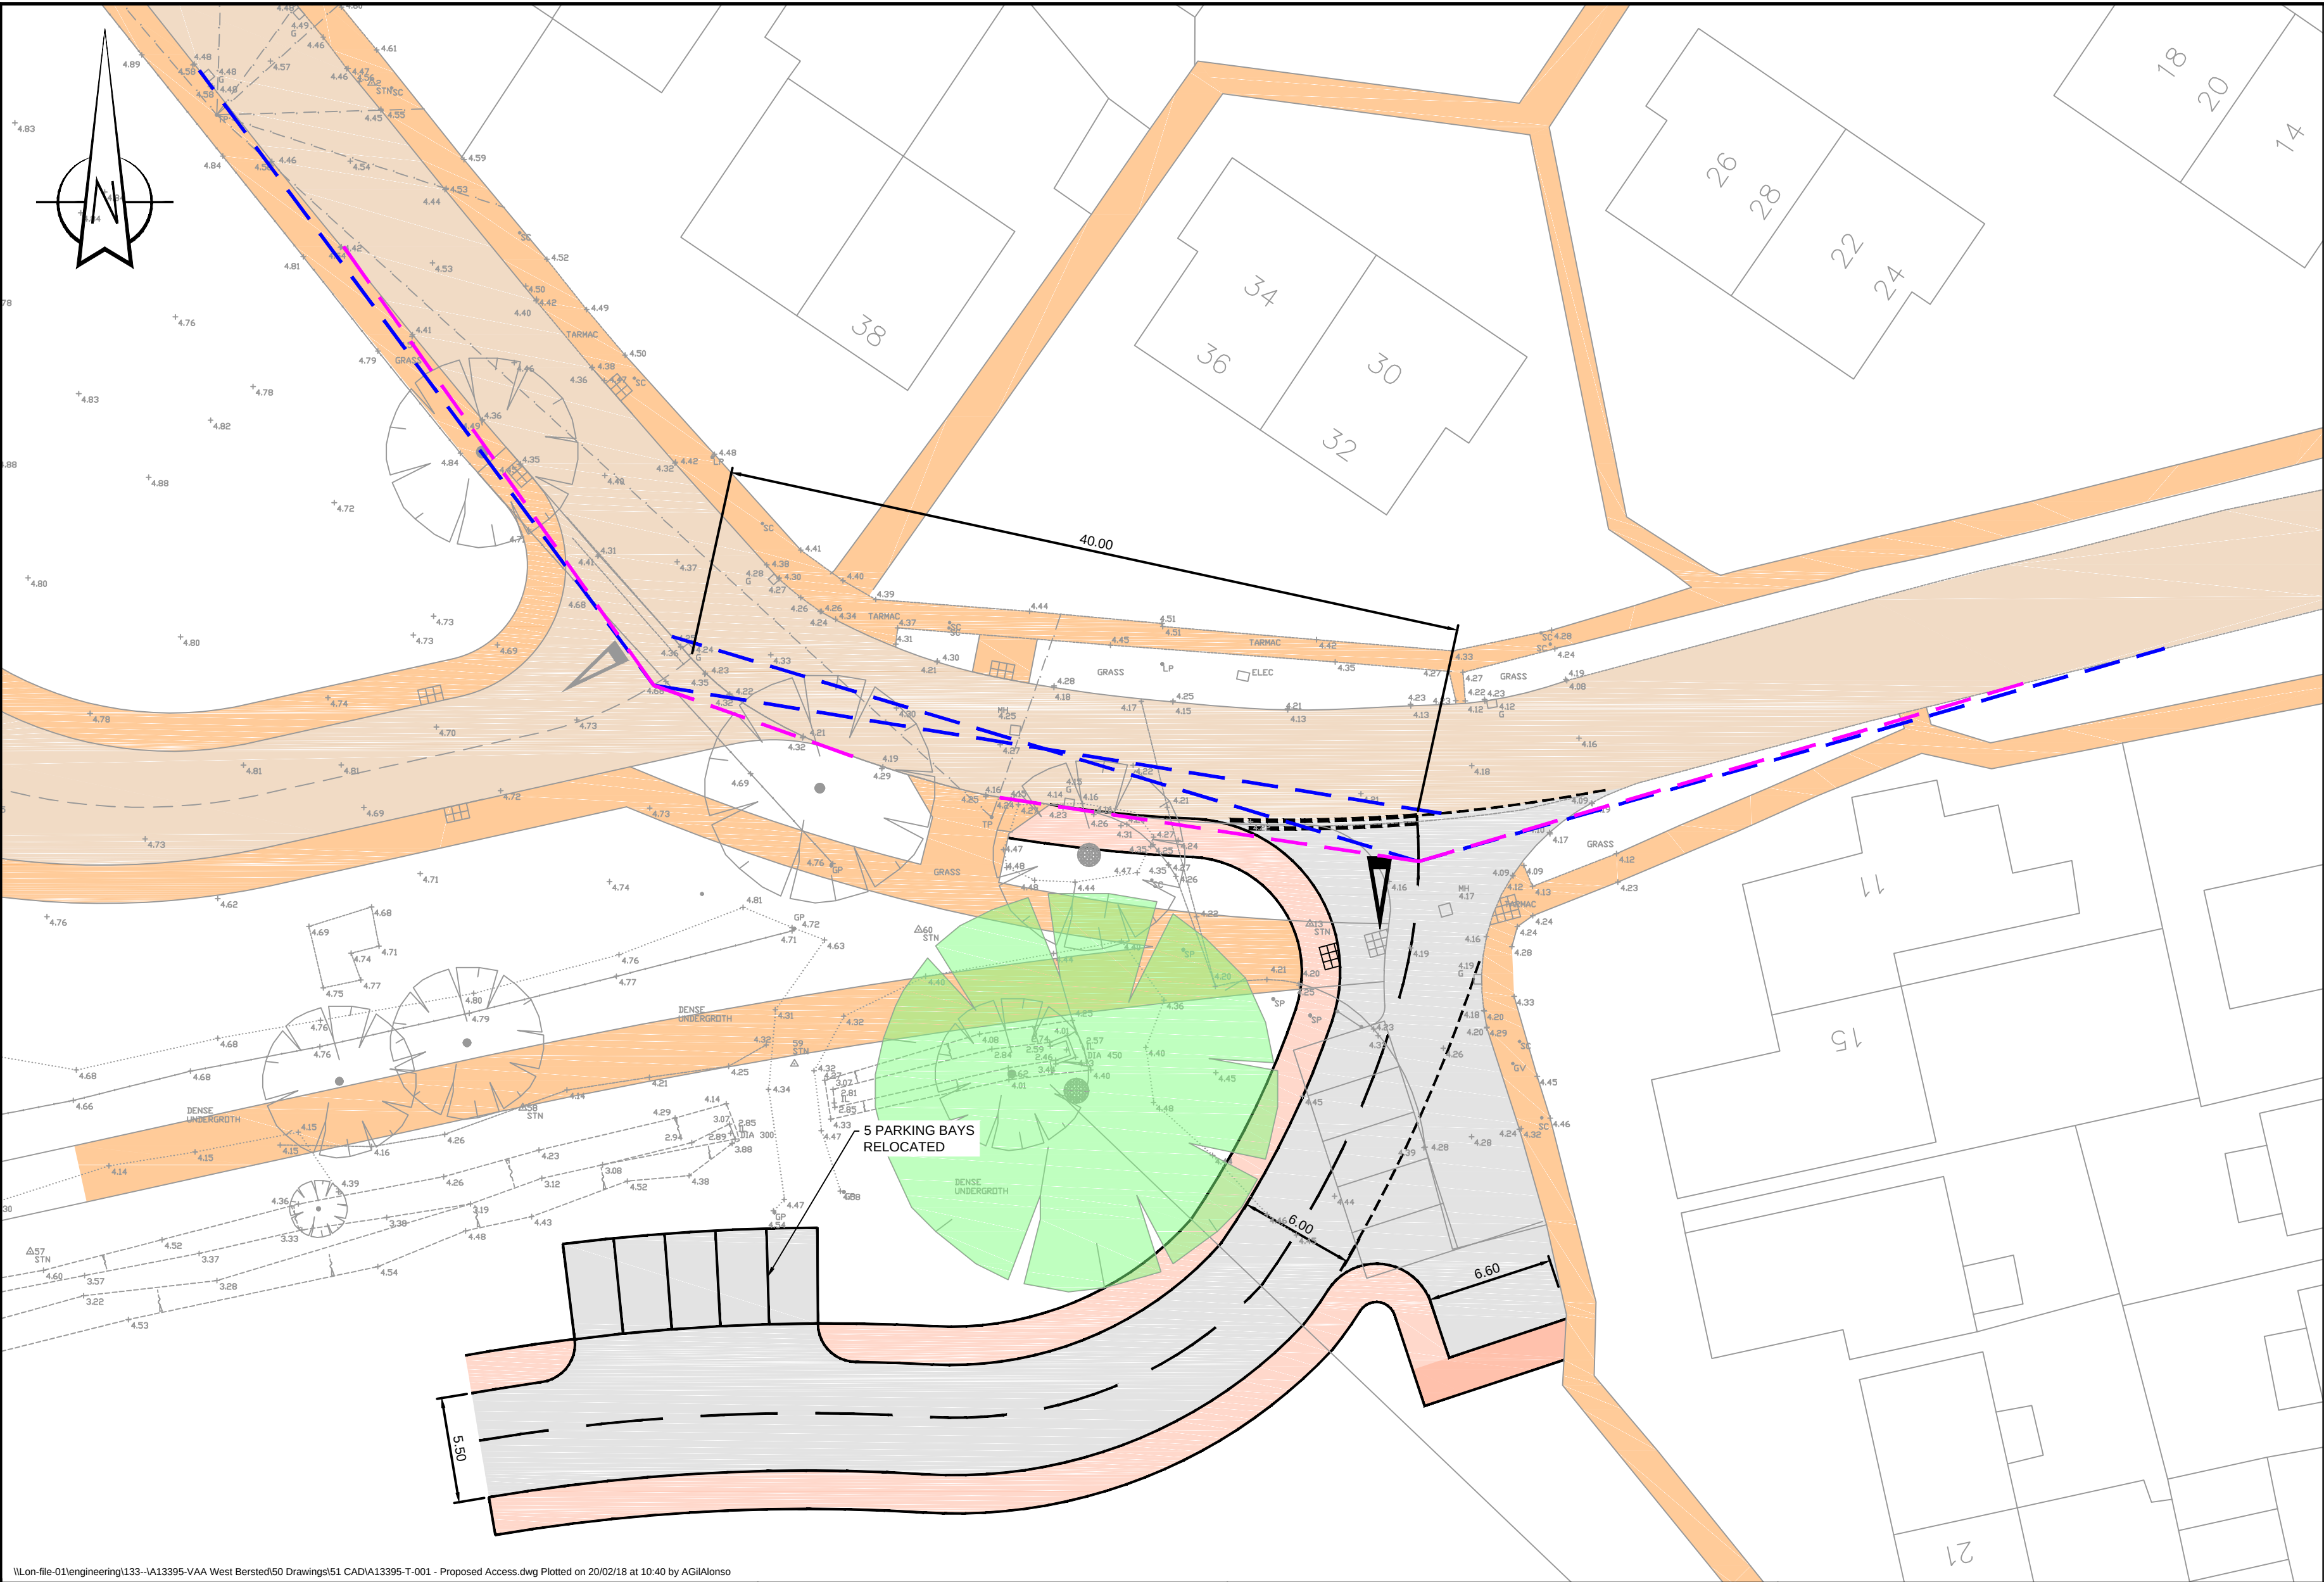

KEY:

- PROPOSED KERB
- 2.4m x 40m VISIBILITY SPLAYS
- TANGENTIAL VISIBILITY SPLAYS
- PROPOSED FOOTPATH
- PROPOSED CARRIAGEWAY
- EXISTING CARRIAGEWAY
- EXISTING FOOTPATH

\\lon-file-01\engineering\133--IA13395-VAA West Bersted\50 Drawings\51 CAD\IA13395-T-001 - Proposed Access.dwg Plotted on 20/02/18 at 10:40 by AGIA\Alonso

REVISIONS					
REV	DESCRIPTION	DRN	CHK	APP	DATE

NOTES:

- DO NOT SCALE FROM THIS DRAWING.
- THIS DRAWING IS FOR ILLUSTRATIVE PURPOSES ONLY AND NOT FOR CONSTRUCTION.
- THIS DRAWING IS TO BE READ AND PRINTED IN COLOUR
- ALL DIMENSIONS ARE SHOWN IN METRES, UNLESS SPECIFIED OTHERWISE.

Architect/Client/Contractor

Church Comissioners for England

Pell Frischmann

5 MANCHESTER SQUARE LONDON W1U 3PD

Telephone +44 (0)20 7486 3661

Email: pflondon@pellfrischmann.com

www.pellfrischmann.com

Project

Land West of New Barn Lane

Drawing Title

Proposed Access to New Barn Lane

	Name	Date
Drawn	PDS	15/02/18
Designed	PDS	15/02/18
Checked	PDS	15/02/18
Approved	PDS	15/02/18
Drawing Status		
File No.		Scale
A13395-T-001 - Proposed Access.dwg		1:250 @ A2
Drawing No.		Revision
A13395-T-001		