



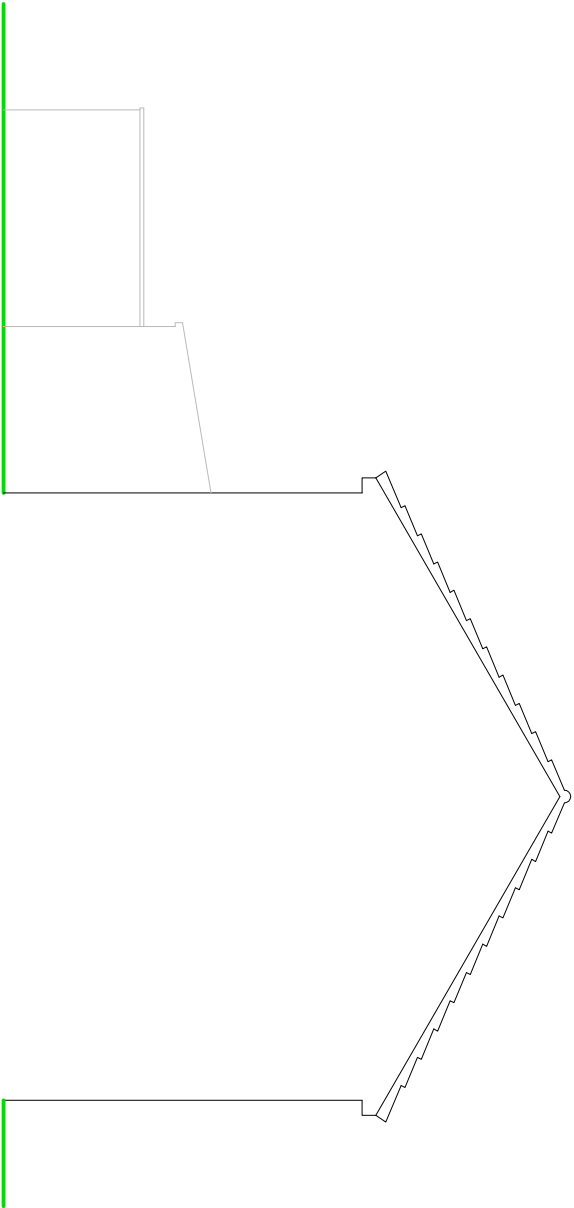


SIDE ELEVATION

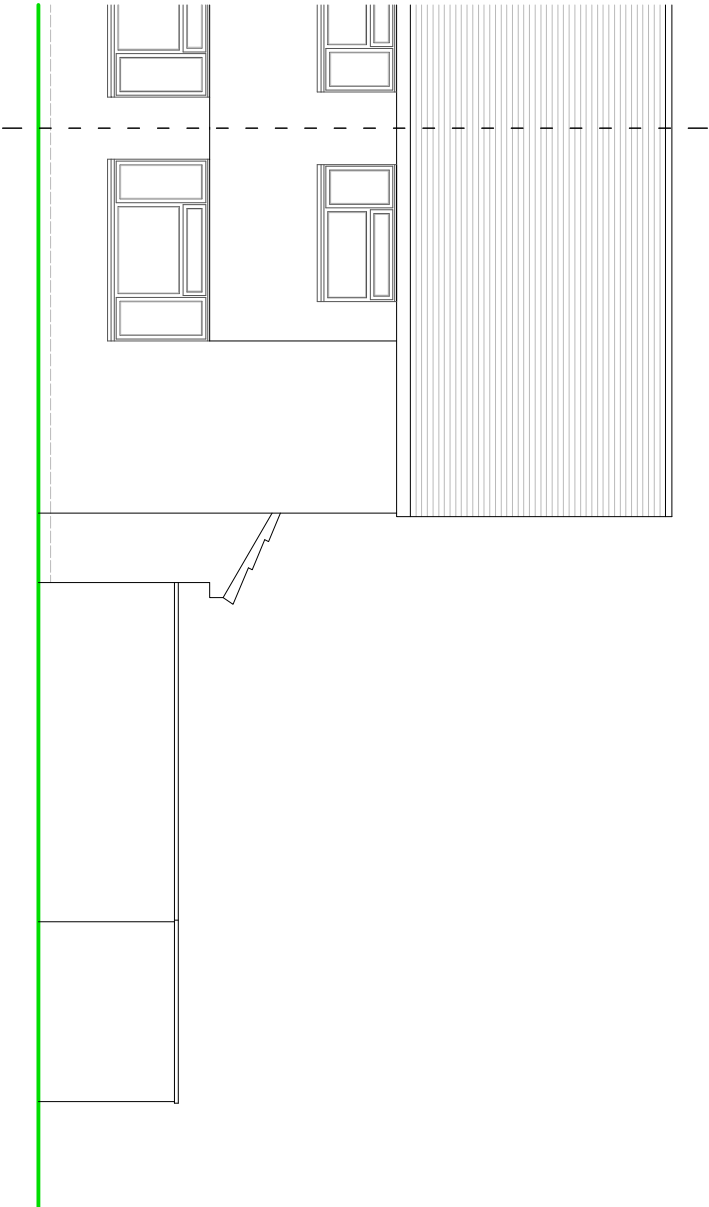


FRONT ELEVATION

NOTES


- ROOF - Concrete interlocking tiles to pitched roof.
- WALLS - Mixture of face brickwork and horizontal PVC cladding.
- WINDOWS/DOORS - White framed PVC double glazed units.

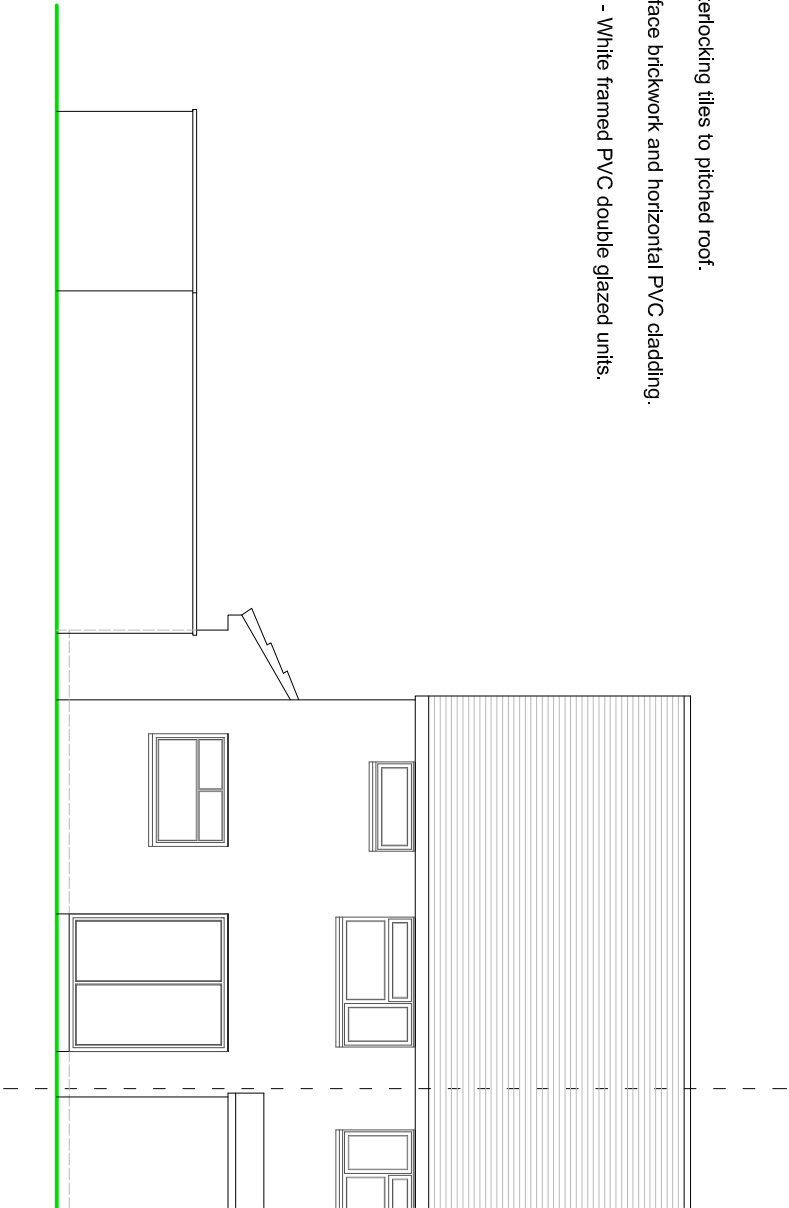

REAR ELEVATION

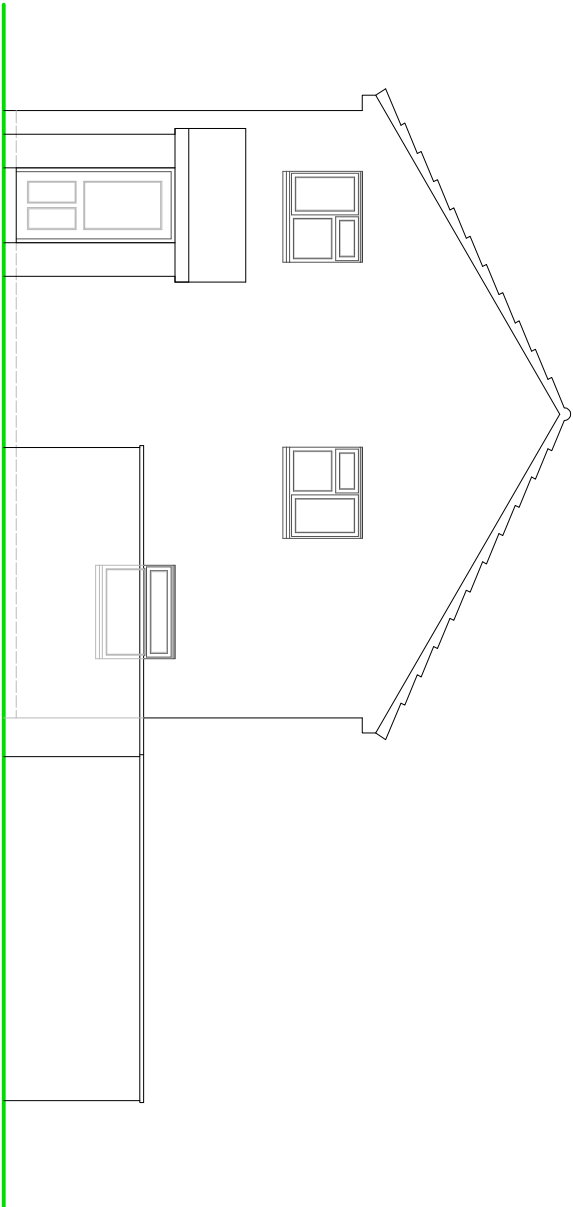

SIDE ELEVATION

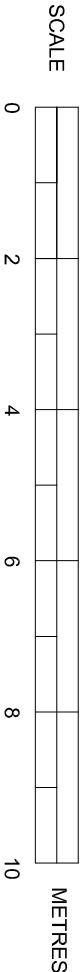

EXISTING ELEVATIONS

SUSSEX BUILDING CONSULTANCY LIMITED

7 CYGNET WALK, NORTH BERS TED,
BOGNOR REGIS, WEST SUSSEX.

SCALE - 1/100 REV - DATE - 03/11/2020

LABC
Partnership
3 NORTHCHOTE ROAD
BOGNOR REGIS
PO21 3LZ
TEL - (01243) 881379