



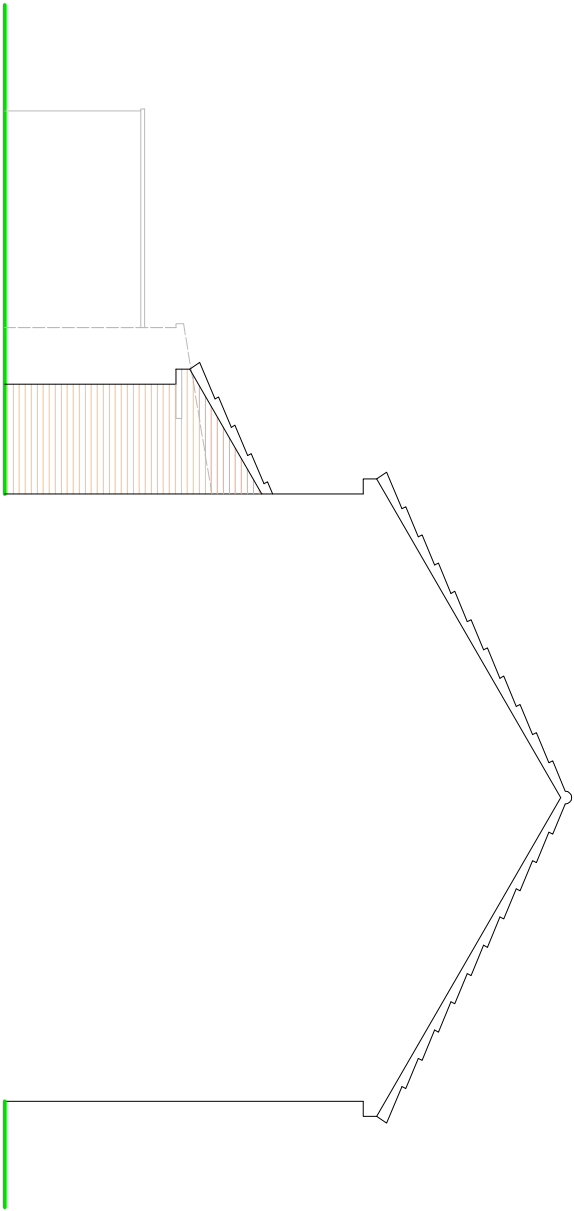

SIDE ELEVATION

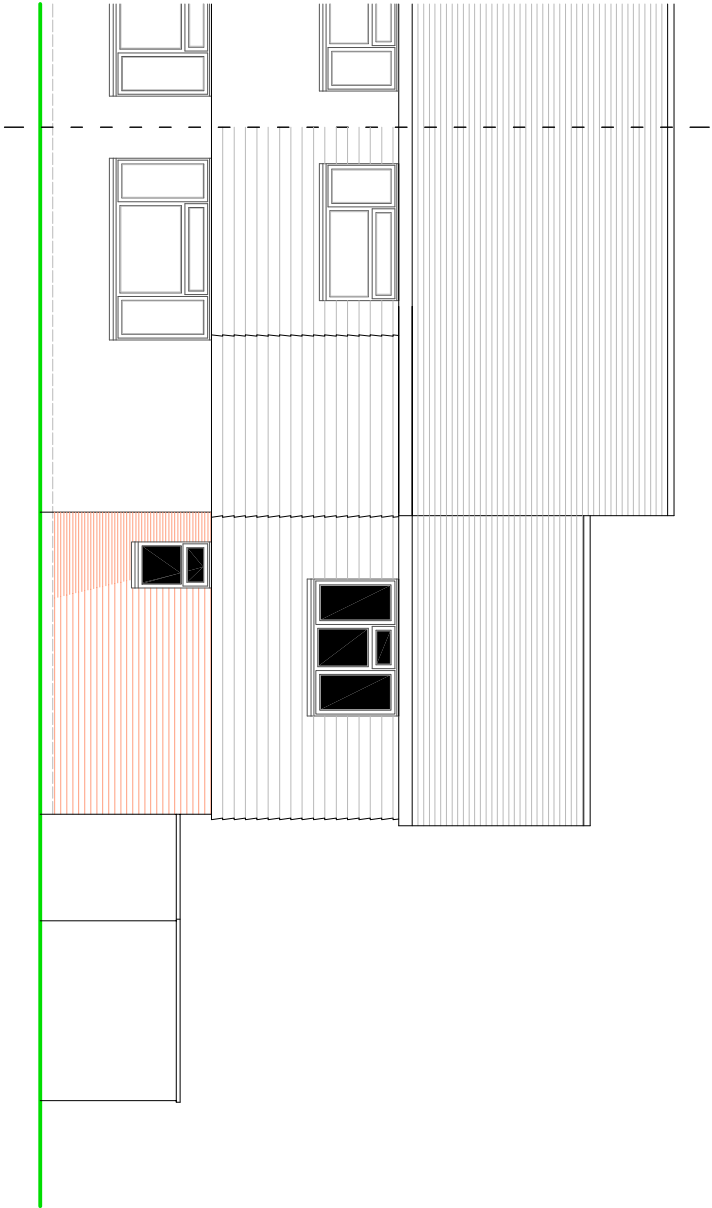


FRONT ELEVATION

NOTES


ROOF - Interlocking concrete tiles to pitched roof.

WALLS - Face brick to match existing with 'Marley Cedral' cement based weatherboarding above.

WINDOWS/DOORS - White framed PVC double glazed units.

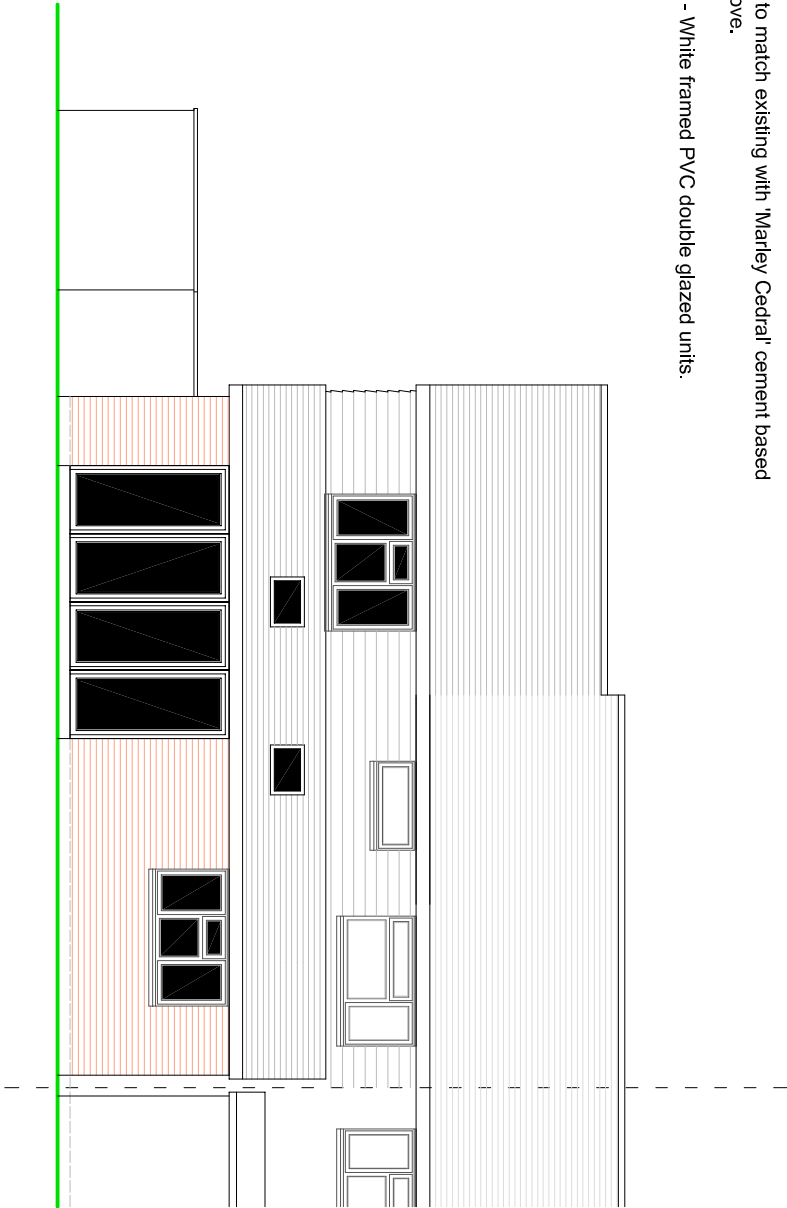


REAR ELEVATION

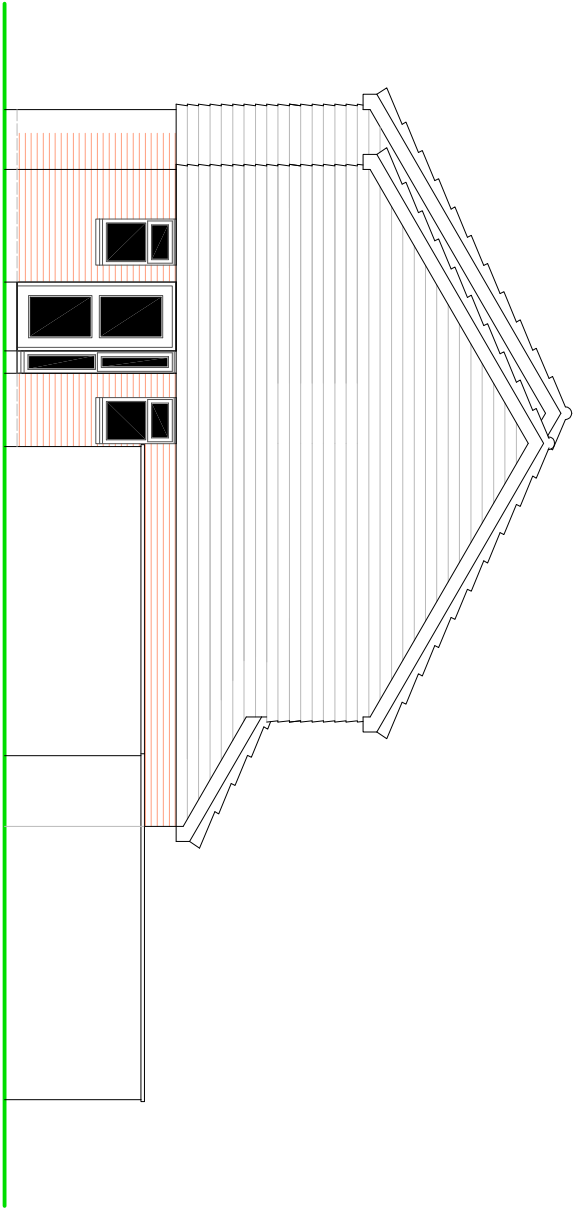

SIDE ELEVATION

SCALE

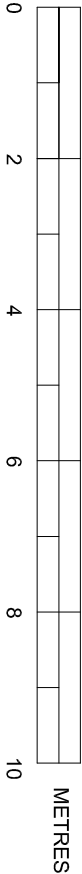

PROPOSED ELEVATIONS

SUSSEX BUILDING CONSULTANCY LIMITED

7 CYGNET WALK, NORTH BERTSD, BOGNOR REGIS, WEST SUSSEX.

SCALE - 1/100 REV - C DATE - 14/03/2021



partner
LABC
3 NORTHGATE ROAD
BOGNOR REGIS
PO21 3LZ
TEL - (01243) 861379