



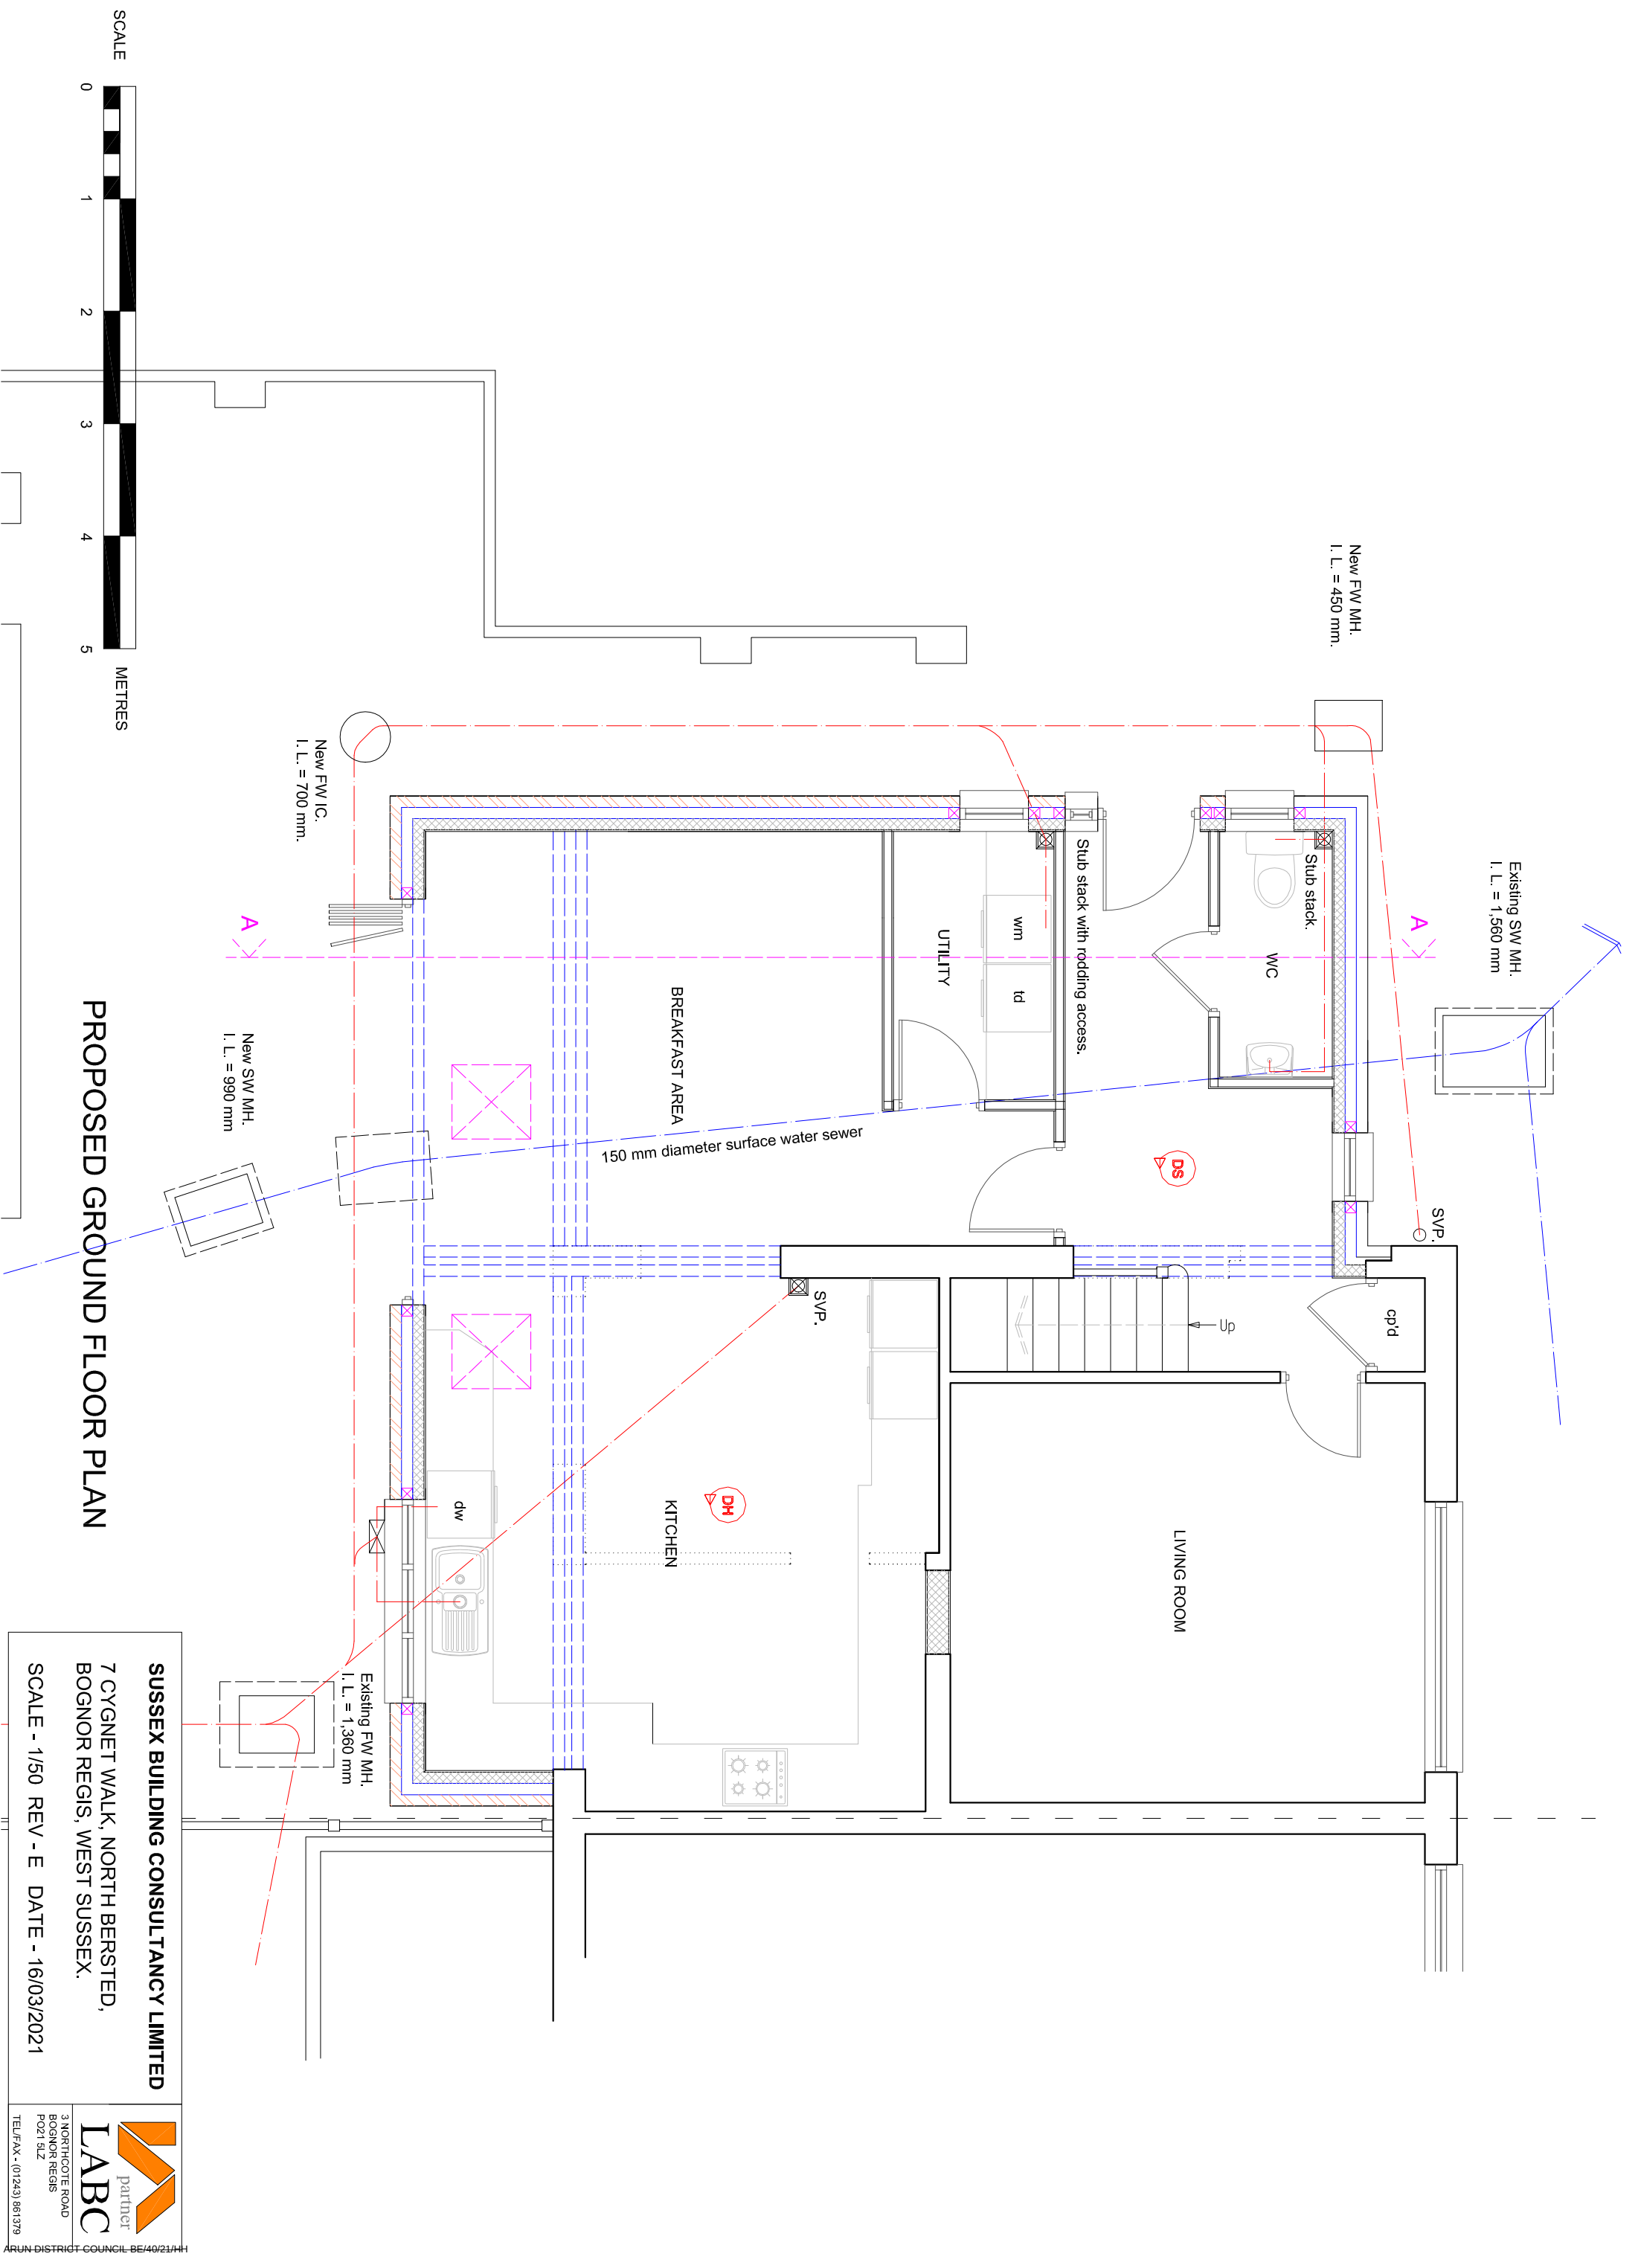

PROPOSED GROUND FLOOR PLAN

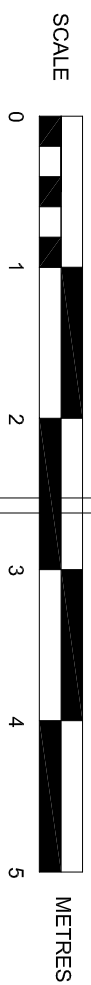

SUSSEX BUILDING CONSULTANCY LIMITED

7 CYGNET WALK, NORTH BERSTED,
BOGNOR REGIS, WEST SUSSEX.

SCALE - 1/50 REV - E DATE - 16/03/2021

LABC
partner
3 NORTHGOTE ROAD
BOGNOR REGIS
PO21 5LZ
TEL/FAX - (01243) 861379