


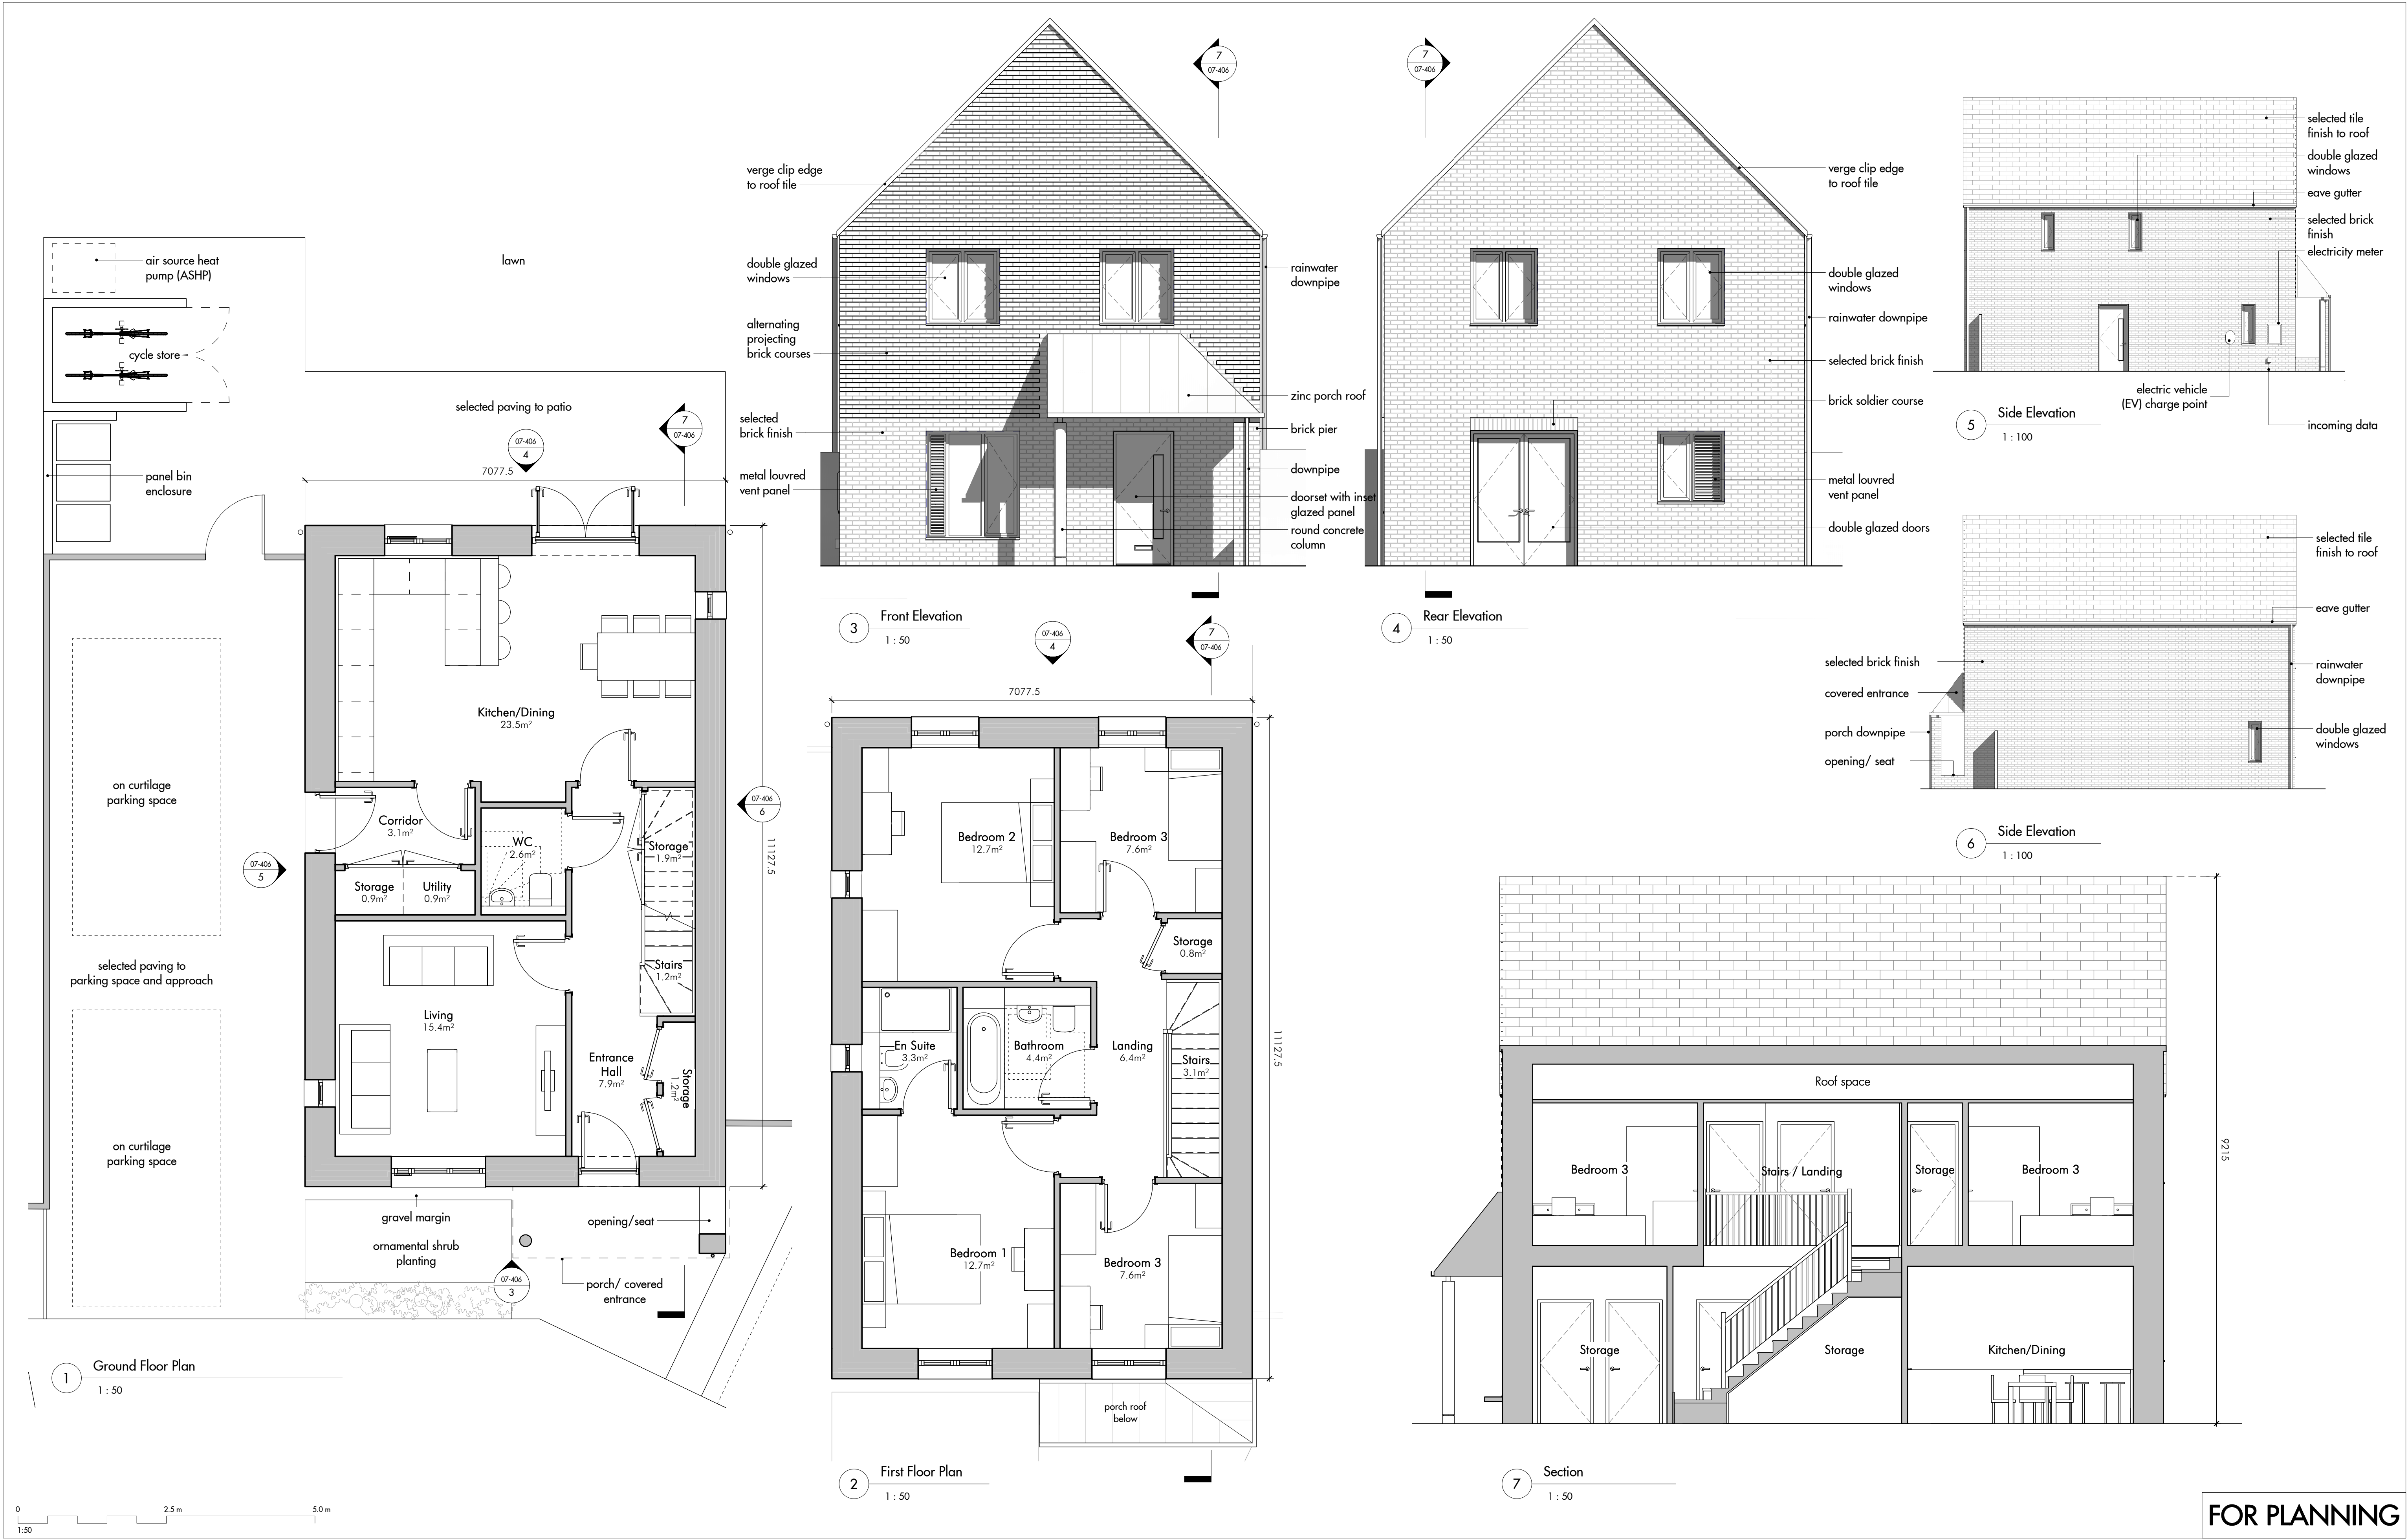

REV	DATE	DESCRIPTION	CKD
P1	30.03.2022	Issued for planning	JL

GROSS INTERNAL AREA: 122.6sqm	PLOT NUMBERS: 15
----------------------------------	---------------------

Allies and Morrison LLP

85 Southwark Street
London SE1 0HX
telephone 020 7921 0100
facsimile 020 7921 0101
email studio@alliesandmorrison.com
A&M JOB No: 21080_02

West Sussex Site 02 - North Bersted
Former Barton Infant School, North Bersted, PO22 9BH

4B6P Detached house

House Types
21080_02-07-406

SCALE As indicated @A 1 : 100 @A3

P1

Revision