

filename: w:\1444 wsc - lovell\h\ed\cad2 north bersted\1444-hed-dr-02-005 soft landscape palette p01.dwg; printed on:2022-03-31 on iso full bleed a3 (420.00 x 297.00 mm) @ 100% of original scale




1 Residential gardens
Grass turf



2 Communal lawn and public open space
Ornamental turf



3 Ground cover
Evergreen

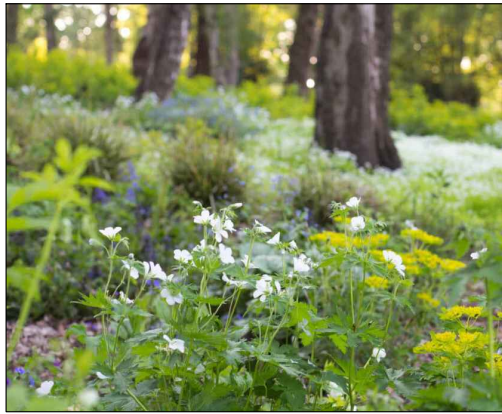

4 Native vegetation
Wildflower mix



5 Shrub mix
Evergreen/perennial mix



6 Medium height hedge
Native, 1.2m high



7 Typical Native Trees - Type 1
Acer campestre - Semi mature, fastigate, 2m clear stem 5m high



8a Feature Tree - Type 1
Quercus rubra - Semi mature, fastigate, 2m clear stem 7m high



8b Feature Trees
Alnus glutinosa - Semi mature, fastigate, 2m clear stem 3-5m high



9 Typical Front Garden Trees
Prunus serrulata 'Sunset Boulevard' - Semi mature, fastigate, 2m clear stem 3-5m high



10 Typical Parkland Trees
Betula utilis jacuemonitii - Semi mature, multi stem 4m x 4m high




11 Typical Native Trees - Type 2
Betula pendula - Semi mature, fastigate, 2m clear stem 5m high



12 Typical Native Trees - Type 3
Quercus robur - Semi mature, fastigate, 2m clear stem 5m high



A Location Plan
Scale: 1:1000@A3

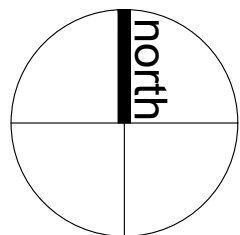

NOTES:

This drawing is the copyright of Hyland Edgar Driver. It must not be copied or reproduced without written consent. Only figured dimensions are to be taken from this drawing. All contractors must visit the site and be responsible for taking and checking all dimensions related to the works shown on this drawing.

REVISIONS

P01: Issue For Planning - 220331 - JW

DATE
08.11.21

DRAWN BY
CH

CHECKED BY
IN

DRAWING STATUS
FOR PLANNING

SCALE @ A3
AS SHOWN

PROJECT

Former Bartons Infant School Site, North Bersted

DRAWING TITLE

SOFT LANDSCAPE PALETTE

DRAWING NUMBER

1444-HED-DR-02-005

REVISION

P01

CLIENT
LOVELL & WSCC

H | E | D Hyland Edgar Driver
Landscape Architects & Urban Designers

One Wessex Way Colder Common Winchester SO21 1WG

t. 01962 711 600