


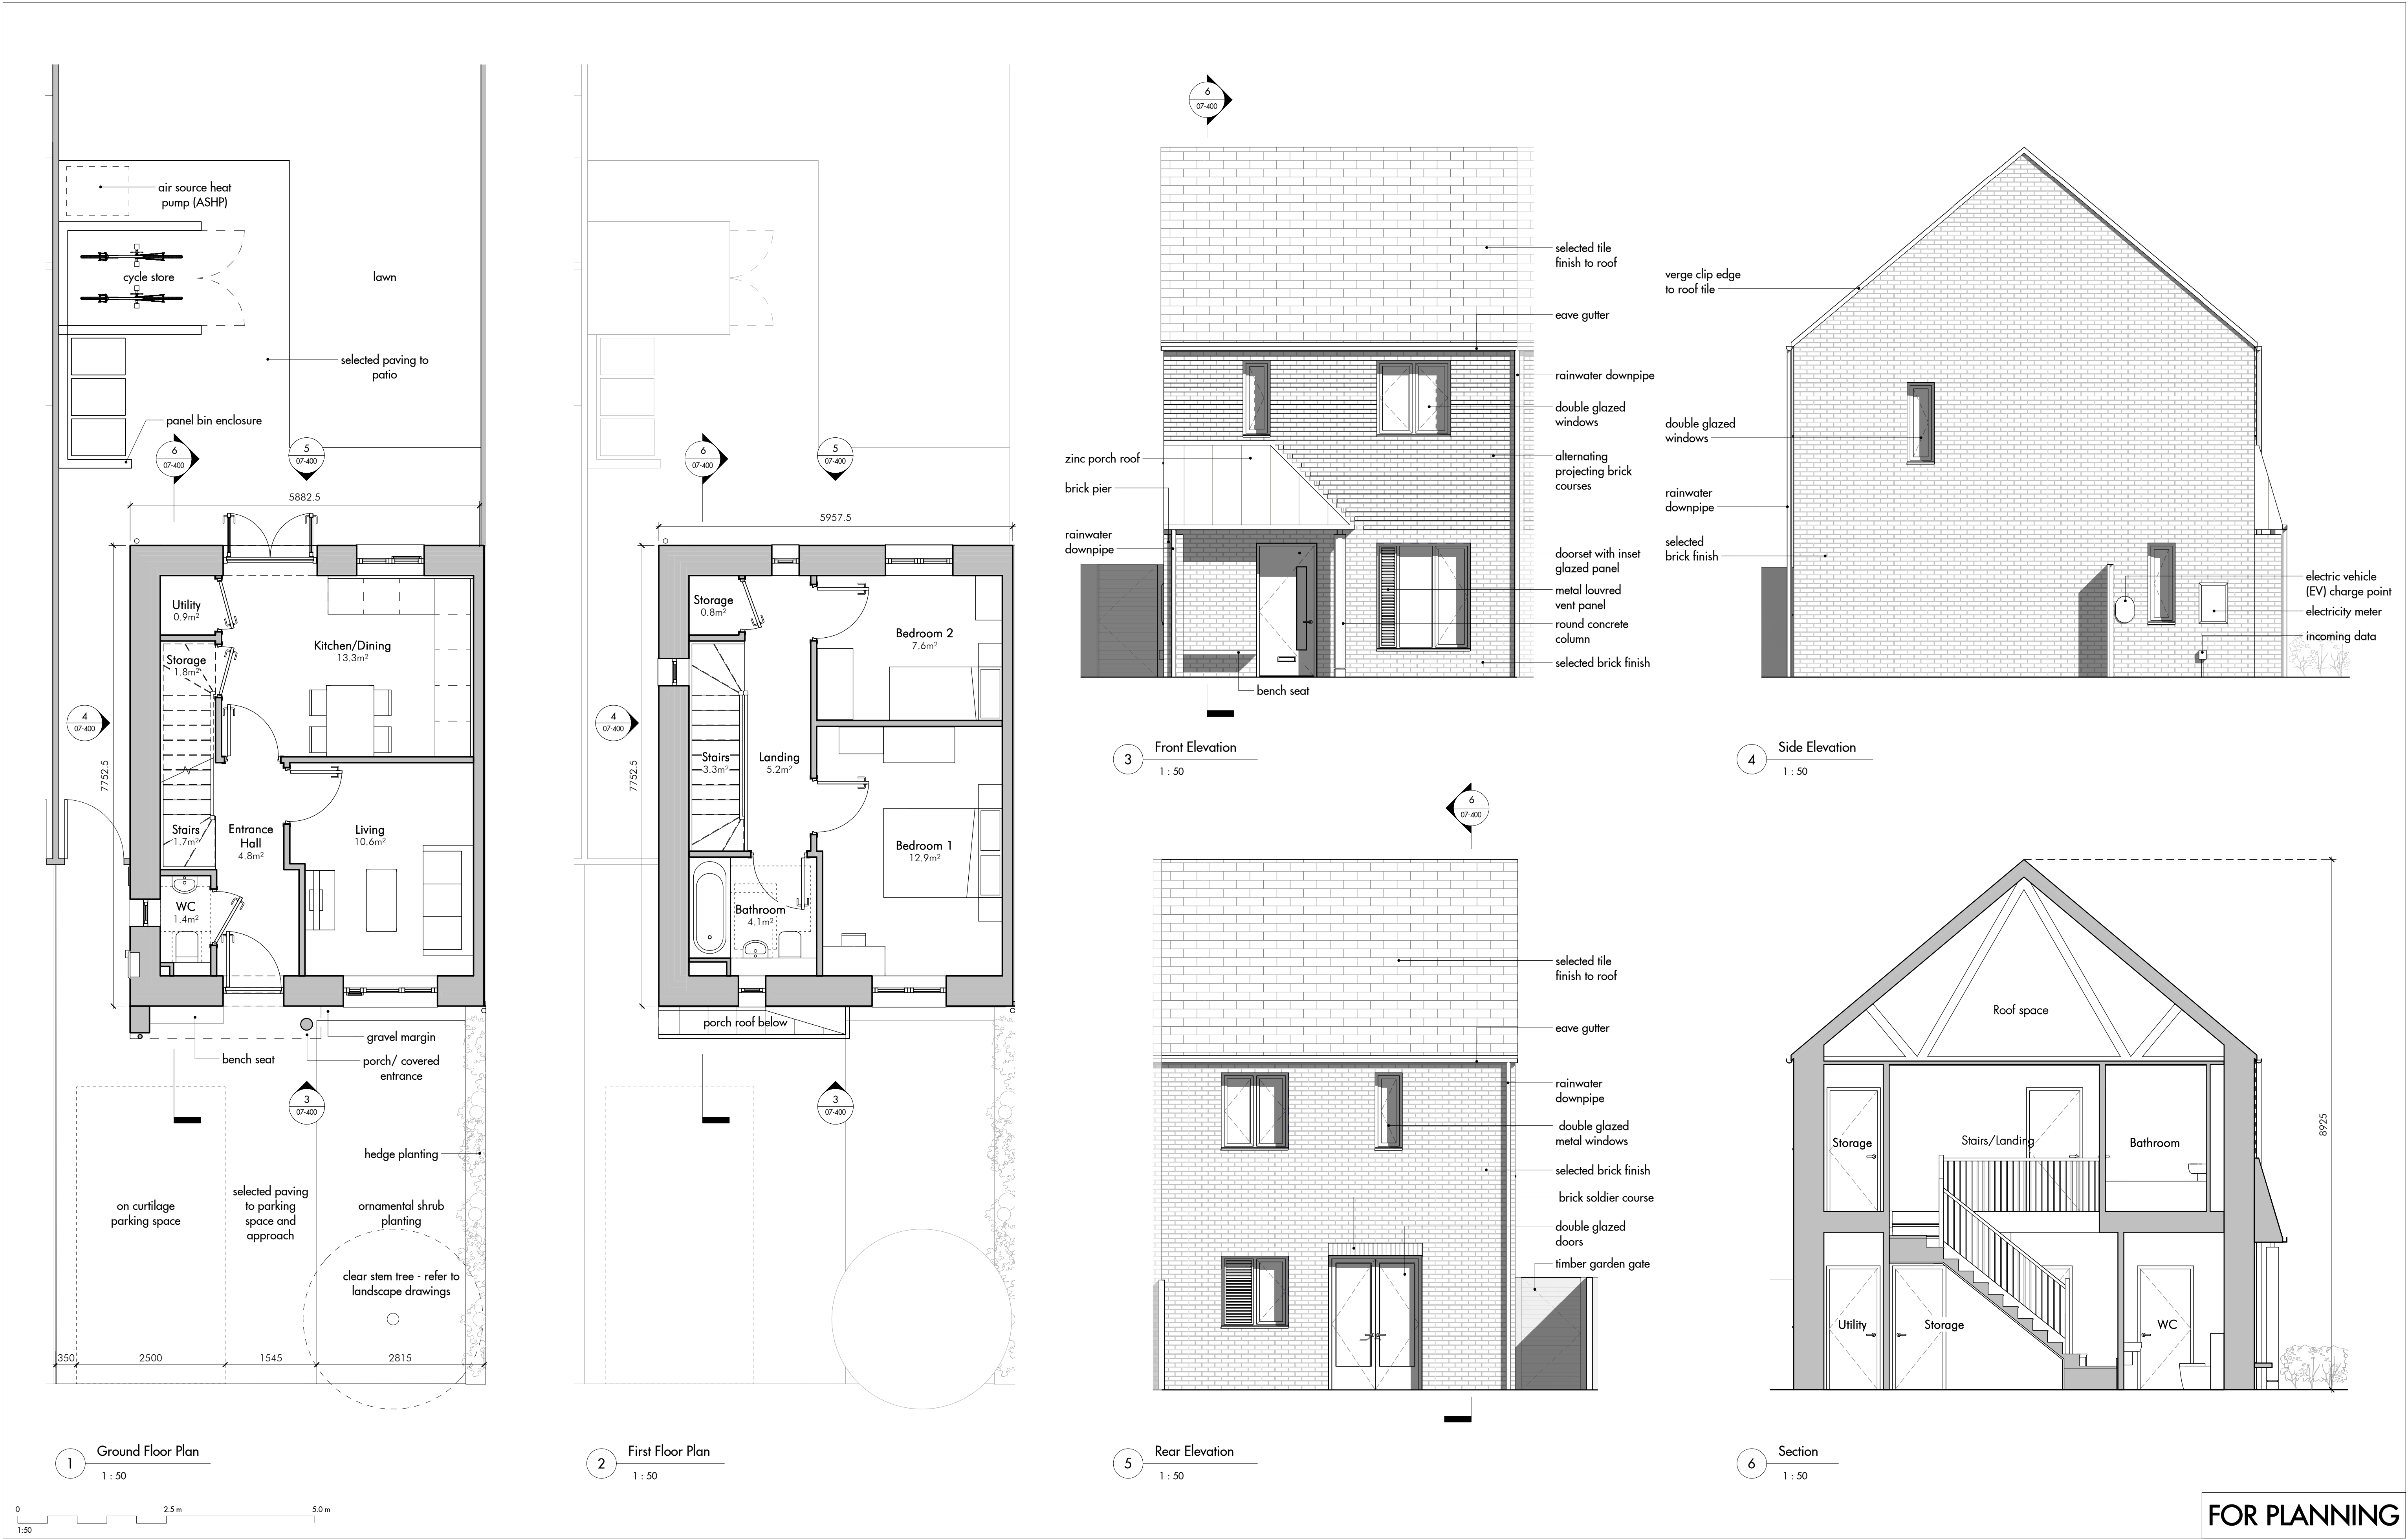

| REV | DATE       | DESCRIPTION         | CKD |
|-----|------------|---------------------|-----|
| P1  | 30.03.2022 | Issued for planning | JL  |
| P2  | 13.04.22   | Issued for planning | JB  |
|     |            |                     |     |
|     |            |                     |     |
|   |                                 |                                                |
|---|---------------------------------|------------------------------------------------|
| Figured dimensions are in millimetres unless noted otherwise. All dimensions and levels shall be verified on site before proceeding with works. Detailed site survey to be carried out to verify positions and level relationships with site features and ordnance survey. The Architect must be notified of any discrepancy. Boundaries are indicative only and are to be verified by others. | GROSS INTERNAL AREA:<br>71.1sqm | PLOT NUMBERS:<br>8, 9(h), 10, 11(h), 12, 13(h) |
|---|---------------------------------|------------------------------------------------|

**Allies and Morrison LLP**

85 Southwark Street  
London SE1 0HX  
telephone 020 7921 0100  
facsimile 020 7921 0101  
email studio@alliesandmorrison.com

A&M JOB No: 21080\_02

West Sussex Site 02 - North Bersted  
Former Barton's Infant School, North Bersted, PO22 9BH

**2B3P Semi-detached house**

**House Types**  
21080\_02-07-400

SCALE 1 : 50 @A1 1 : 100 @A3

**P2**

Revision

FOR PLANNING