


filename: w:\1444 wsc - lovell\jvhed\cad\2 north bersted\stage 3- p05\1444-hed-dr-02-001 illustrative landscape masterplan.dwg; printed on:2023-06-22 on iso full bleed a3 (420.00 x 297.00 mm) @ 100% of original scale

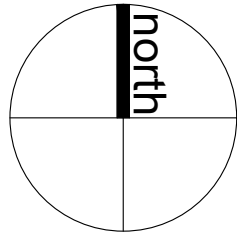

NOTES:

This drawing is the copyright of Hyland Edgar Driver. It must not be copied or reproduced without written consent. Only figured dimensions are to be taken from this drawing. All contractors must visit the site and be responsible for taking and checking all dimensions related to the works shown on this drawing.

REVISIONS

|                                           |
|-------------------------------------------|
| P01: Issue For Planning - 220331 - JW     |
| P02: Issue For Planning - 221128 - JW     |
| P03: Issue For Stage 3 - 230126 - SK      |
| P04: Update for Planning - 230517 - SK    |
| P05: Tree locations revised - 230620 - SK |
| -                                         |
| -                                         |
| -                                         |

|                                                  |                        |                  |
|--------------------------------------------------|------------------------|------------------|
| DATE<br>27.10.21                                 | DRAWN BY<br>JSW        | CHECKED BY<br>IN |
| DRAWING STATUS<br>For Planning                   | SCALE @ A3<br>1:500@A3 |                  |
| PROJECT                                          |                        |                  |
| Former Bartons Infant School Site, North Bersted |                        |                  |
| DRAWING TITLE                                    |                        |                  |
| ILLUSTRATIVE LANDSCAPE MASTERPLAN                |                        |                  |
| DRAWING NUMBER                                   | REVISION               |                  |
| 1444-HED-DR-02-001                               | P05                    |                  |

CLIENT  
LOVELL & WSCC

H

E

D

Hyland Edgar Driver  
Landscape Architects  
& Urban Designers

One Wessex Way Colden Common Winchester SO21 1WG

t. 01962 711 600

- KEY
- APPLICATION BOUNDARY
- 1

PERMEABLE CONCRETE PAVING TO RESIDENTIAL ENTRANCES AND DRIVEWAYS
- 2

CONCRETE BLOCK PAVING TO ACCESS ROAD AND FOOT PATH
- 3

TARMAC TO PEDESTRIAN PATH
- 4

CONCRETE BLOCK PAVING TO PATIOS
- 5

GRAVEL/BARK MULCH MAINTENANCE MARGIN
- 6

SEATING WALL
- 7

LAWN TURF
- 8

NATIVE GROUNDCOVER
- 9

WILDFLOWER
- 10

ORNAMENTAL SHRUB PLANTINGS
- 11

NATIVE MEDIUM HEIGHT HEDGES
- 12

PROPOSED TREES
- 13

PROPOSED MULTI-STEM TREES
- 14

EXISTING TREES RETAINED
- 15

PROPOSED NATIVE MIX HEDGE
- 16

EXISTING VEGETATION RETAINED AND ENHANCED WITH NEW HEDGE AND WILDFLOWER PLANTING
- 17

EXISTING VEGETATION RETAINED
- 18

FENCING - 1.8M TIMBER CLOSEBOARD
- 19

WALL - 1.8M BRICK
- 20

GATE - 1.8M TIMBER CLOSEBOARD
- 21

FENCING - 1.5M TIMBER CLOSEBOARD WITH 300MM TRELLIS ON TOP
- 22

SWALE