


filename: w:\1444 wsc - lovell\jvhed\cad\2 north bersted\stage 3- p06\1444-hed-dr-02-002-003 hard & soft landscape plans p06.dwg, printed on: 2023-07-20 on iso full bleed a3 (297.00 x 420.00 mm) @ 100% of original scale



- KEY
- APPLICATION BOUNDARY
 - WORKS ANTICIPATED TO BE SUBJECT TO A SECTION 278 AGREEMENT
 - LAWN TURF
Area: 1580m²
 - NATIVE GROUNDCOVER
Area: 21m²
 - WILDFLOWER
Area: 175m²
 - ORNAMENTAL SHRUB PLANTINGS
Area: 101m²
 - NATIVE MEDIUM HEIGHT HEDGES
Area: 77 lin m
 - PROPOSED TREES
Number: 28
 - PROPOSED MULTI-STEM TREES
Number: 08
 - EXISTING TREES RETAINED
Number: 17
 - PROPOSED NATIVE MIX HEDGE
Area: 42m²
 - EXISTING VEGETATION RETAINED AND ENHANCED WITH NEW HEDGE AND WILDFLOWER PLANTING
Area: 349m²
 - EXISTING VEGETATION/HEDGE RETAINED
Area: 16m²
 - SWALE
To Engineer's detail with wildflower treatment

- NOTES:
- Read in conjunction with the Planting Schedule
 - Areas approximate only.
 - Read in conjunction with Tree Pit Plan

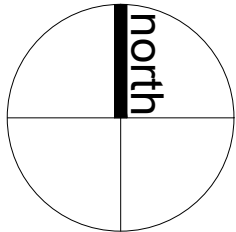

NOTES:

This drawing is the copyright of Hyland Edgar Driver. It must not be copied or reproduced without written consent. Only figured dimensions are to be taken from this drawing. All contractors must visit the site and be responsible for taking and checking all dimensions related to the works shown on this drawing.

REVISIONS	
P01: Issue For Planning - 220331 - JW	
P02: Issue For Planning - 221128 - JW	
P03: Issue for Stage 3 - 230126 - SK	
P04: Update for Planning - 230517 - SK	
P05: Tree locations revised - 230620 - SK	
P06: Minor corrections - 230719 - JW	
-	
-	

DATE 27.10.21	DRAWN BY JSW	CHECKED BY IN
DRAWING STATUS For Planning		SCALE @ A3 1:500@A3
PROJECT Former Bartons Infant School Site, North Bersted		
DRAWING TITLE SOFT LANDSCAPE PLAN		
DRAWING NUMBER 1444-HED-DR-02-003	REVISION P06	

CLIENT
LOVELL & WSCC

H | E | D Hyland Edgar Driver
Landscape Architects & Urban Designers

One Wessex Way Colden Common Winchester SO21 1WG t. 01962 711 600