


filename: w:\1444 wsc - lovell jvhed\cad\2 north bersted\stage 3 - p06\1444-hed-dr-02-004 hard landscape palette p06.dwg; printed on:2023-07-20 on iso full bleed a3 (297.00 x 420.00 mm) @ 100%



1 Concrete paving to residential entrances
Product: Marshall Priora Permeable - Staggered bond
Colour: Bracken
Size: 200 x 100 x 80mm




2 Concrete paving to driveways
Product: Marshall Priora Permeable - Staggered bond
Colour/ Finish: Bracken
Size: 200 x 100 x 80mm

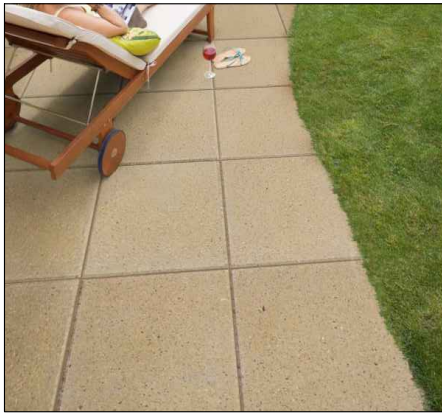


3 Concrete block paving to Patios
Colour: Buff, Size: 450 x 450 x 50mm



11 Curved Concrete Seating Wall
Pre-cast or insitu concrete with rebate to edge
Colour: White, Size: As shown on drawings, 400mm high
Optional timber cladding

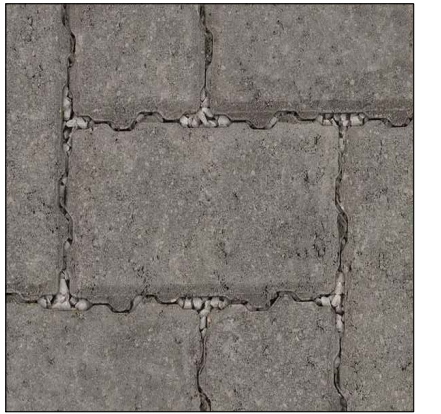

12 Concrete paving to road/visitor parking
Product: Marshall Priora Permeable - Staggered bond
Colour/ Finish: Charcoal
Size: 200 x 100 x 80mm

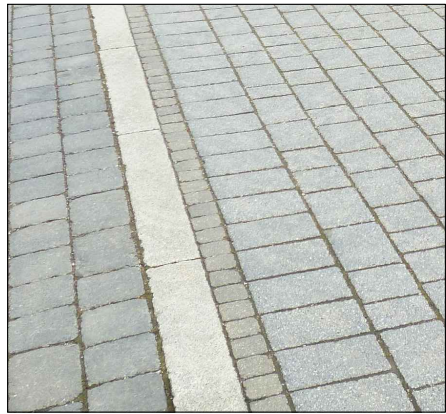

4 Flush kerb - PCC
Colour: Silver grey. Kerbs location as shown on 1444-HED-DR-02-002



5 25mm upstand kerb - PCC
Colour: Silver grey. Kerbs location as shown on 1444-HED-DR-02-002




6 Concrete paving to road/footpath
Product: Marshall - Keyblok Vintage - Herringbone
Bond Colour/ Finish: Charcoal
Size: 200 x 100 x 80mm



7 Standard kerb - PCC
Colour: Silver grey. Kerbs location as shown on 1444-HED-DR-02-002



8 Fencing with pedestrian gate to gardens
Timber closeboard with matching gate - 1.8m high
9 Timber closeboard - 1.5m high + 300mm trellis

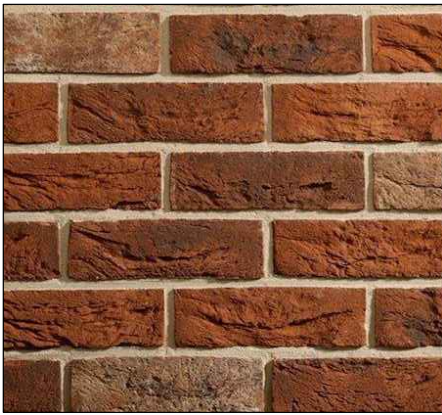


10 Privacy walls to back garden
Brick to match architecture - 1.8m high

Notes: Products/ Supplies as shown or similar approved.
Refer to Outline Specification for detail



A Location Plan
Scale: 1:1000@A3

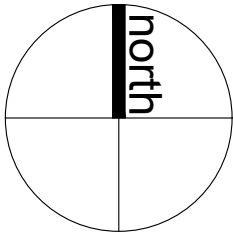

NOTES:
This drawing is the copyright of Hyland Edgar Driver. It must not be copied or reproduced without written consent. Only figured dimensions are to be taken from this drawing. All contractors must visit the site and be responsible for taking and checking all dimensions related to the works shown on this drawing.

REVISIONS

P01: Issue For Planning - 220331 - JW
P02: Issue For Planning - 221128 - JW
P03: Issue For Stage 3 - 230126 - SK
P04: Update for Planning - 230517 - JW
P05: Fence revised to accomadate tree - 230620 - SK
P06: Minor corrections - 230719 - JW

DATE
08.11.21

DRAWING STATUS
For Planning

PROJECT

Former Bartons Infant School Site, North Bersted

DRAWING TITLE

HARD LANDSCAPE PALETTE

DRAWING NUMBER

1444-HED-DR-02-004

DRAWN BY
CH

CHECKED BY
IN

SCALE @ A3
AS SHOWN

REVISION

P06

CLIENT
LOVELL & WSCC

H | E | D Hyland Edgar Driver
**Landscape Architects
& Urban Designers**

One Wessex Way Colden Common Winchester SO21 1WG

t. 01962 711 600