



- Notes:
1. All dimensions are to be checked on site before the commencement of works. Any discrepancies are to be reported to the Architect & Engineer for verification. Figured dimensions only are to be taken from this drawing.
 2. This drawing is to be read in conjunction with all relevant Engineers' and Service Engineers' drawings and specifications.

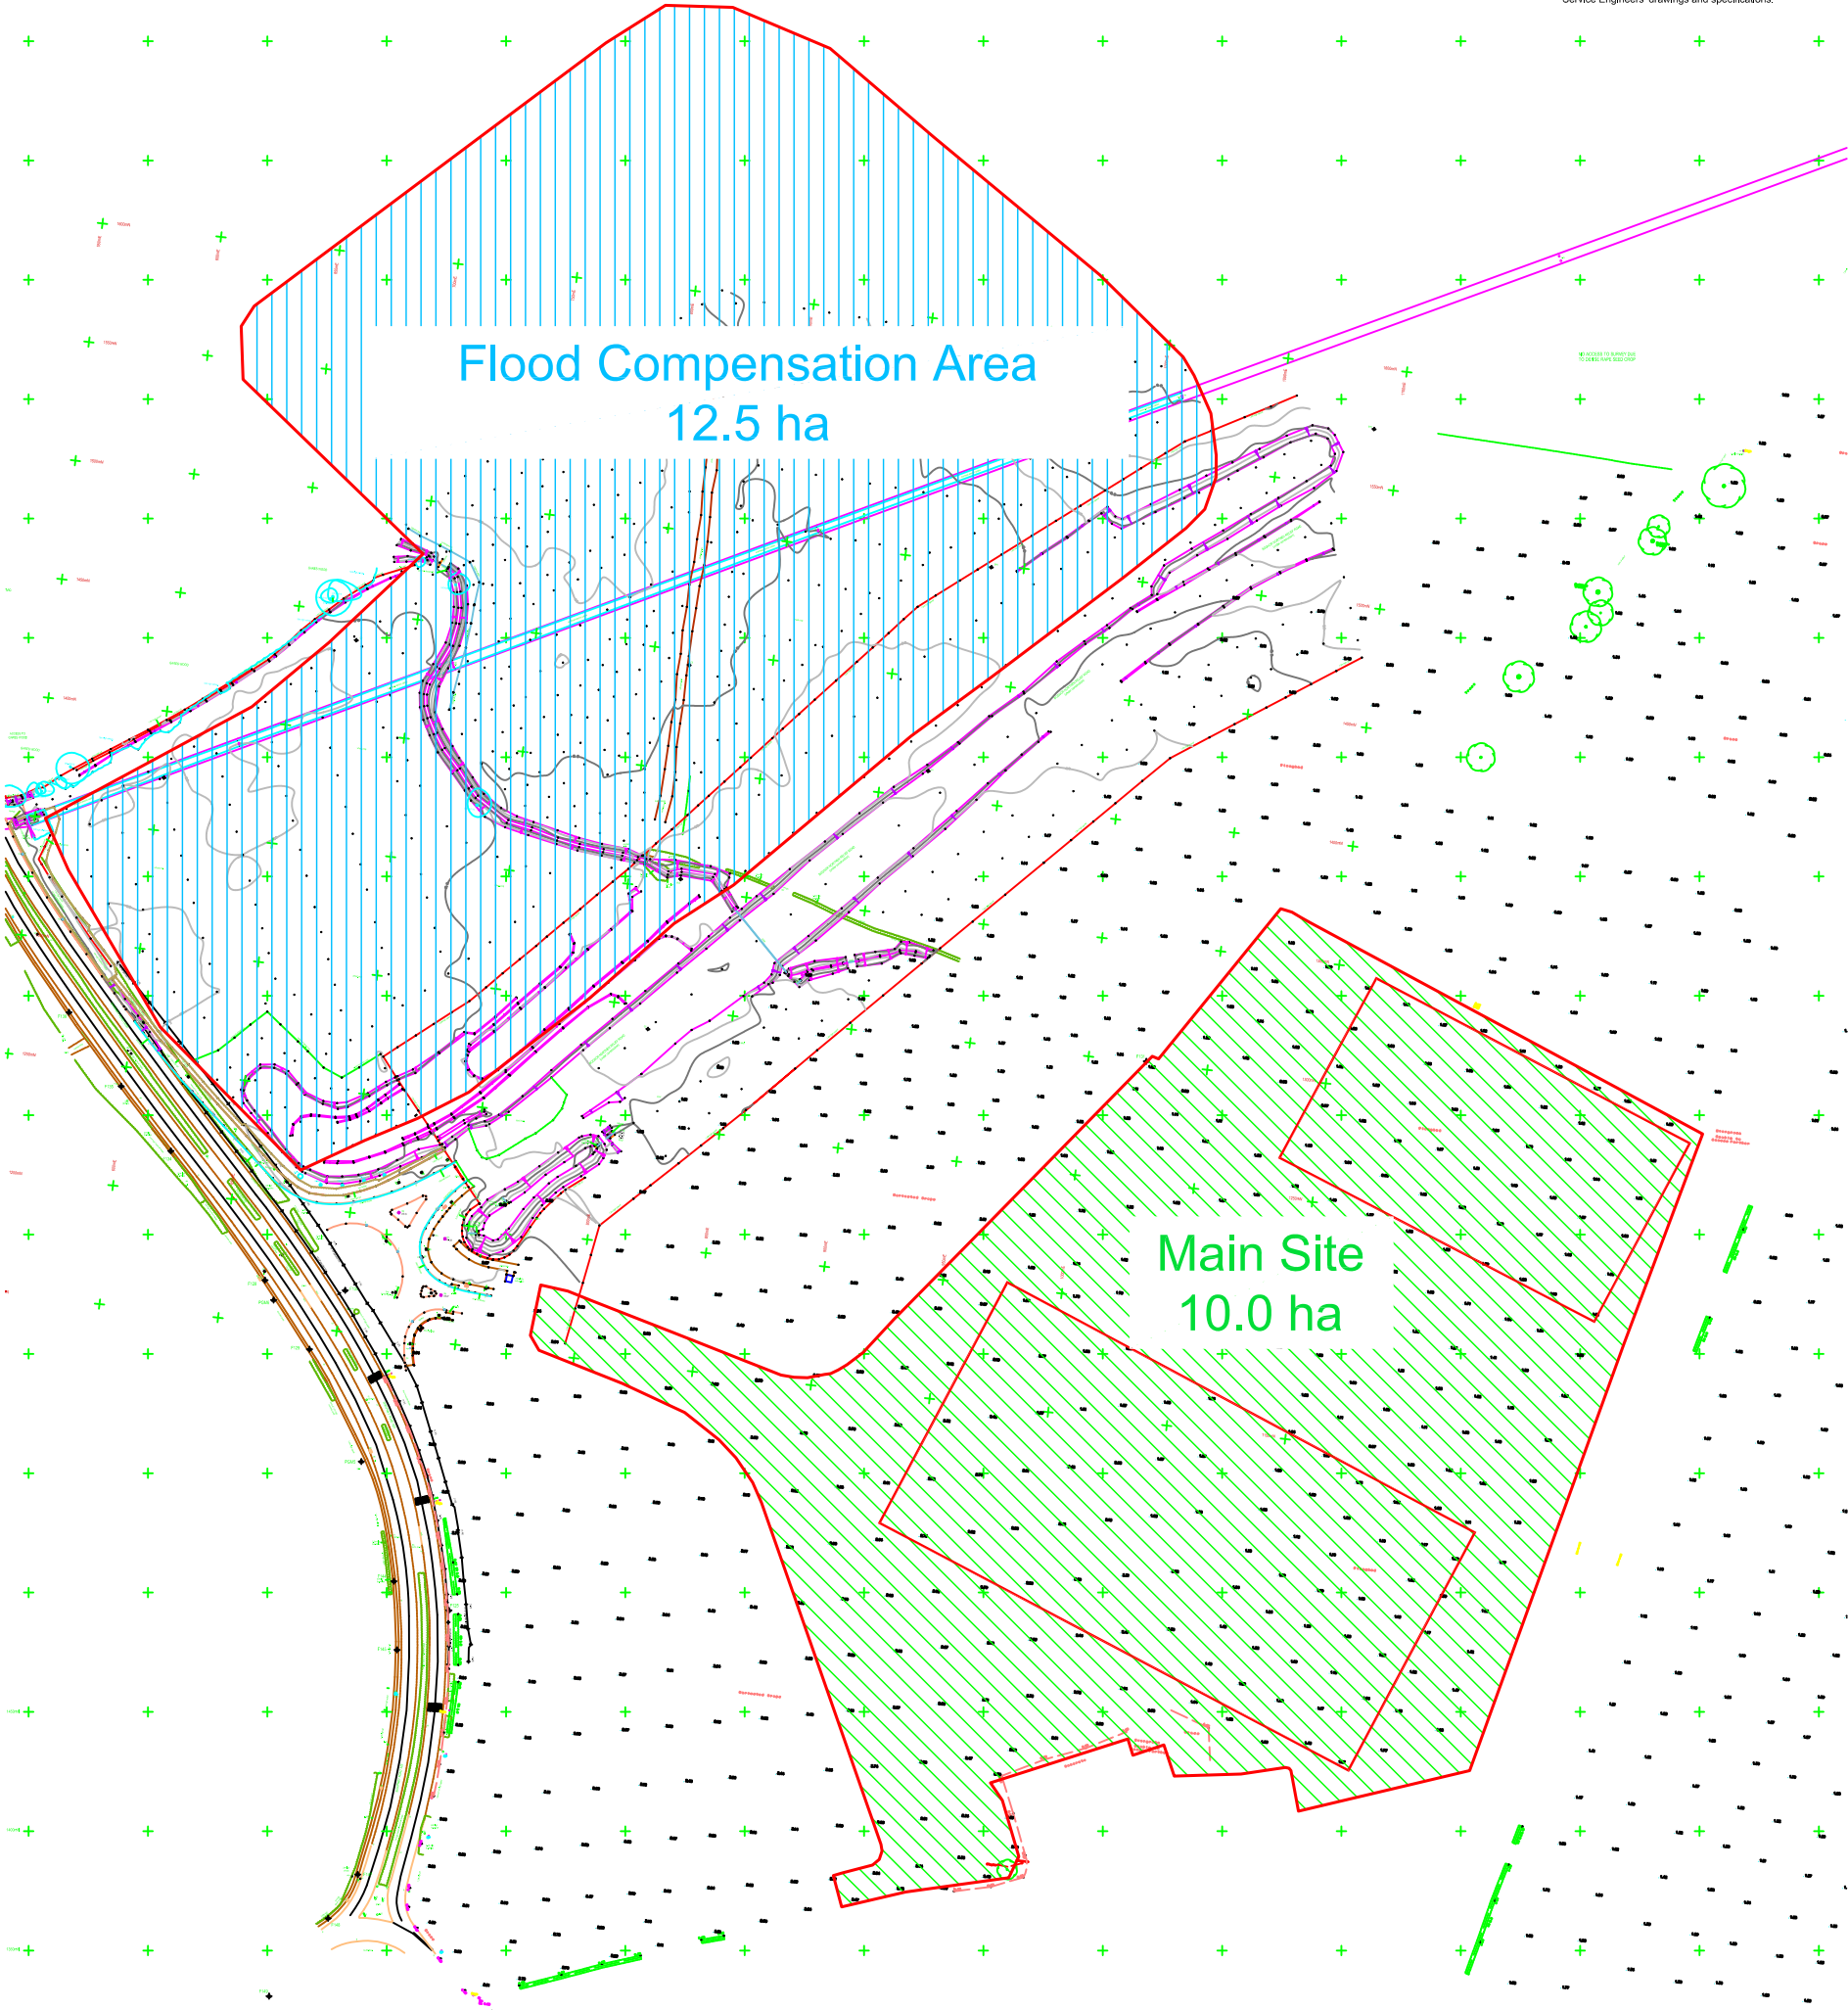

Rev	Date	Description	By	Ckd
Architect :				
Hydrock Hydrock Consultants Ltd 3 Haslemere Park Huddersley Road Sutton, Northampton NN8 5LD T +44 (0)1604 842088 enquiries@hydrock.com www.hydrock.com				
Client :				
BERICOTE PROPERTIES				
Project Title:				
OLDLANDS FARM, BOGNOR REGIS				
Drawing Title:				
Site Layout Plan				
Drawing Status:				
INFORMATION				
Hydrock Job No:				
C14459				
Drawn	Checked	Scale @ A3	Date	Issue Date
RB	AB	N.T.S.	22/07/14	14/07/14
Drawing Number:				Revision:
14459/D007				-



- Notes:
1. All dimensions are to be checked on site before the commencement of works. Any discrepancies are to be reported to the Architect & Engineer for verification. Figured dimensions only are to be taken from this drawing.
 2. This drawing is to be read in conjunction with all relevant Engineers' and Service Engineers' drawings and specifications.

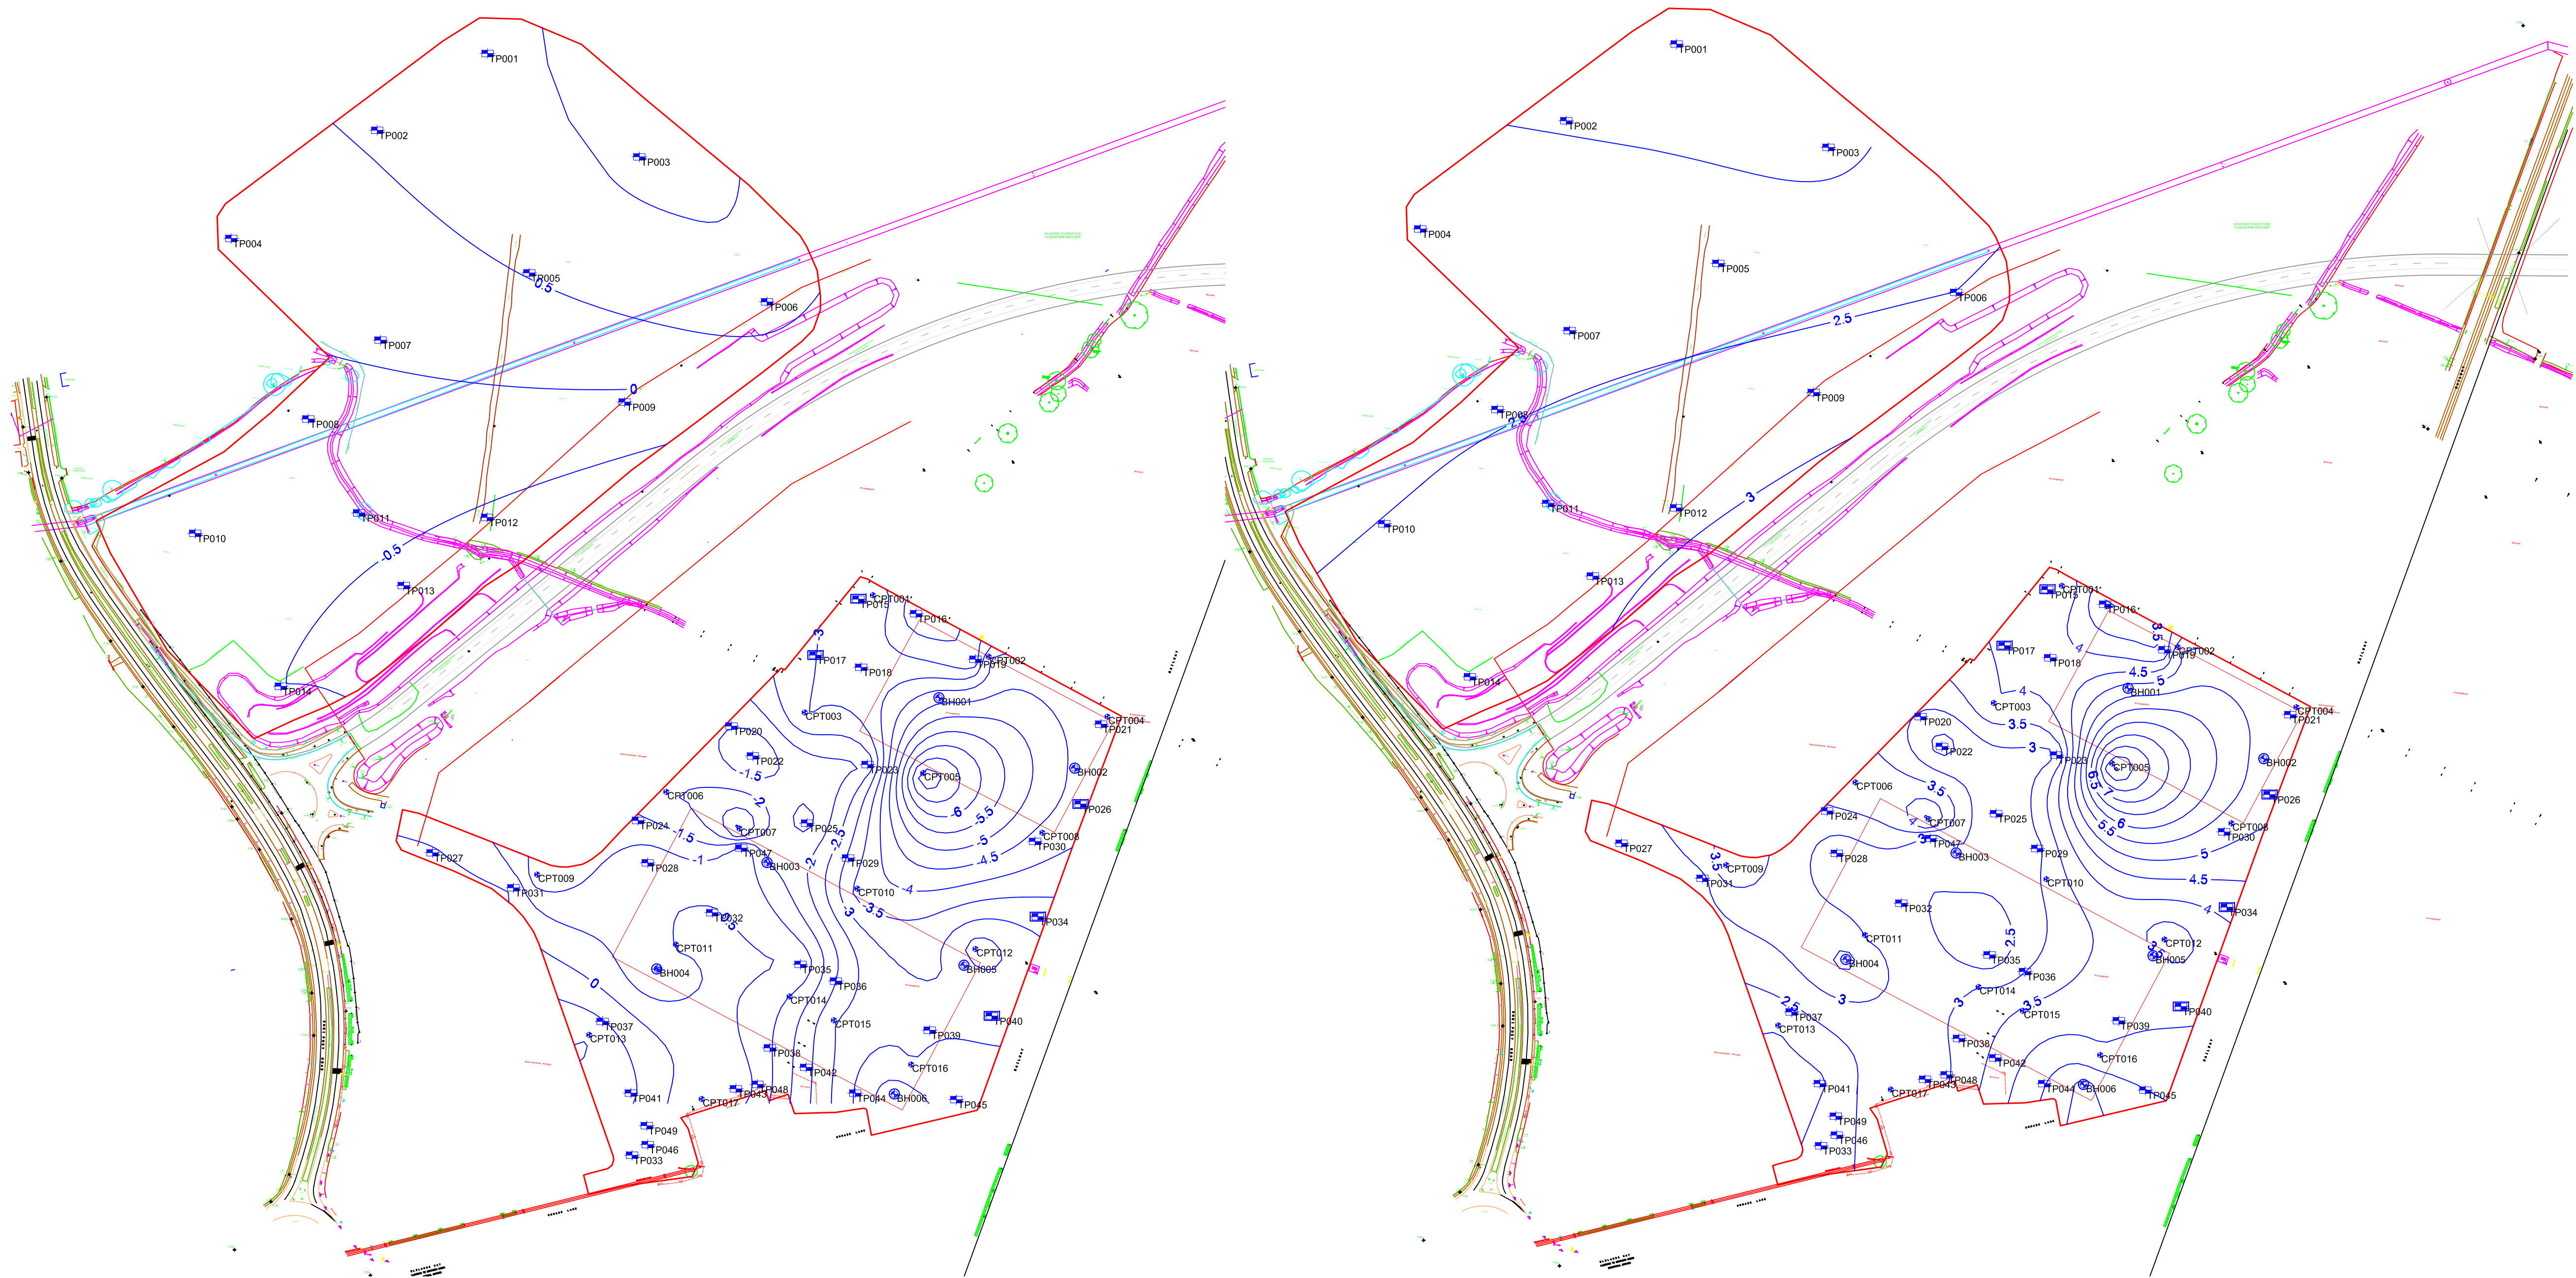

Chalk Elevation (m AOD)


Chalk depth (m bgl)

Rev	Date	Description	By	Ckd
Architect :				
Hydrock Hydrock Consultants Ltd 3 Havelthorpe Park Holdenby Road Spaldon, Northampton NN6 8LD T +44 (0)1604 542958 northampton@hydrock.com www.hydrock.com				
Client :				
BERICOTE PROPERTIES				
Project Title:				
OLDLANDS FARM BOGNOR REGIS				
Drawing Title:				
Chalk Strata Contour				
Drawing Status:				
INFORMATION				
Hydrock Job No:				
C/14459				
Drawn	Checked	Scale @ A1	Date	Issue Date
RB	AB	1:2500	22/07/14	22/07/14
Drawing Number:				Revision:
14459/D008				-



Appendix B

Exploratory Hole Logs & Infiltration Test Results

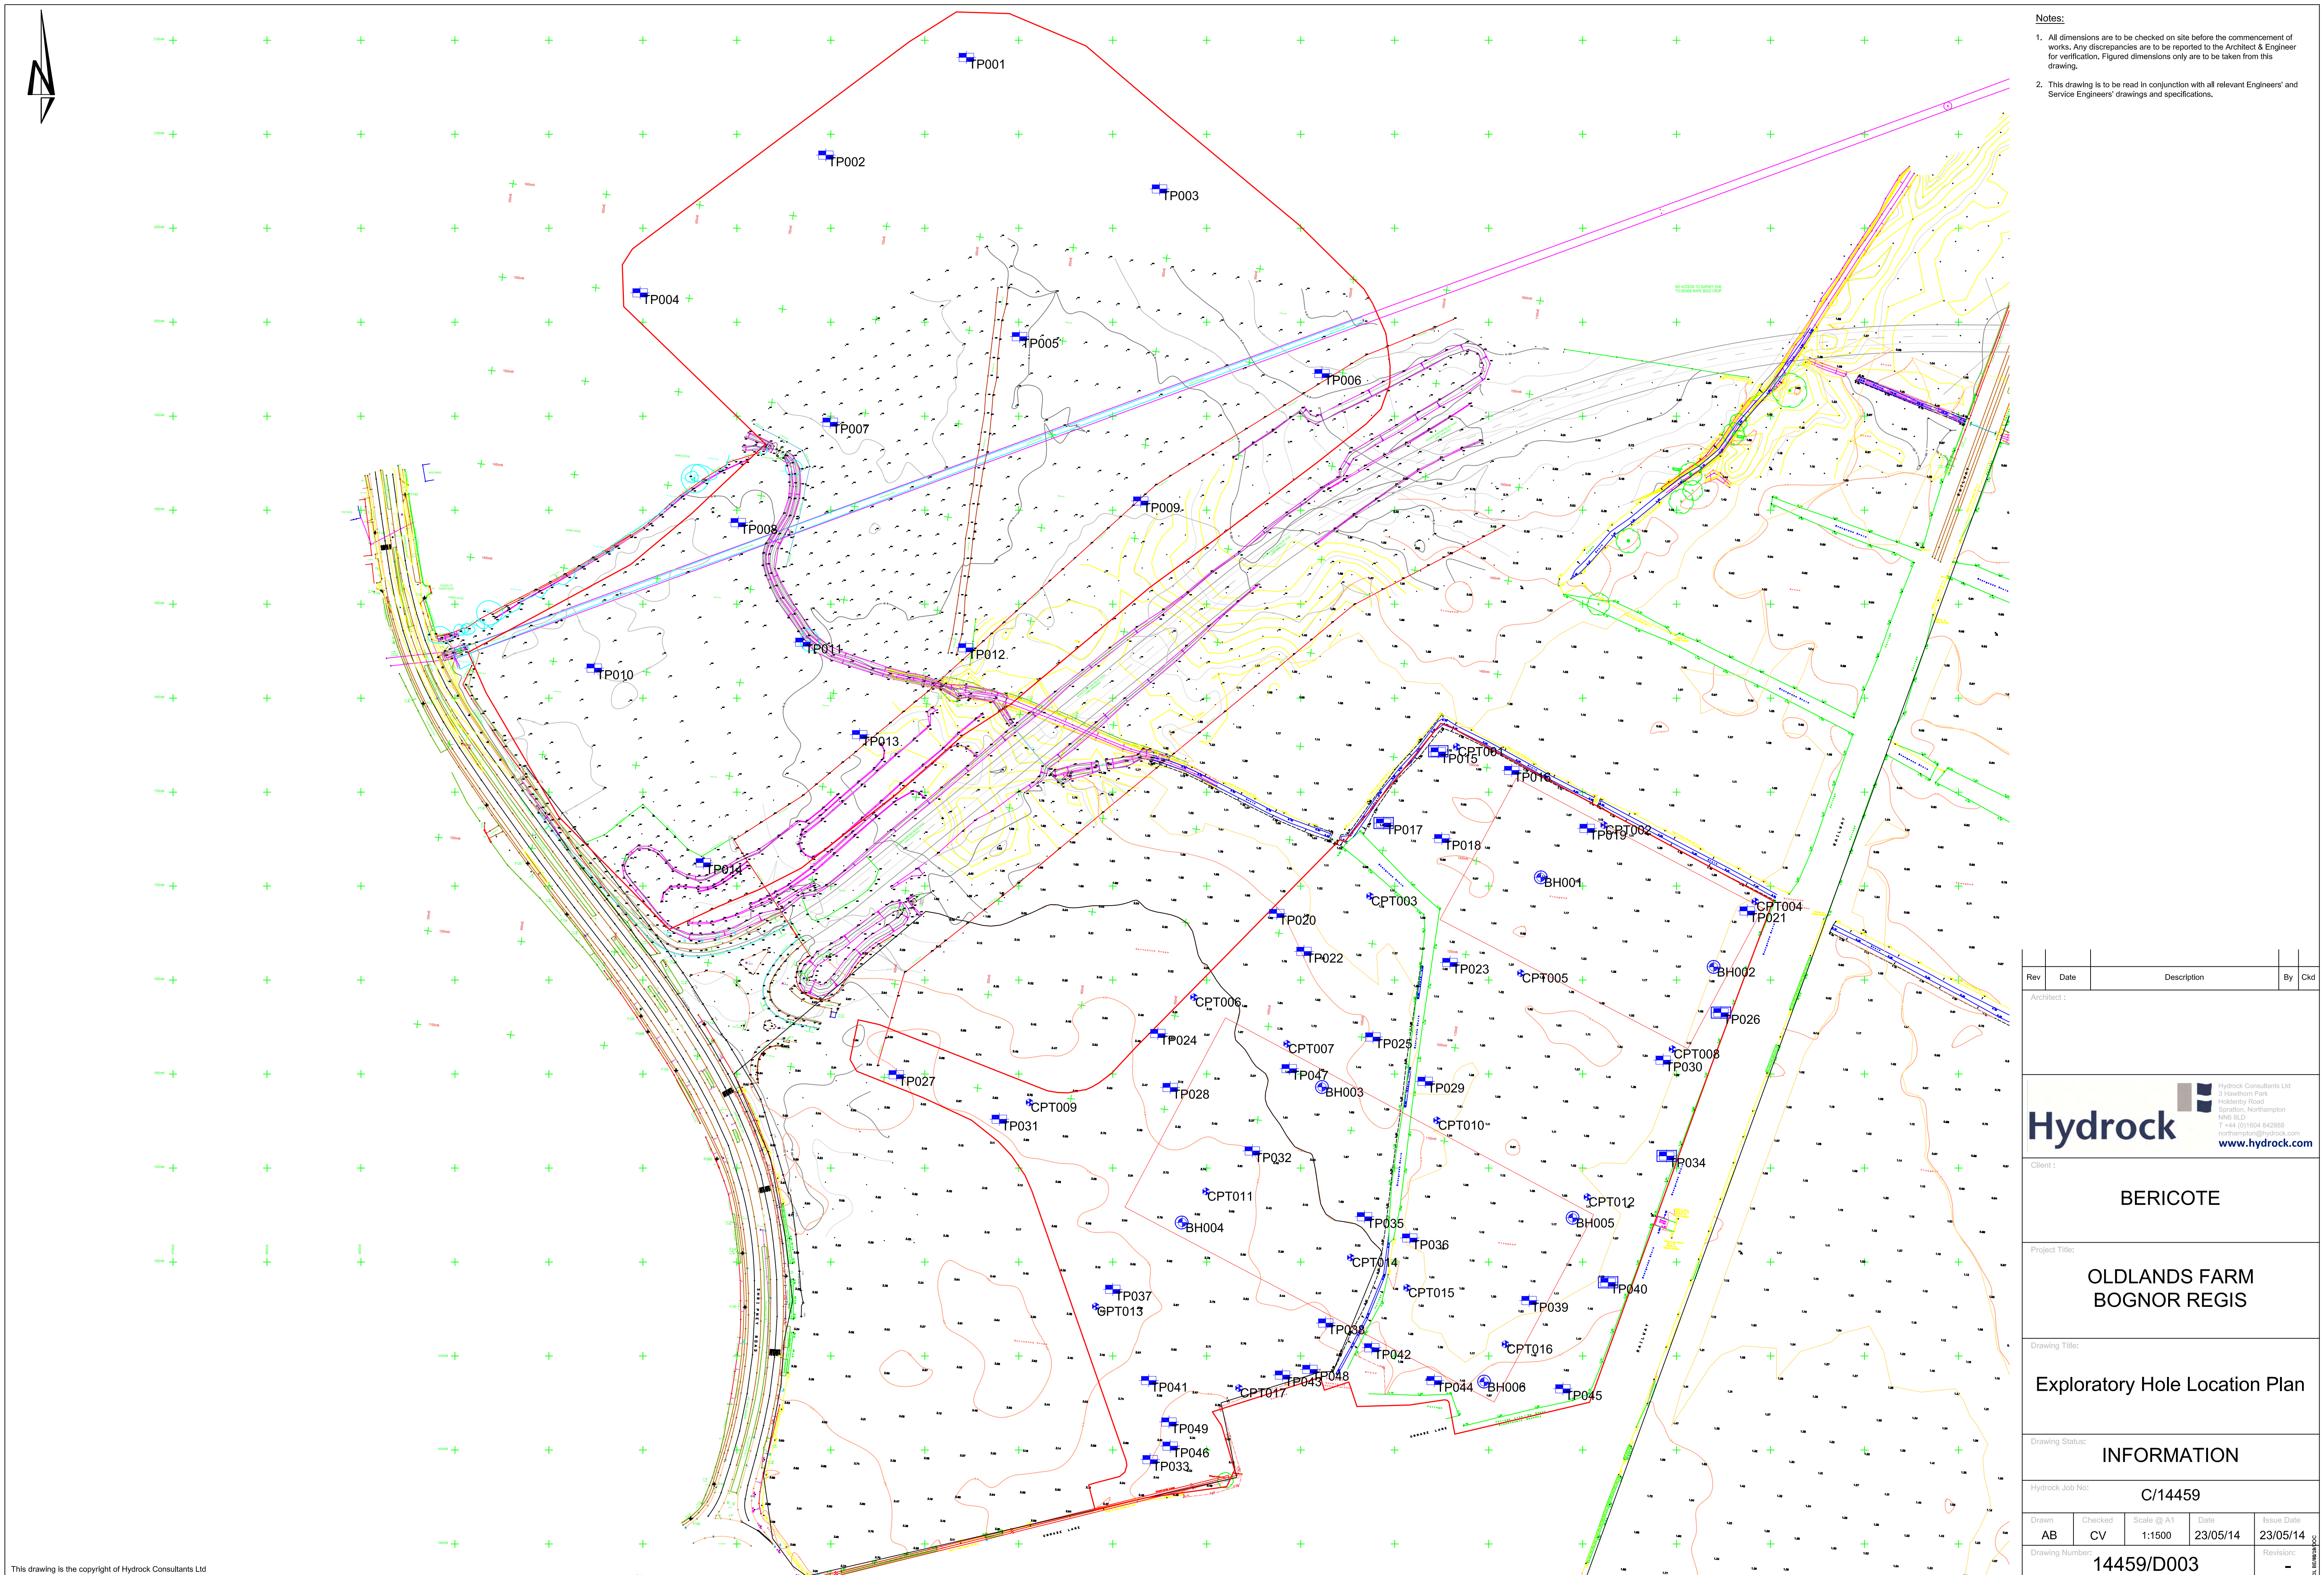

1. All dimensions are to be checked on site before the commencement of works. Any discrepancies are to be reported to the Architect & Engineer for verification. Figured dimensions only are to be taken from this drawing.
2. This drawing is to be read in conjunction with all relevant Engineers' and Service Engineers' drawings and specifications.

Rev	Date	Description	By	Ckd
Architect :				
 Hydrock Consultants Ltd 3 Hawthorn Park Ridgeway Road Spratton, Northampton NN6 6LD T+44 (0)1604 842888 northampton@hydrock.com www.hydrock.com				
Client :				
BERICOTE				
Project Title:				
OLDLANDS FARM BOGNOR REGIS				
Drawing Title:				
Exploratory Hole Location Plan				
Drawing Status:				
INFORMATION				
Hydrock Job No:				
C/14459				
Drawn	Checked	Scale @ A1	Date	Issue Date
AB	CV	1:1500	23/05/14	23/05/14
Drawing Number:				Revision:
14459/D003				-