

LB

Sleyning Way

Tool hire compound

NO ENTRY

Sleyning Way

STEYNING WAY

Admin and Internal Store

43


OLDLANDS

Oldlands Way


NO ENTRY

42


3

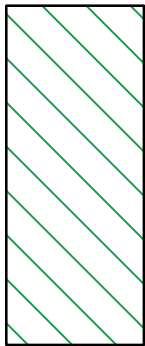


EXTERNAL STORAGE UP TO 3.0m
INCLUDING RACKING SYSTEMS

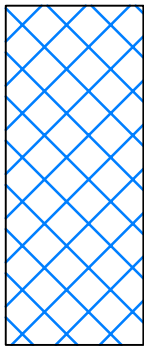

EXTERNAL STORAGE UP TO 5.0m
INCLUDING RACKING SYSTEMS

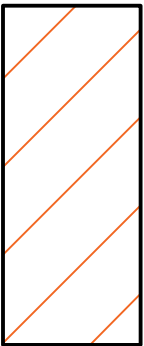

HGV SERVICING ZONE

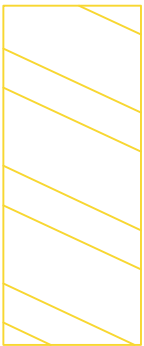

WALKWAY

CL Customer Loading
P Customer Parking

General Notes

No.	Revision/Issue	Date


paben
construction

Telephone 01622 843563
Facsimile 01622 844560
email enquiries@paben.co.uk

Project Name and Address
43 Oldlands Way,
Southern Cross Trading Estate,
Bognor Regis,
PO22 9SE

Drawing Title
New Access Gateway to
Sleyning Way

Scale	Sheet	Rev.
1:200	2531-100	C
Date 03/2018	Sheet Size A1	

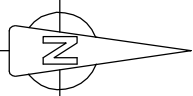

0 2 4 6 8 10
Scale 1:200 Metres