

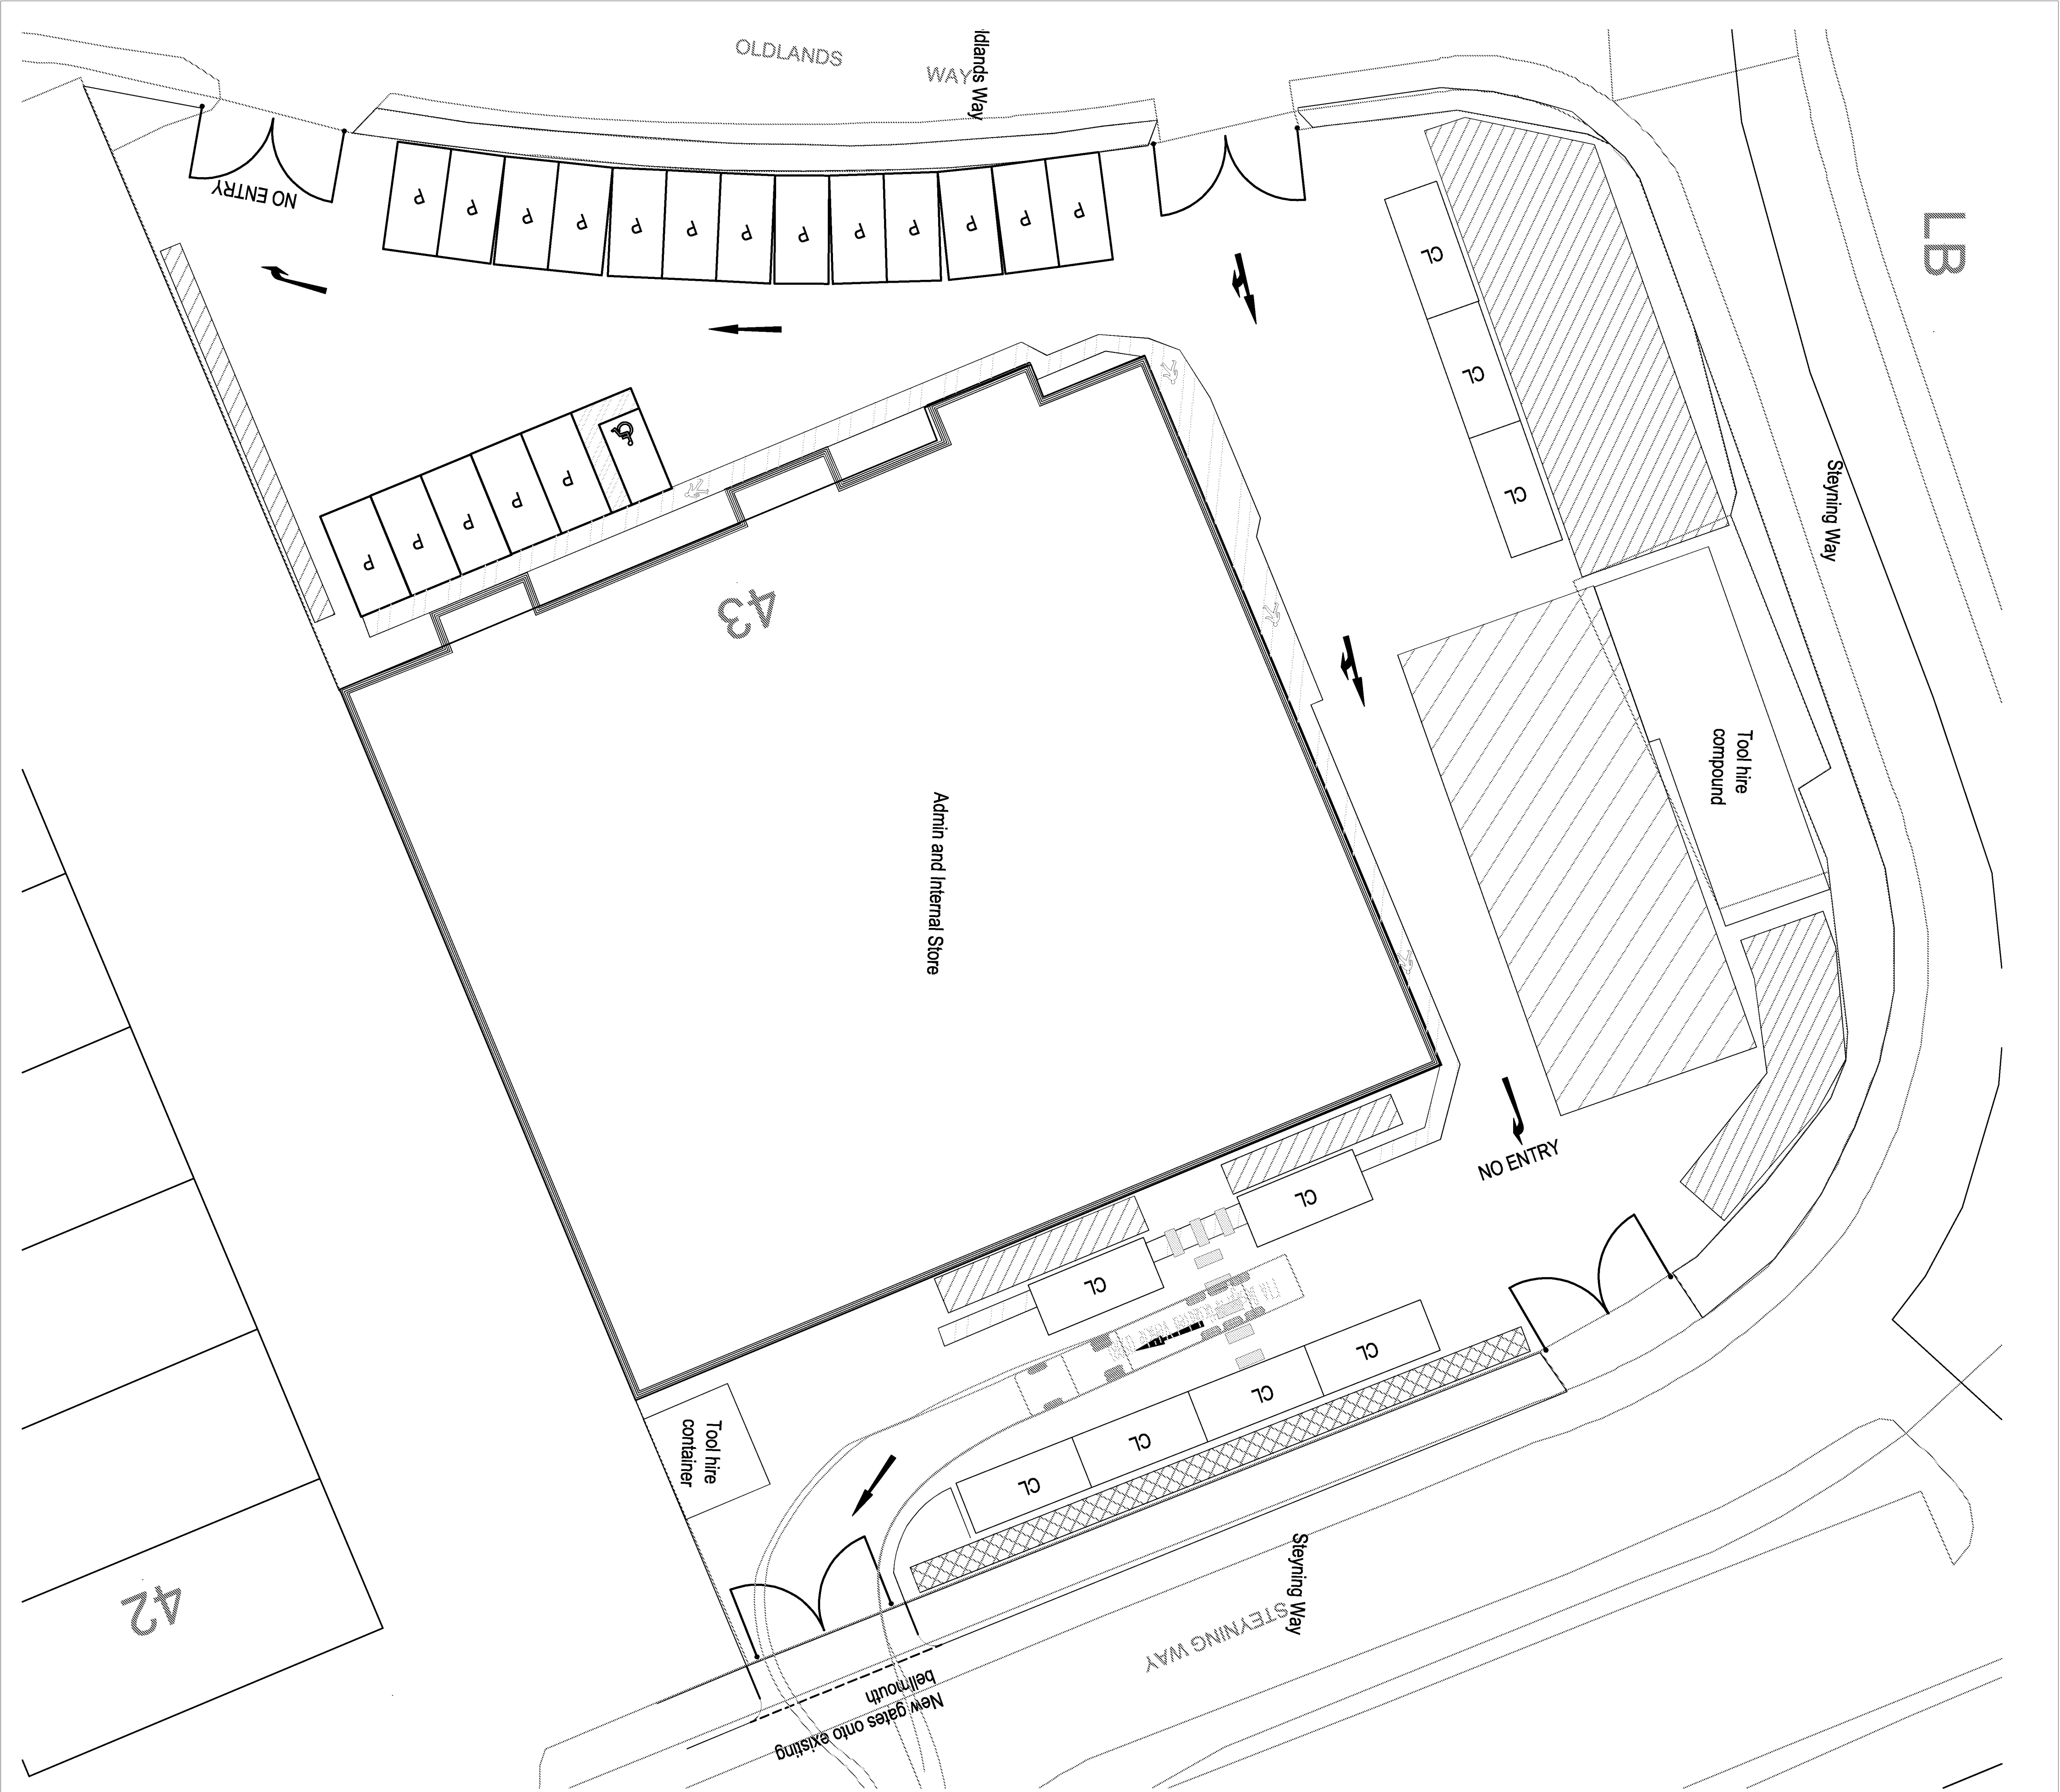


Existing Fence

Existing material - steel palisade fencing with matching gates
New fencing - steel palisade fencing with matching gates

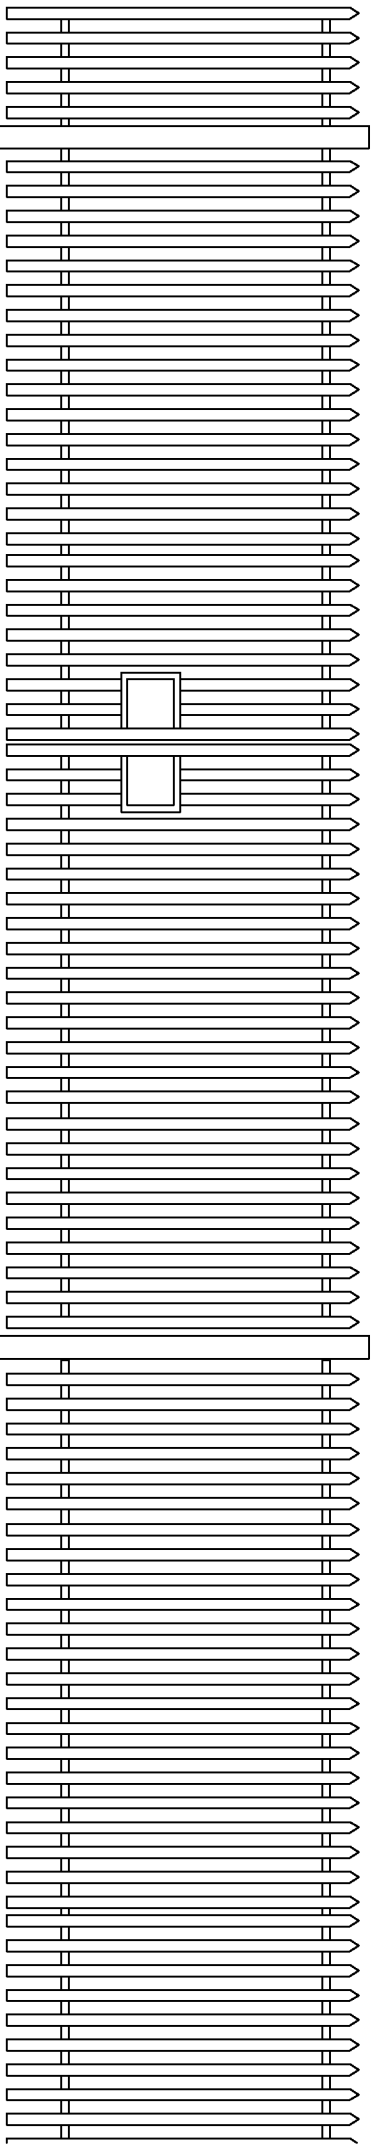

Proposed Fence with Gates

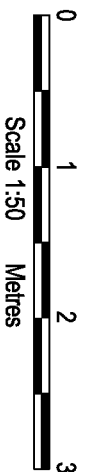

EXTERNAL STORAGE UP TO 3.0m
INCLUDING RACKING SYSTEMS

EXTERNAL STORAGE UP TO 5.0m
INCLUDING RACKING SYSTEMS

HGV SERVICING ZONE

WALKWAY

CL Customer Loading
P Customer Parking

General Notes			
No.	Revision/Issue	Date	

paben
construction

Telephone 01622 845563
Facsimile 01622 844560
email enquiries@paben.co.uk

Project Name and Address
43 Oldlands Way,
Southern Cross Trading Estate,
Bognor Regis,
PO22 9SE

Drawing Title
Block Plan

Scale 1:200	Sheet	Rev.
Date 02/2018	2531-101	B
Sheet Size A1		