


KEY:
Proposed Adoptable Sewers:
Foul sewer
Thames Water
Storm sewer -
Thames Water
Highway Gully - OCC
0.900x0.450mm internal
Precast Gully
Gully frame to class D400

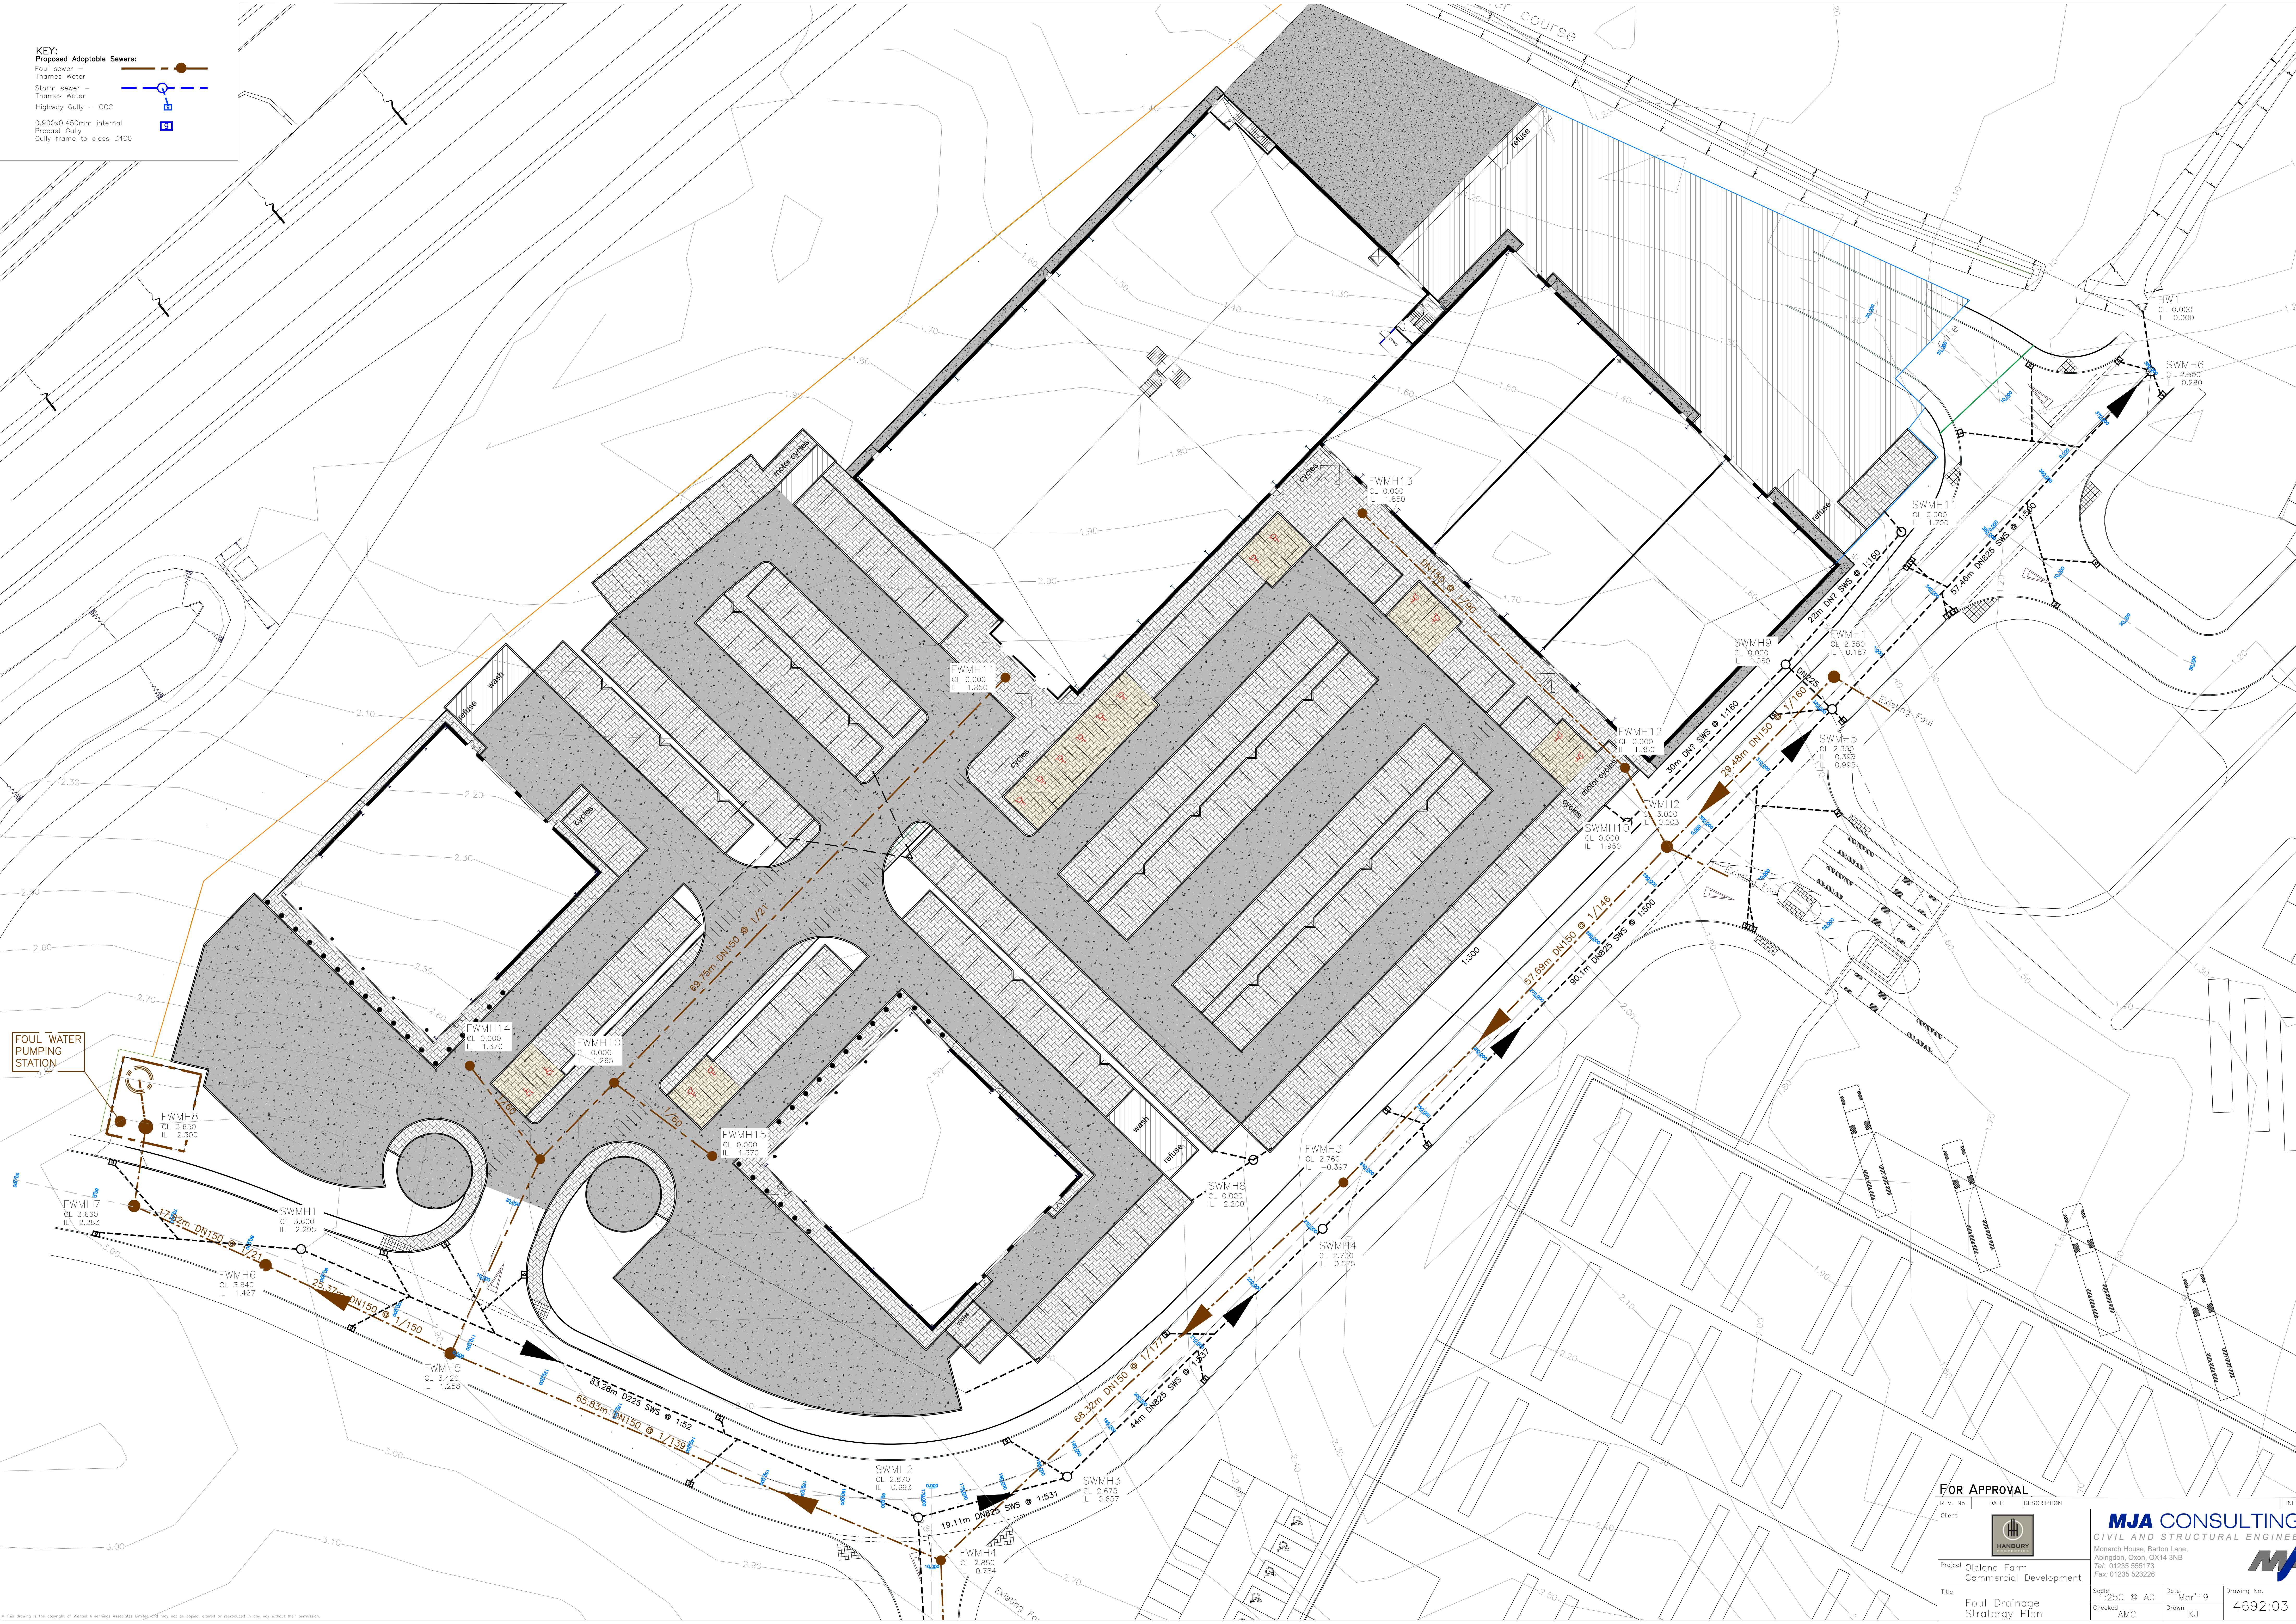

© The drawing is the copyright of MJA Consulting Engineers Limited and may not be copied, altered or reproduced in any way without their permission.

FOR APPROVAL			INITIALS
REV. No.	DATE	DESCRIPTION	
Client			
Project Oldland Farm Commercial Development			
Title	Foul Drainage Strategy Plan		
Scale	1:250 @ A0	Date	Mar'19
Checked	AMC	Drawn	KJ
			Drawing No. 4692:03

MJA CONSULTING
CIVIL AND STRUCTURAL ENGINEERS
Monarch House, Barton Lane,
Abingdon, Oxon, OX14 3NB
Tel: 01235 555173
Fax: 01235 523226

MJA