
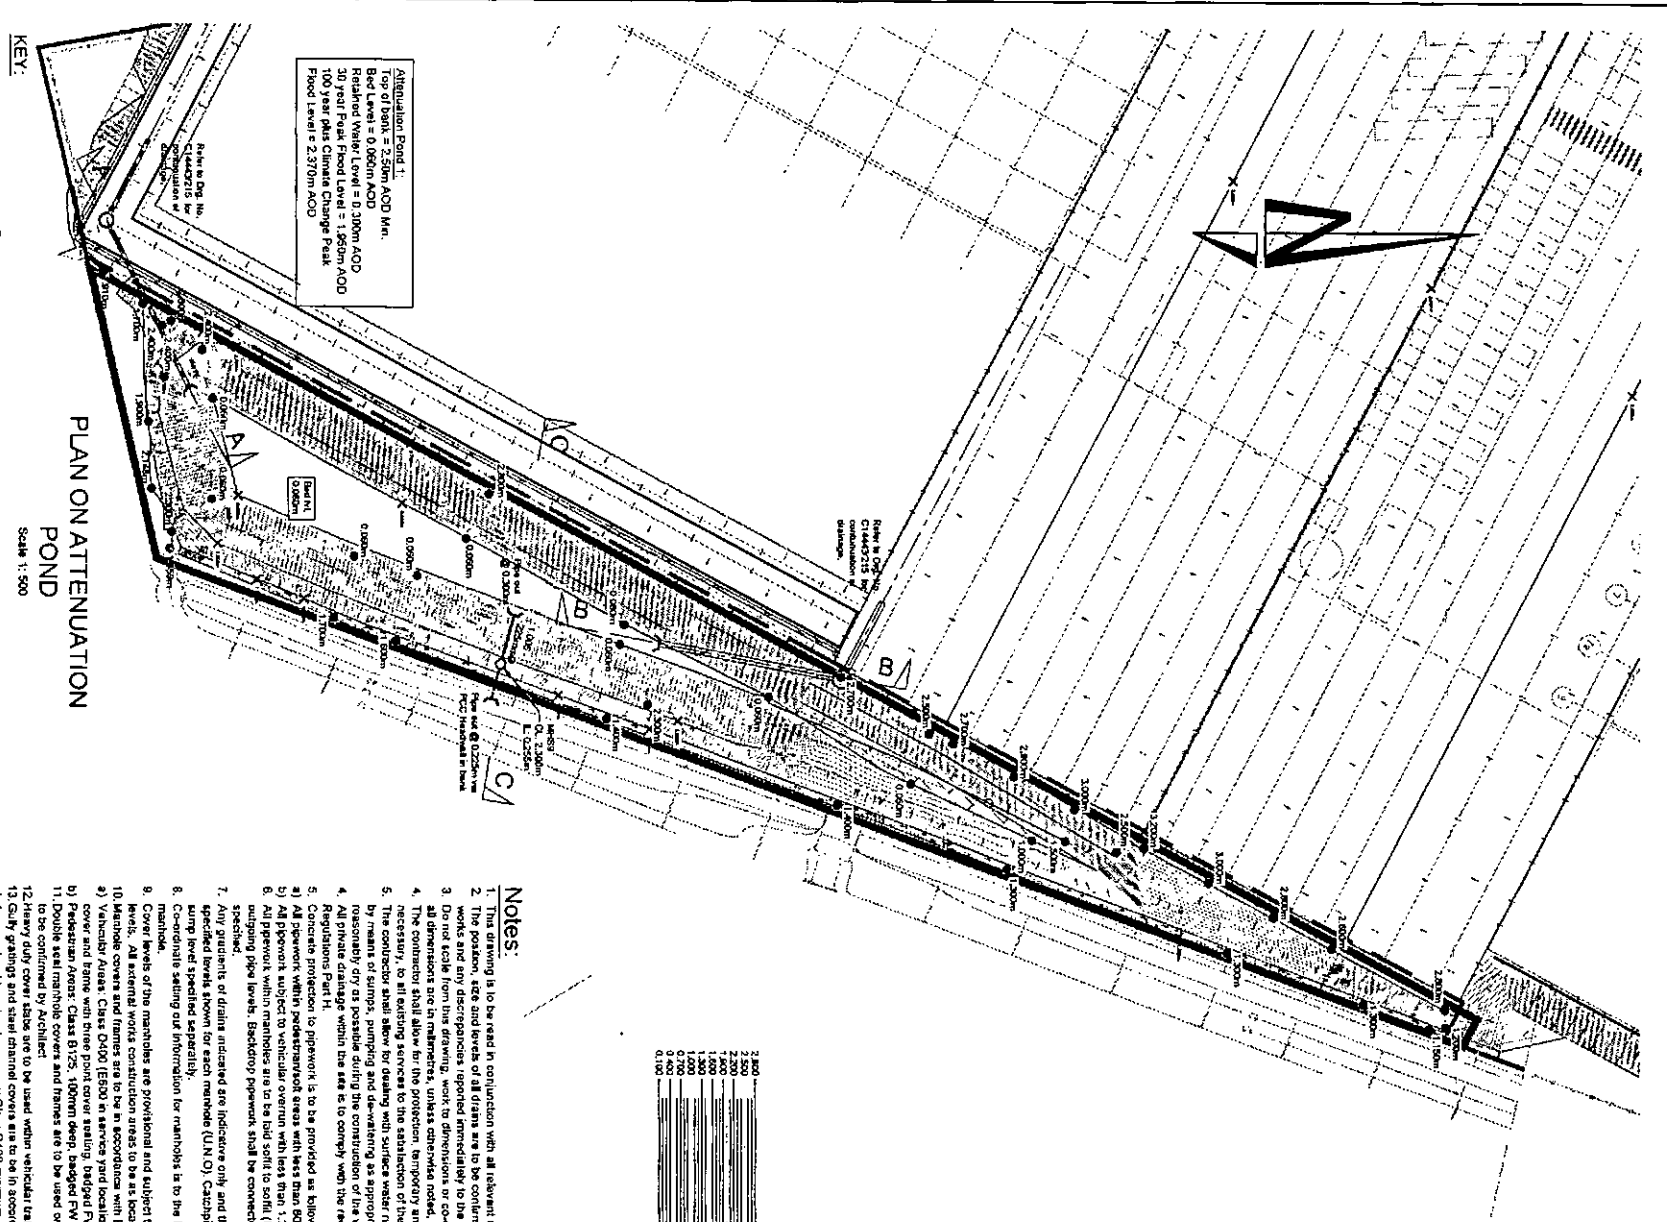
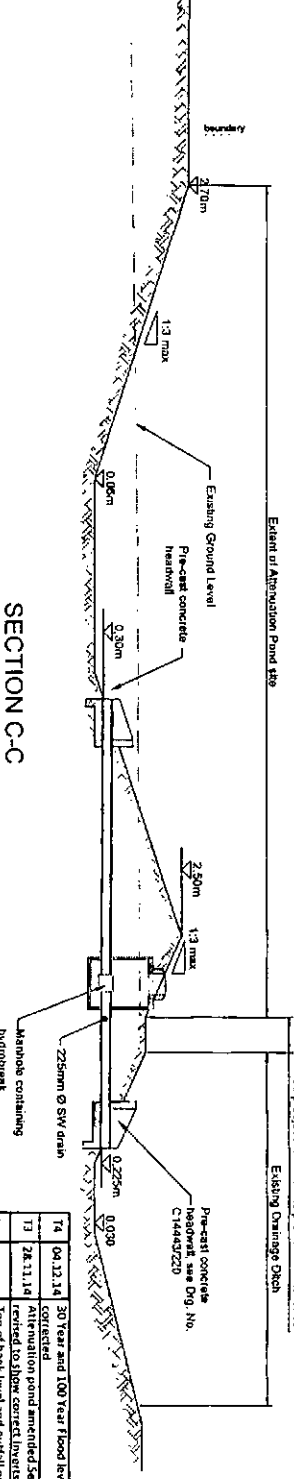
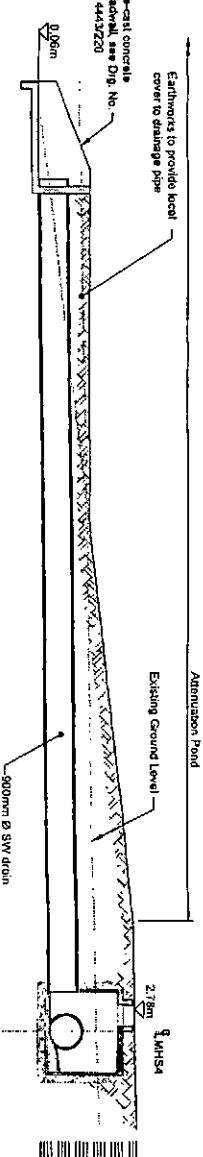


NOTES:
1. All dimensions are to be checked on site before the commencement of work. Any discrepancies are to be reported to the Architect & Engineer immediately.
2. The drawing is to be used in conjunction with all relevant Engineering and Survey Engineering drawings and specifications.

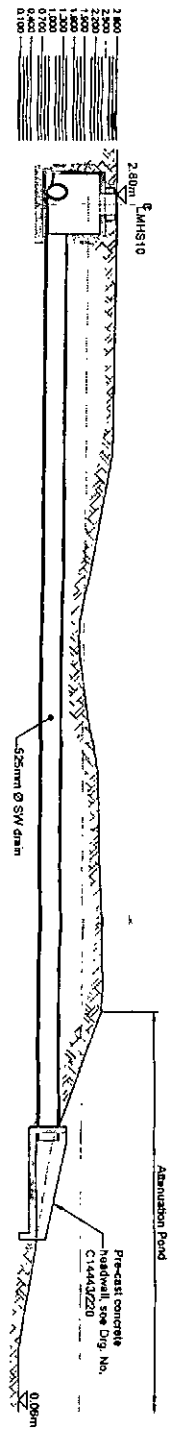

KEY:

- Proposed surface slope (designed by specialist)
- Proposed SW Drainage
- Proposed Highway Drainage
- Proposed channel Drain
- Proposed Pond Drainage
- Site Boundary
- Proprietary sumped catchpit

Notes:

1. This drawing is to be read in conjunction with all relevant drawings, specifications and documentation.
2. The position, size and levels of all drains are to be confirmed on site prior to the commencement of the works and any discrepancies reported immediately to the Engineer.
3. Do not scale from this drawing, work to dimensions or coordinates provided. All levels are in metres and all dimensions are in millimetres, unless otherwise noted.
6. All private drainage within the site is to comply with the requirements of BS EN 12052 and Building Regulations Part H.
7. Concrete protection to pipework is to be provided as follows:
 - a) All pipework within pedestrian areas with less than 100mm cover.
SAFETY, HEALTH AND ENVIRONMENTAL INFORMATION	
IN ADDITION TO THE INFORMATION NORMALLY ASSOCIATED WITH THE CONSTRUCTION OF THE WORK, THE FOLLOWING INFORMATION IS TO BE PROVIDED:	
CONSTRUCTION	
MAINTENANCE / CLEANING	
DECOMMISSIONING / DEMOLITION	

ATTENUATION POND
GENERAL ARRANGEMENT
PLAN AND CROSS SECTIONS

TENDER
C14443

23.08.14

400

14

MICHAEL SPARKS ASSOCIATES

Hydrock

BERICOTETE

OLDLANDS FARM,
BOGNOR REGIS