


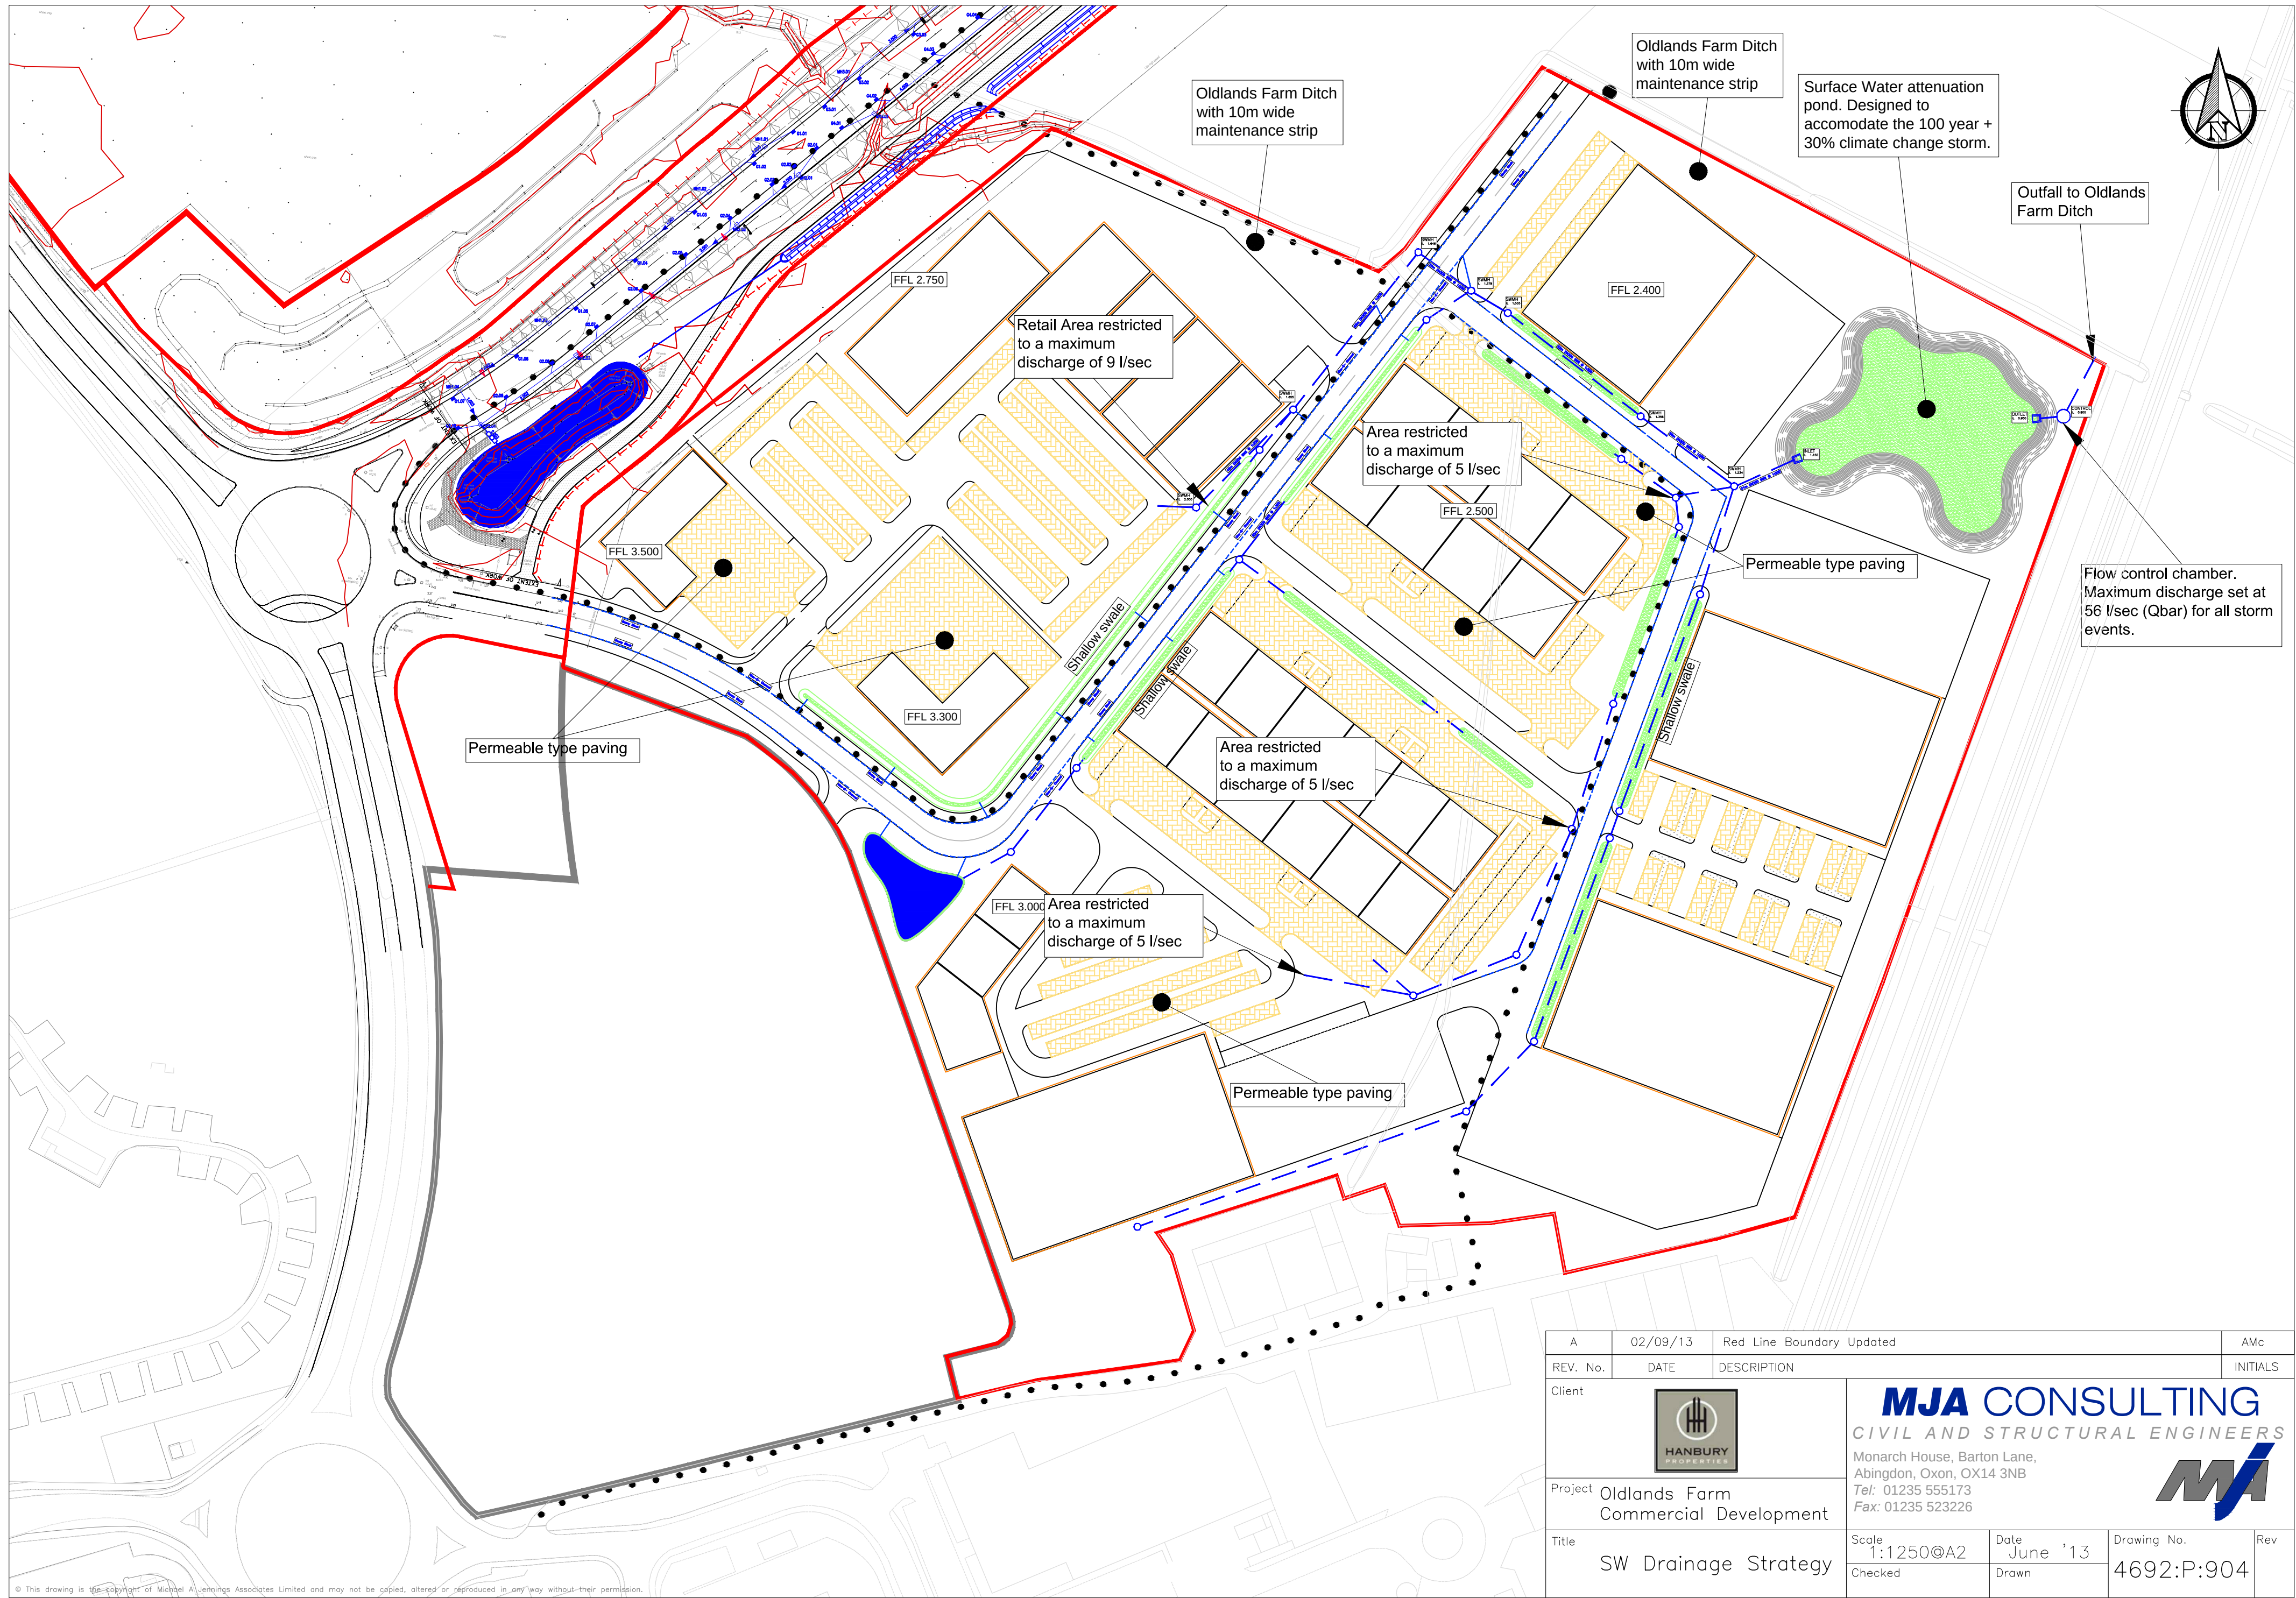

© This drawing is the copyright of Michael A. Jennings Associates Limited and may not be copied, altered or reproduced in any way without their permission.

A	02/09/13	Red Line Boundary Updated	AMc
REV. No.	DATE	DESCRIPTION	INITIALS
Client	 HANBURY MJA CONSULTING CIVIL AND STRUCTURAL ENGINEERS Monarch House, Barton Lane, Abingdon, Oxon, OX14 3NB Tel: 01235 555173 Fax: 01235 523226 		
Project	Oldlands Farm Commercial Development		
Title	SW Drainage Strategy		
Scale	1:1250@A2	Date	June '13
Checked		Drawn	
Drawing No.	4692:P:904		
Rev			