



NOTES


- DO NOT SCALE FROM THIS DRAWING.
- ALL DIMENSIONS ARE MILLIMETRES U.N.O.
- ALL LEVELS ARE IN METRES ABOVE ORDNANCE DATUM U.N.O.
- THIS DRAWING IS TO BE READ IN CONJUNCTION WITH ALL RELEVANT ARCHITECTS AND ENGINEERS DRAWINGS AND SPECIFICATIONS.
- PRECAST CONCRETE KERB DETAILS ARE TAKEN FROM BS 7263:PART 1 1990.
- BEDDING AND BACKING TO BE CONCRETE GRADE ST1.
- HAUNCHING TO BE EXTENDED TO BOTTOM OF BASE COURSE WHERE LAYER LESS THAN 50mm.
- THE MAXIMUM GRADIENT OF DROPPED CROSSINGS SHALL BE 1 IN 12.
- PAVEMENT CONSTRUCTION BASED ON MINIMUM ACHIEVED CBR OF 5% AS PER OLDLANDS FARM PHASE 1A EARTHWORKS COMPLETION AND VALIDATION REPORT, NOV 2015 BY CGL

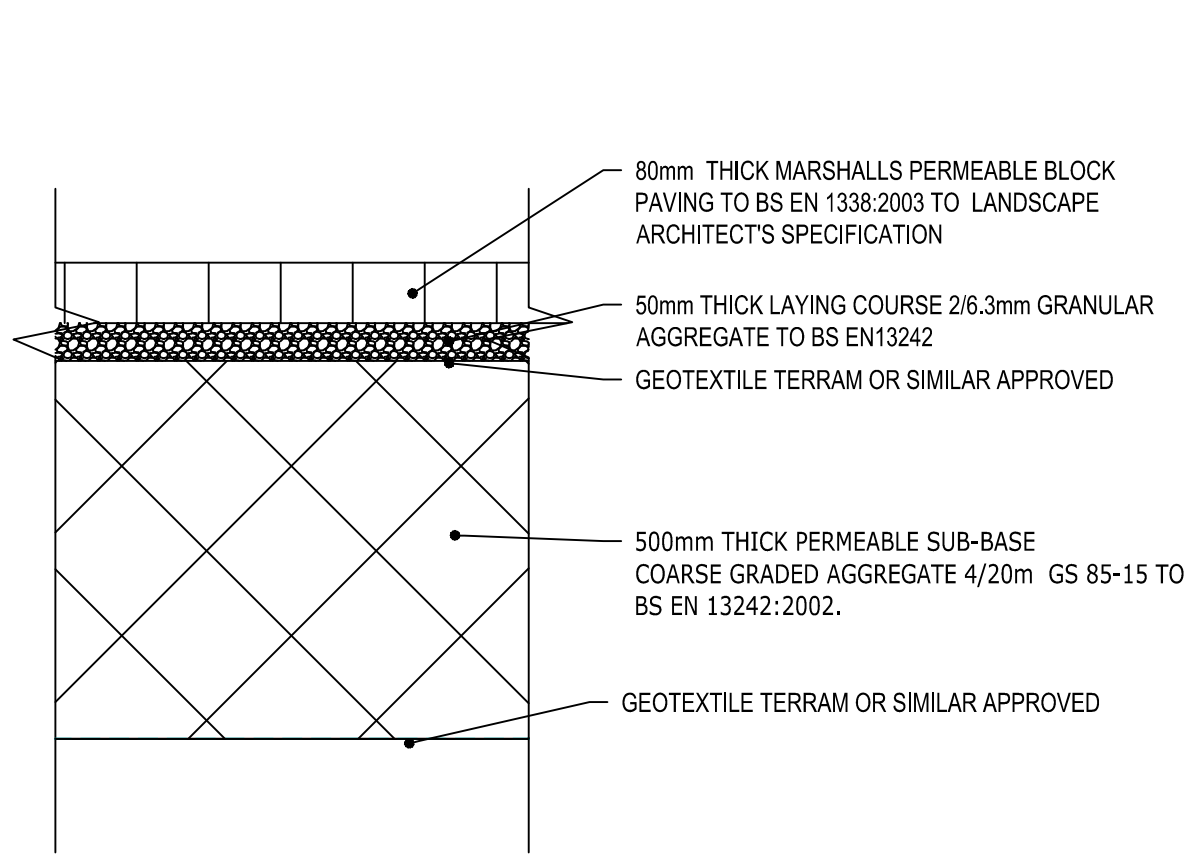


PERMEABLE BLOCK PAVING (PT1)

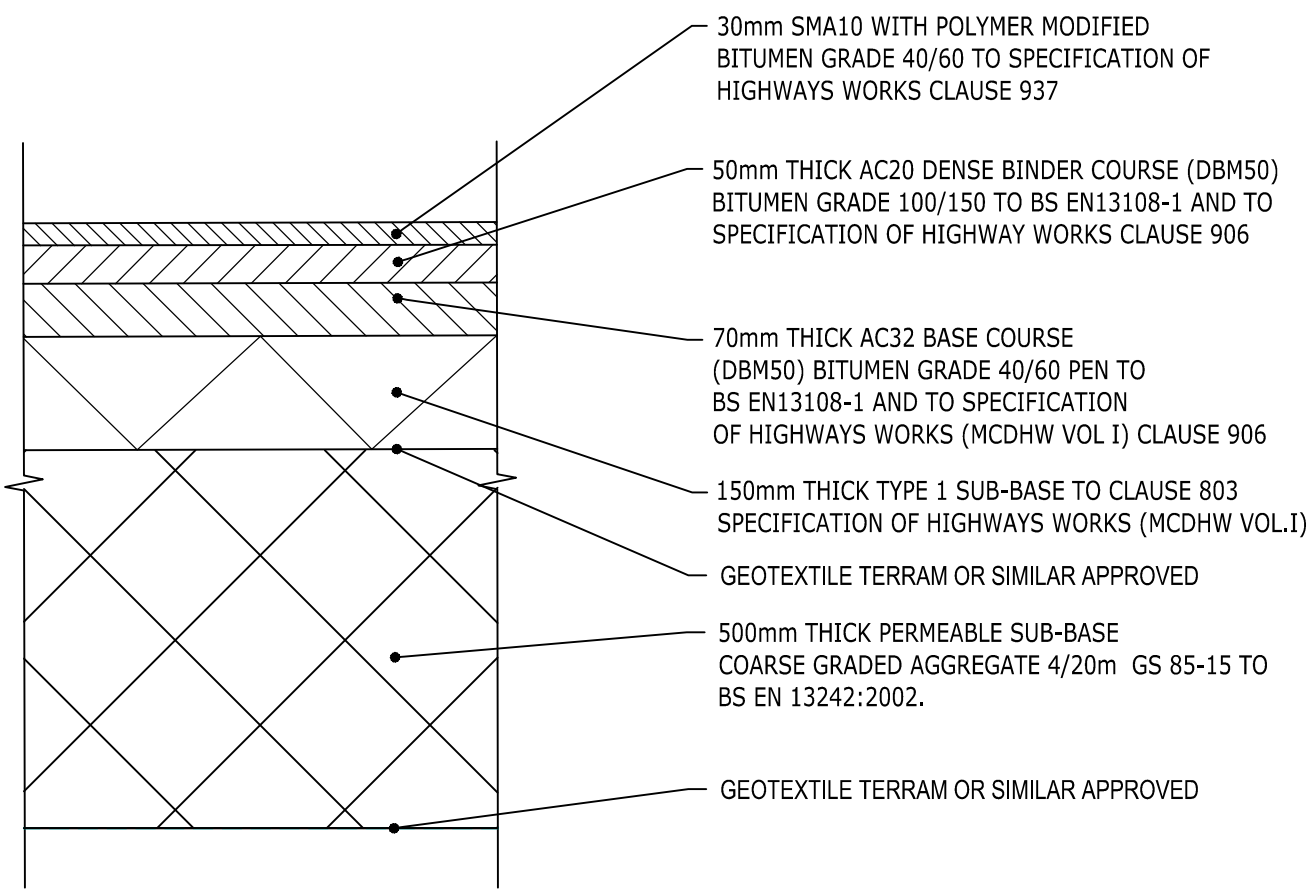


ASPHALT CARRIAGEWAY WITH PERMEABLE SUBBASE (PT2)

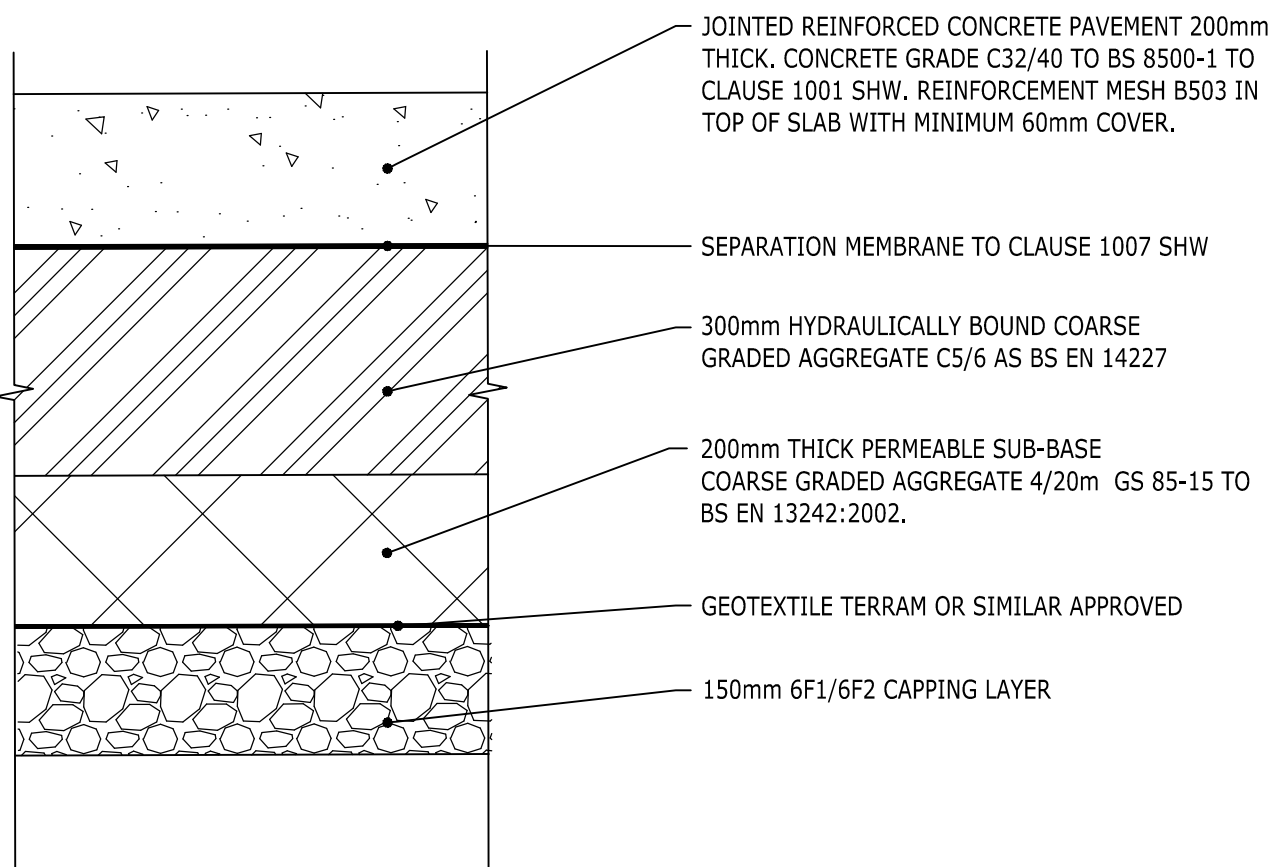


SERVICE YARD RIGID PAVEMENT WITH PERMEABLE SUBBASE (PT3)

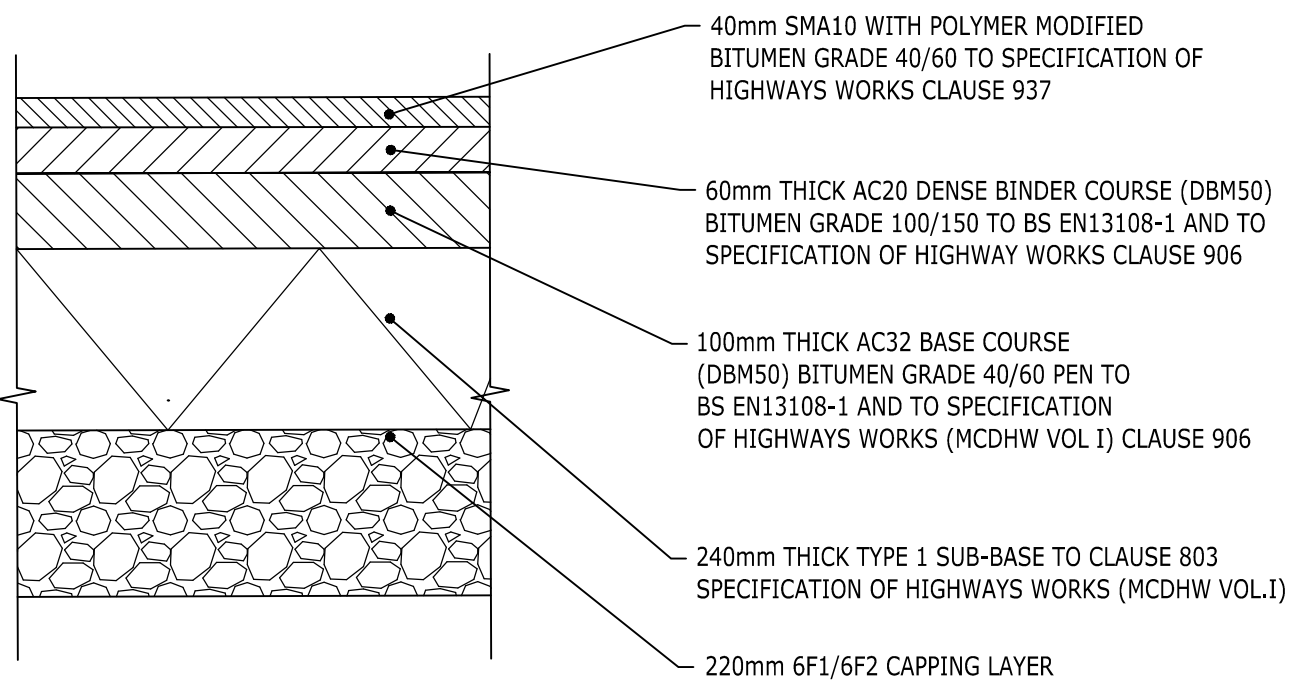


ASPHALT CARRIAGEWAY (PT4)

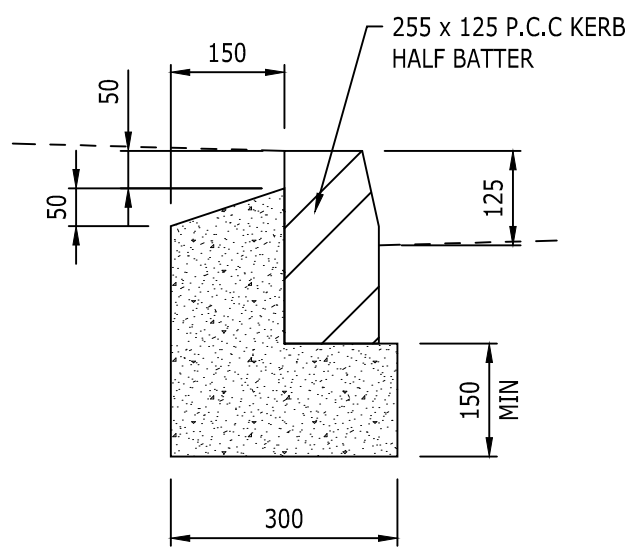

KERB TYPE HB2 (HALF BATTER KERB)

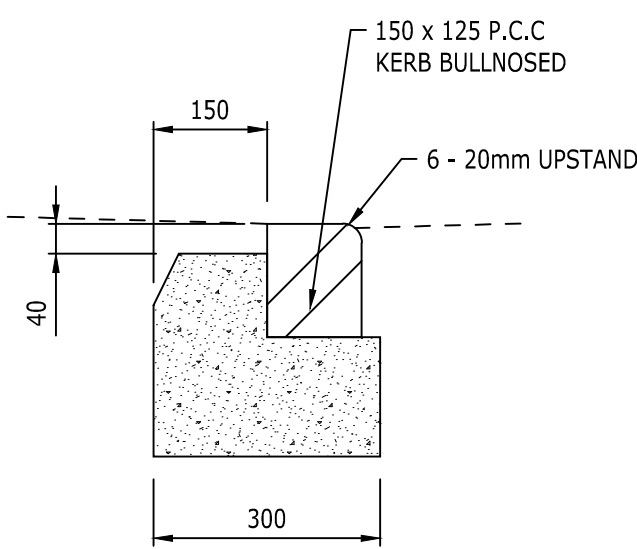

KERB TYPE BN (BULL NOSED KERB)

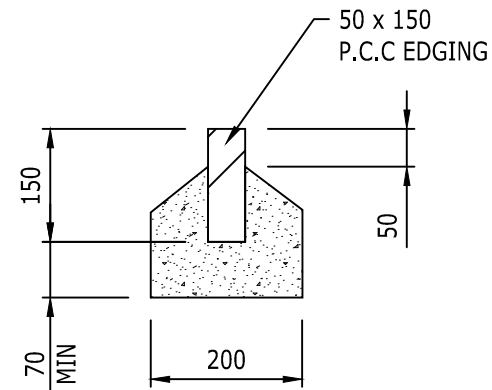

EDGING EF

P01	PRELIMINARY	05/07 2019	CL	MRD
Rev	Description	Date	By	App
			Chk	

PRELIMINARY

OLDLANDS FARM BOGNOR REGIS



tel 023 8081 7500 fax 023 8081 7600 southampton@ramboll.co.uk
www.ramboll.co.uk

PHASE 1A PAVEMENT AND KERBS STANDARD DETAIL

Project No:	Scale (@A1):	Drawn:	Date:
1620003993	1:10	CL	JUN.19
Drawing No:	Rev:		
RAM-0500-1A-DR-CR-10003	P01		