


NOTES

- DO NOT SCALE FROM THIS DRAWING.
- ALL DIMENSIONS ARE MILLIMETRES U.N.O.
- ALL LEVELS ARE IN METRES ABOVE ORDNANCE DATUM U.N.O.
- THIS DRAWING IS TO BE READ IN CONJUNCTION WITH ALL RELEVANT ARCHITECTS AND ENGINEERS DRAWINGS AND SPECIFICATIONS.

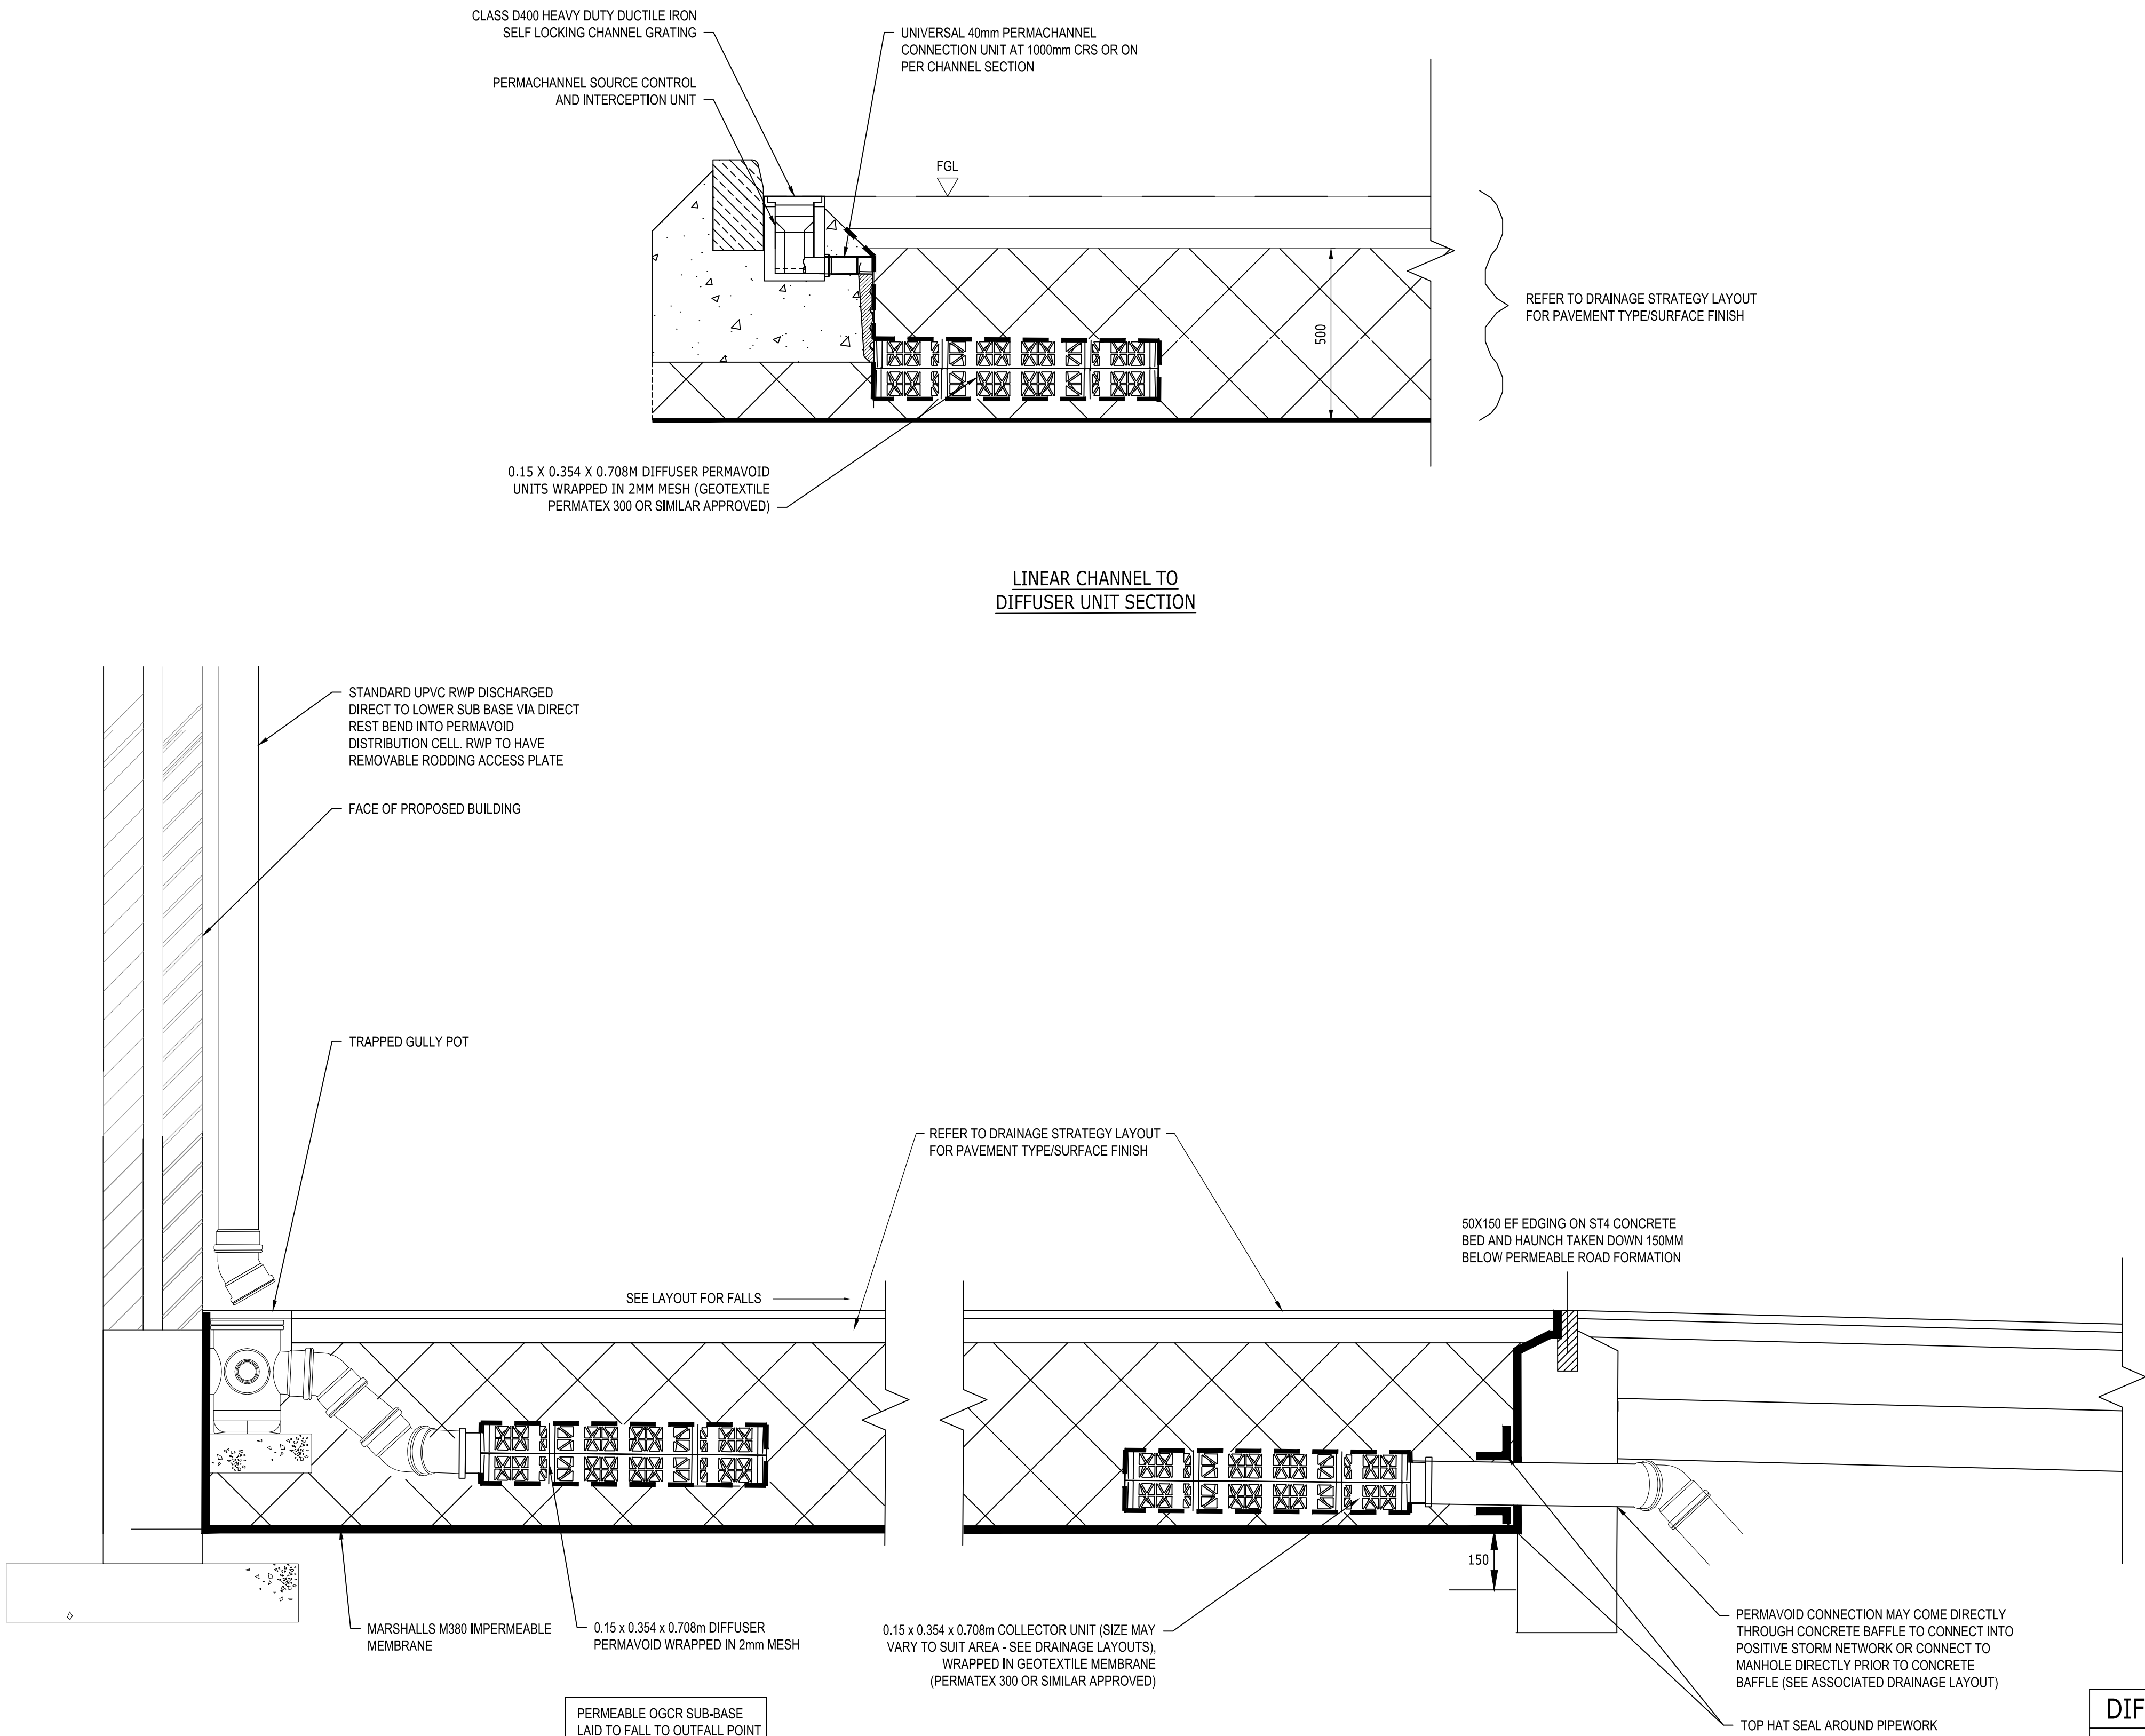

TYPICAL SECTION FOR CONNECTION FROM RWP TO PERMEABLE SUBBASE & OUTFALL CONNECTION FROM PERMAVOID UNITS

DIFFUSOR & COLLECTOR UNIT INVERT LEVEL

WITHIN PAVEMENT TYPE	DIFFUSOR DEPTH TO INVERT (m)	COLLECTOR DEPTH TO INVERT (m)
PT1 - PERMEABLE BLOCK PAVING	0.53	0.63
PT2 - ASPHALT CARRIAGEWAY WITH PERMEABLE SUBBASE	0.70	0.80
PT3 - SERVICE YARD RIGID PAVEMENT WITH PERMEABLE SUBBASE	0.60	0.70

TABLE 1: DIFFUSOR UNIT INVERT LEVEL REQUIREMENTS

P02	PRELIMINARY	07/08 2019	CL	MRD
P01	PRELIMINARY	05/07 2019	CL	MRD
Rev	Description	Date	By	App
			Chk	

PRELIMINARY

OLDLANDS FARM
BOGNOR REGIS

RAMBOLL

tel 023 8081 7500 fax 023 8081 7600 southampton@ramboll.co.uk
www.ramboll.co.uk

PHASE 1A
SURFACE WATER DRAINAGE
TYPICAL DETAILS

Project No:	Scale (@A1):	Drawn:	Date:
1620003993	1:10	CL	JUN.19
Drawing No:	Rev:		
RAM-0500-1A-DR-CR-10005	P02		