

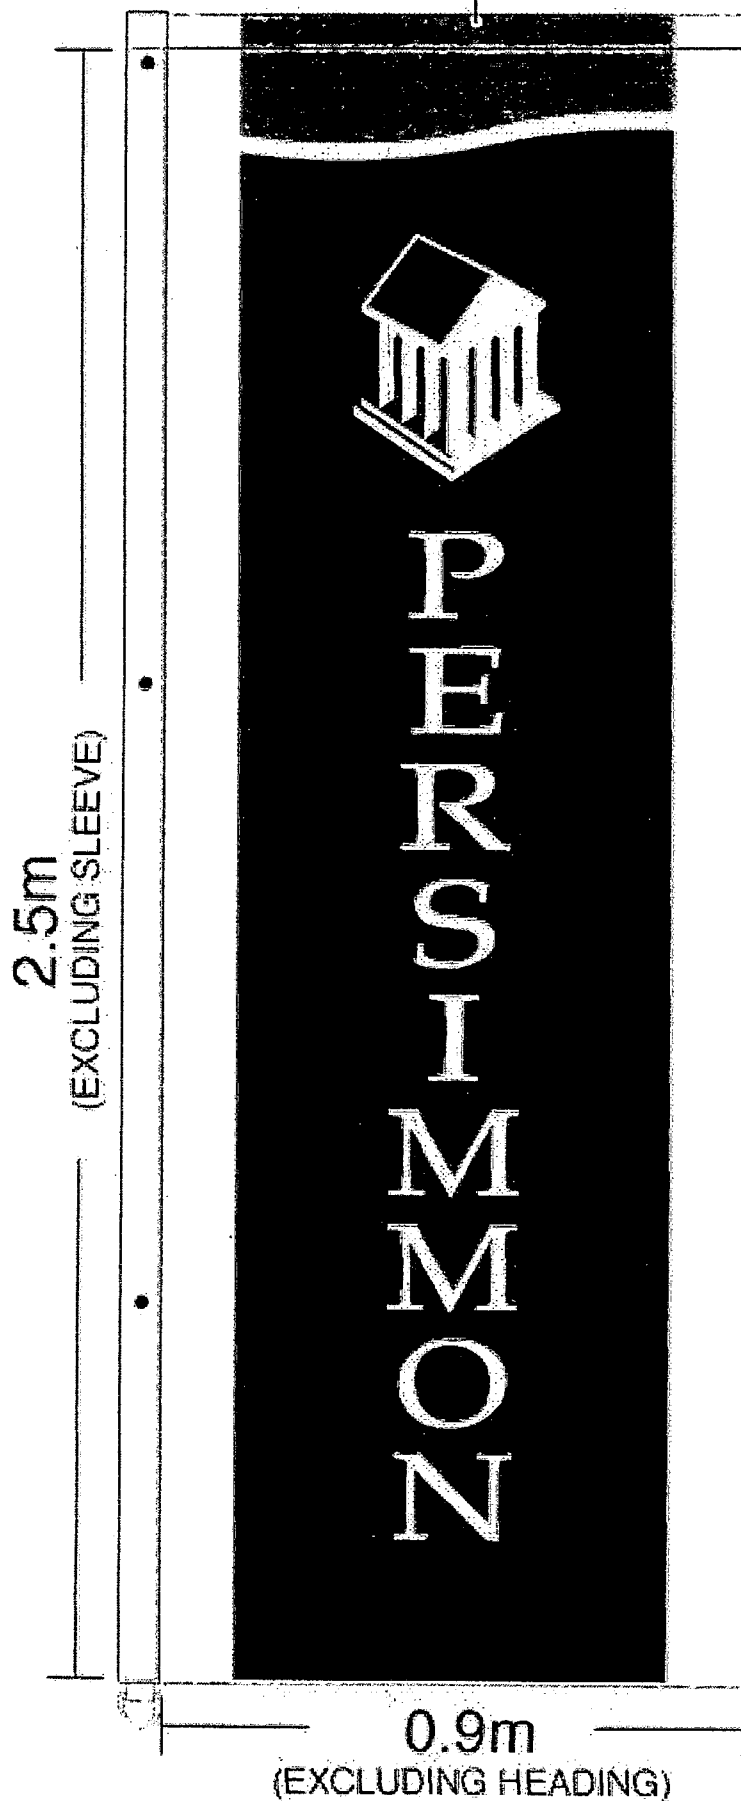
APPROVED BY CLIENT:-

AMENDED PROOF (1) 9 SEPTEMBER 2005

HOFfabric display solutions
THE HOUSE OF FLAGS

DESIGN B1

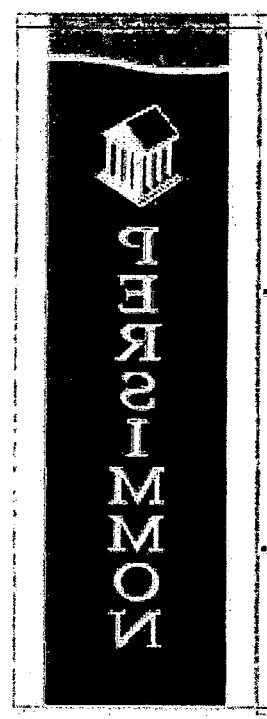
6cm FLAT SLEEVE

**JOB NO:** H24585**DATE:** 16 JUNE 2005

BACKGROUND: WHITE KNITTED
IMAGE: DARK GREEN PMS 343c,
 LIME GREEN PMS 368c

NOTES:

1. LETTERS/SYMBOLS WILL BE SCALED TO DIMENSIONS SHOWN.
2. THERE IS A +/- 5% SIZE TOLERANCE
3. FLAG IS MIRROR IMAGE.
4. FLAG TO HAVE HEADING ON LEFT WITH 3 EYELETS EVENLY SPACED AS SHOWN AND 1 X "D" CLIP AT THE BOTOTM OF HEADING.
5. FLAG WILL BE HEMMED AROUND 2 EDGES.
6. FLAG TO HAVE 6cm FLAT SLEEVE AT TOP OPEN BOTH ENDS MADE FROM SAME COLOUR AND MATERIAL AS FLAG.

BACK OF FLAG

APPROVED BY CLIENT:-**HOF**Fabric display solutions
THE HOUSE OF FLAGS

DESIGN D1

6cm FLAT SLEEVE

2.5m
(EXCLUDING SLEEVE)**PERSIMMON**
Together, we make a home0.9m
(EXCLUDING HEADING)**JOB NO:** H24585**DATE:** 16 JUNE 2005**BACKGROUND:** WHITE KNITTED**IMAGE:** DARK GREEN X32

CLOSEST MATCH TO GREEN PMS

343c, LIME GREEN M20 CLOSEST

MATCH TO GREEN PMS 368c,

FOUR COLOUR PROCESS FROM

CHART 1

NOTES:1. LETTERS/SYMBOLS WILL BE
SCALED TO DIMENSIONS SHOWN.2. THERE IS A +/- 5% SIZE
TOLERANCE

3. FLAG IS MIRROR IMAGE.

4. FLAG TO HAVE HEADING ON
LEFT WITH 3 EYELETS EVENLY
SPACED AS SHOWN AND 1 X "D"
CLIP AT THE BOTOTM OF
HEADING.5. FLAG WILL BE HEMMED
AROUND 2 EDGES.6. FLAG TO HAVE 6cm FLAT
SLEEVE AT TOP OPEN BOTH ENDS
MADE FROM SAME COLOUR AND
MATERIAL AS FLAG.**BACK OF FLAG**PERSIMMON
Together, we make a home