

This drawing and its contents are the strict copyright of Architectura Design. No reproduction without permission. Do not scale. Written dimensions to be used where given. All dimensions and details to be checked on site. FOR PLANNING PURPOSES ONLY




North West Elevation




South West Elevation




South East Elevation

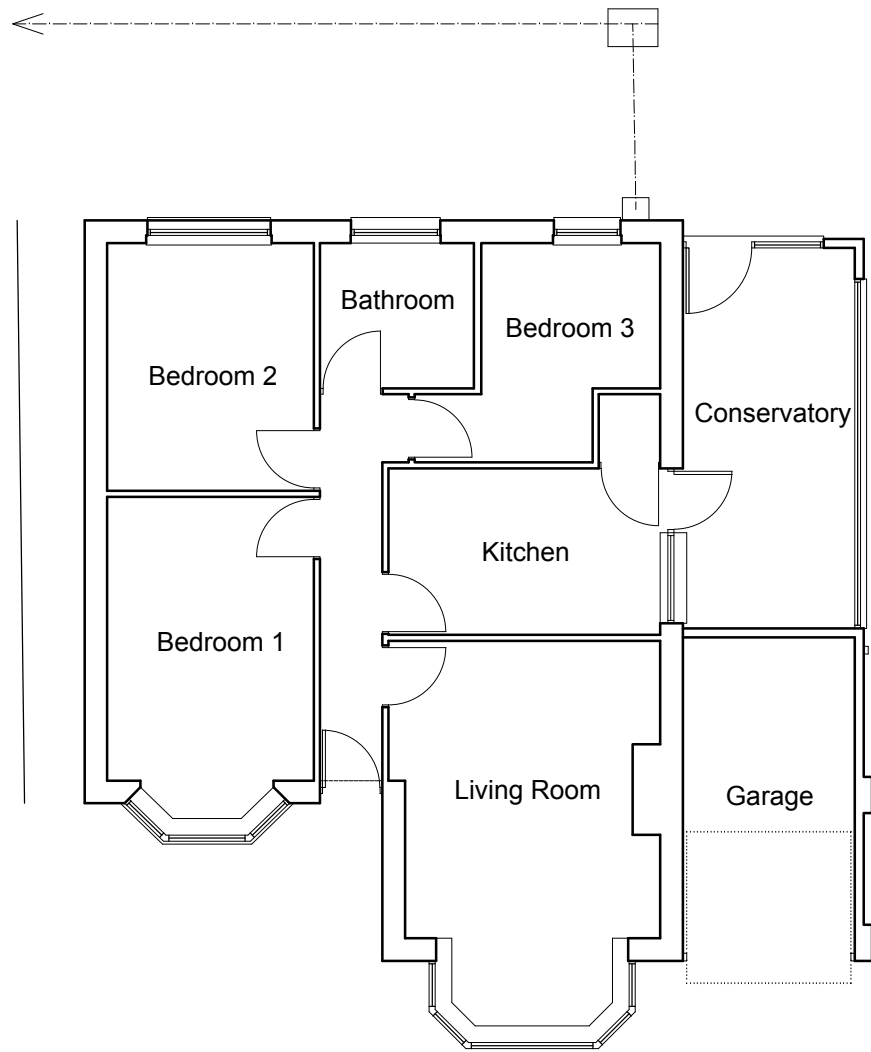


Ground Floor Plan

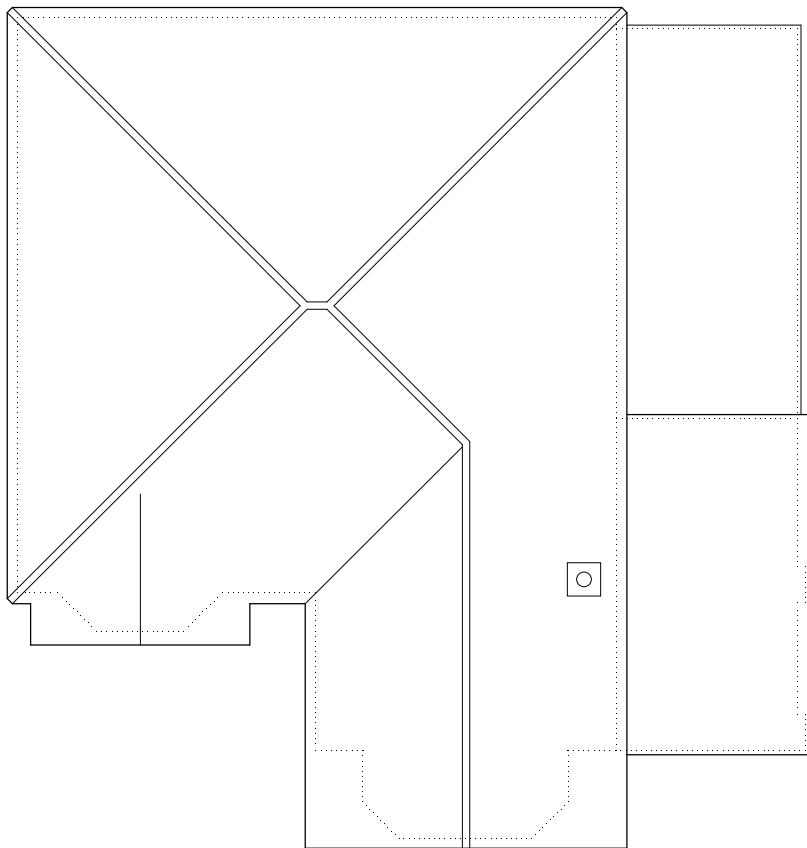

Roof Plan

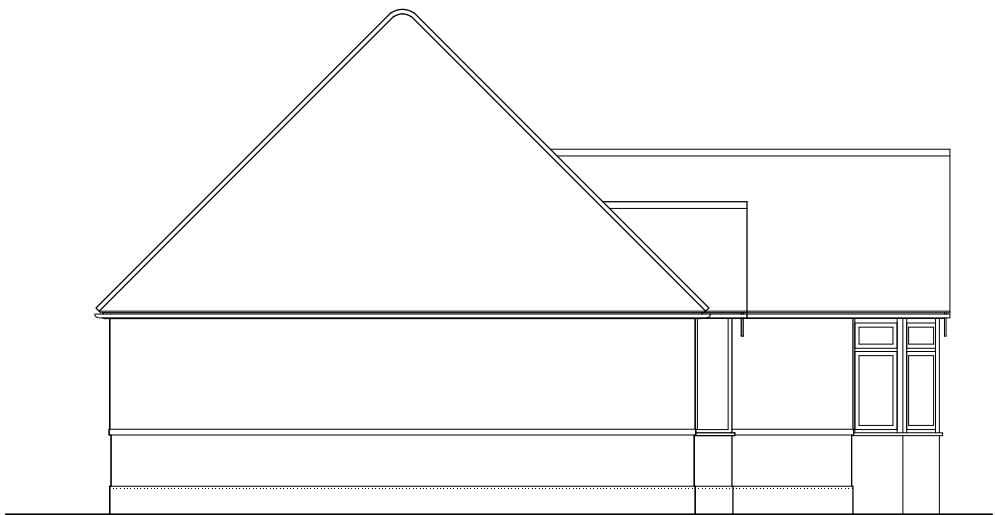

North East Elevation

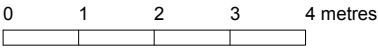

A

Design

Architectura

Architectural Design & Drawing Service

Proposed Replacement Dwellings

at 47 South Way, Bognor Regis

for Mr P Nicol

Drawing S01    January 2020    Scale 1:100 @ A3

Survey Drawing - Ground Floor Plan, Roof Plan & Elevations