

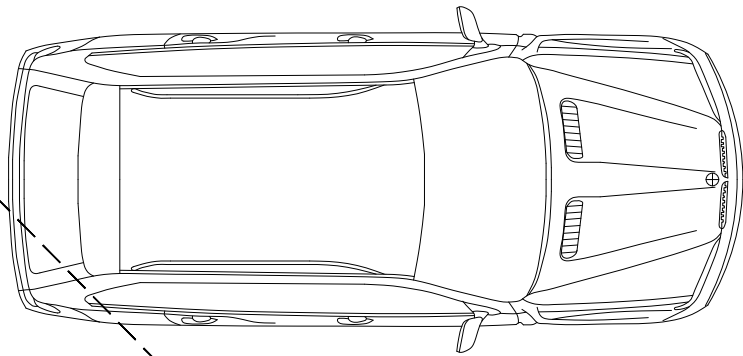


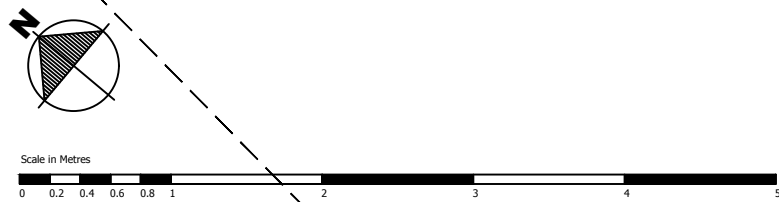

Gravel Car Park

New manhole to be introduced within to the existing paving alongside new connections to the existing water system, all to contractors design

Note: Accessible parking space shown is indicative only.

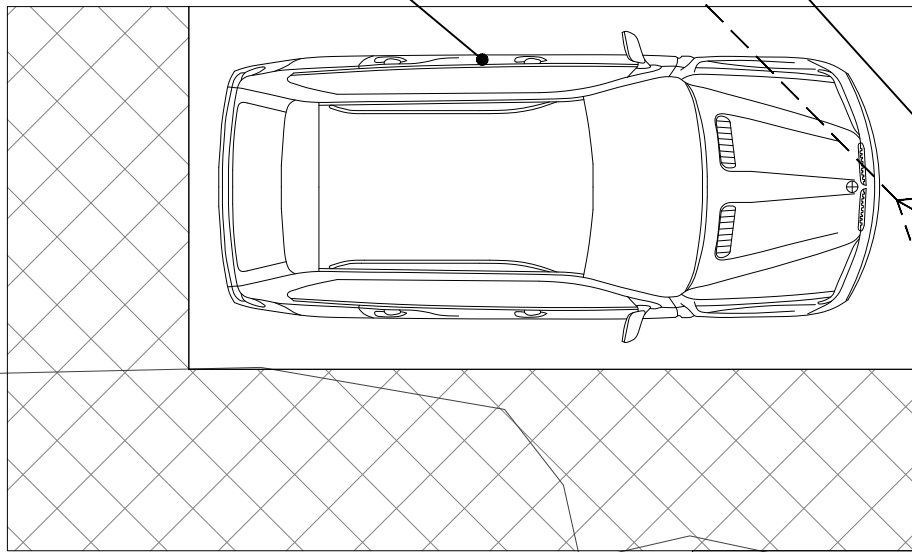

Existing rainwater drain to be revised to reduce size and to best suit the proposed path alterations

Existing timber door leaf and frame to be retained but fixed shut with new insulated timber stud work panel introduced behind with 2 layers of plasterboard, joints taped with skim finish and decorated

Existing stone steps to be retained

Existing external light

Brick Pavers

Grass

Grass

Flowerbed

Brick Pavers

Brick Pavers

Flowerbed

Nave

Accessible WC

Entrance Lobby

Existing Cupboard

Rad (above)

Notice Boards

Gravel

Stone Steps

Min. 1200mm

Min. 1500mm

Accessible Slope

Max. 1:15 Gradient

Min. 1500mm

Level Threshold

Planting

400

1200

Slot drain system to be installed between new raised landing and the existing fabric

New external downlight to be introduced above entrance threshold

Level threshold between entrance lobby and raised landing

Natural kiln-dried oak handrails supported by black painted barley twist square steel uprights

Brickwork steps with brick paver infill

Existing brick paver path to be adjusted to suit the proposed accessible path and stepped access. Removed bricks to be re-used in the construction of the ramp and steps

Check all dimensions on site prior to commencement of work.
Do not scale from this drawing except for planning purposes.

This drawing is the © copyright of

JANE JONES-WARNER ASSOCIATES

This drawing has been produced for The PCC of Holy Cross Church for the project Holy Cross Church, North Bersted and is submitted as part of the Faculty & Planning Applications and is not intended for use by any other person or for any other purpose.

Notes -

JANE JONES-WARNER
ASSOCIATES

Unit 78
Chichester Enterprise Centre
Terminus Road
Chichester
West Sussex
PO19 8TX

RIBA
Chartered Practice

T : 01243 767151
E : mail@janejoneswarner.com
W : www.janejoneswarner.com

Revisions

Rev	Description	Date	Drawn
A	Proposed location for new external light marked on drawing	29/04/2022	AH

Project:
Holy Cross Church. North Bersted,
PO21 5AU

Drawing Title:
As Proposed
Ground Floor Plan

Scale:
1:50 @ A2

Issue Date:
26/04/2022

Drawing No:
516/PL 102

Revision:

Drawn By:
AH