


NOTES:

Dimensions to be checked on site before commencing work.
Any discrepancies shall be reported to the architect immediately.


Do not scale from these drawings except for planning purposes.
Use figured dimensions only.

Where applicable this drawing is to be read in conjunction with other consultants drawings.


This drawing is the copyright of hda projects ltd.

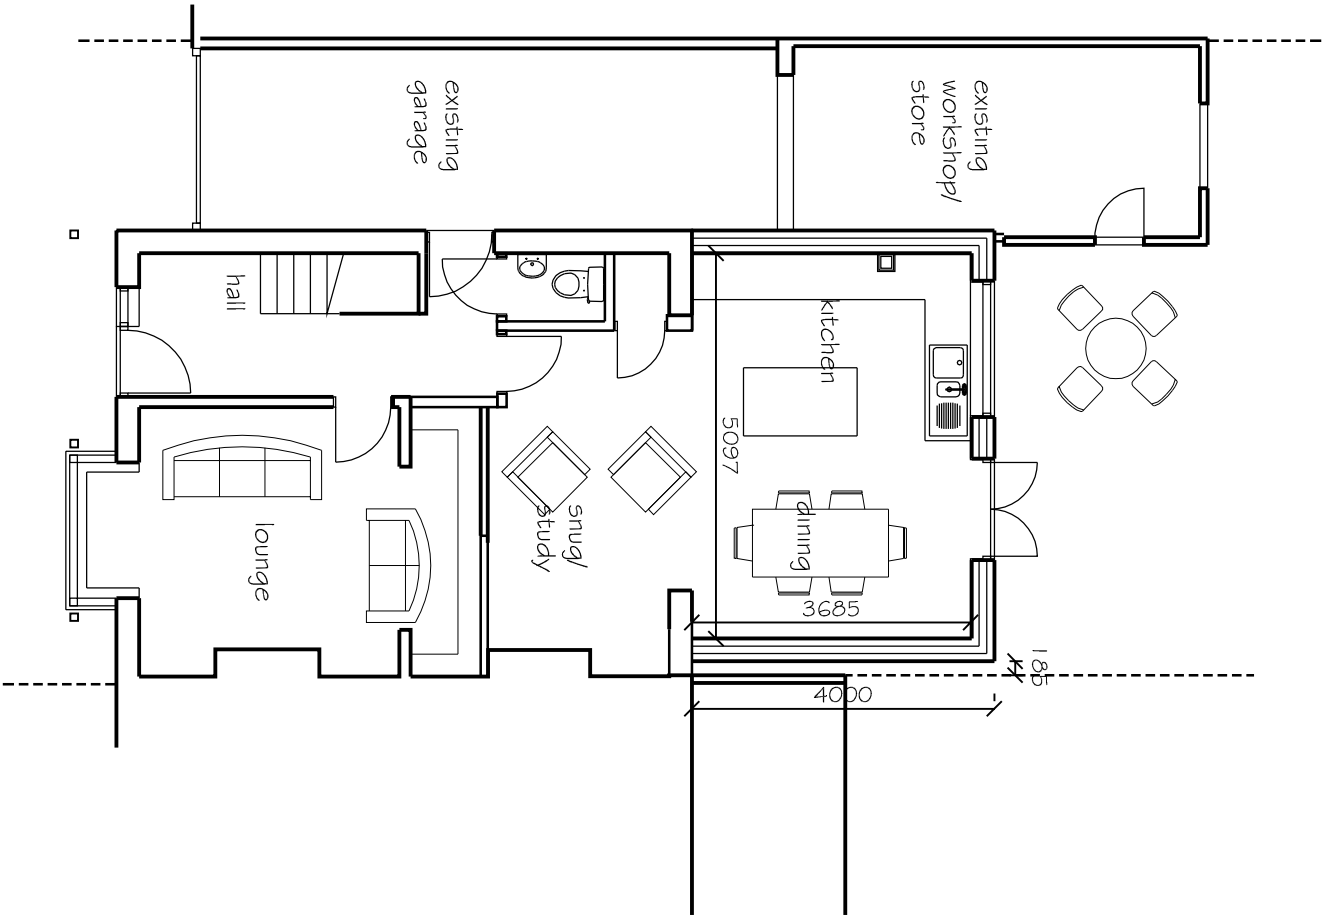

Ground Floor Plan

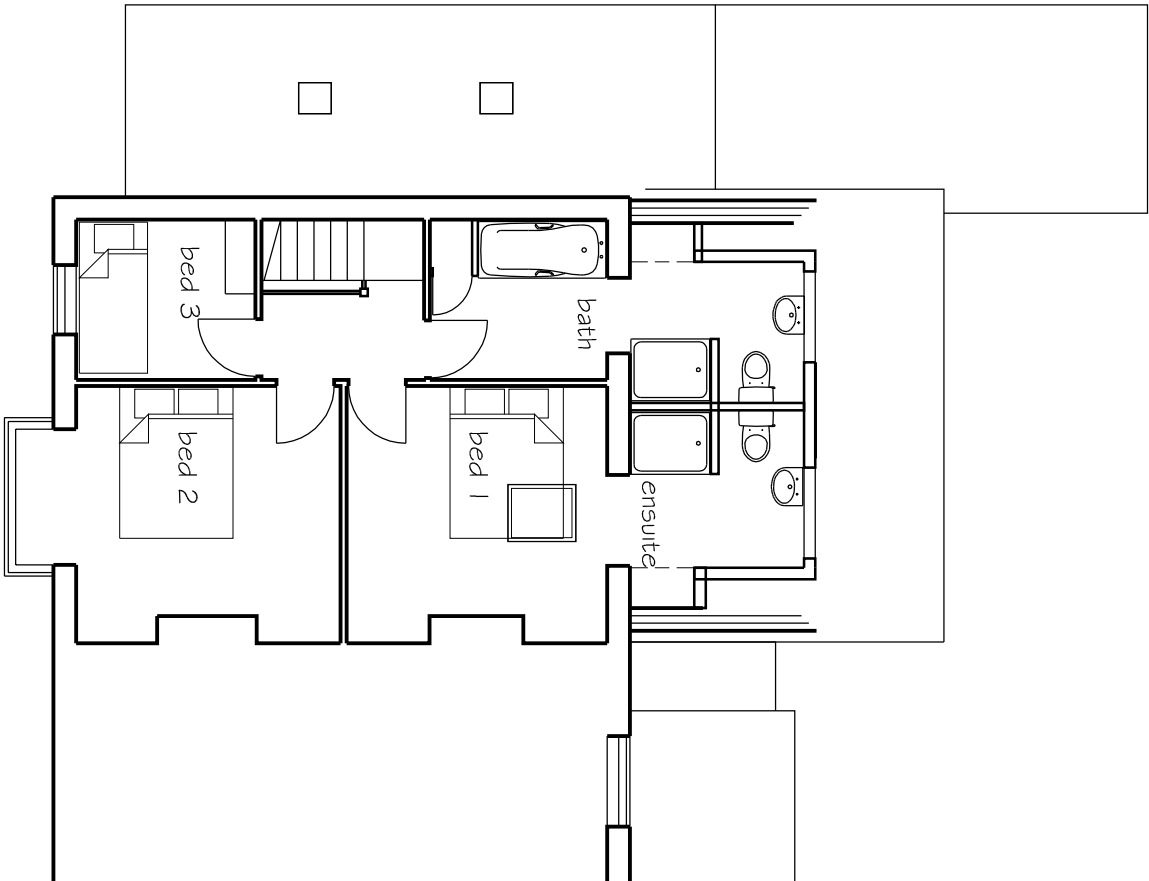

First Floor Plan

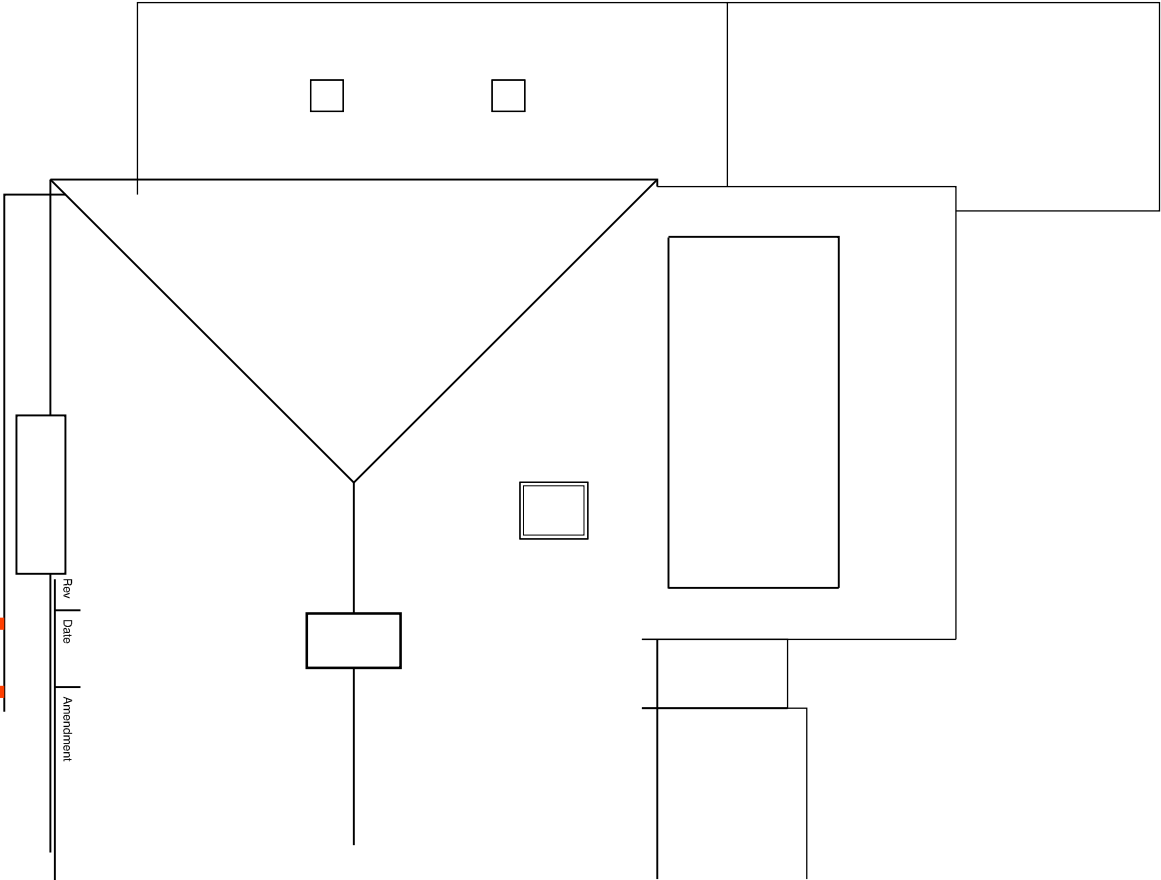

Roof Plan

hda projects

6 The Old Flour Mill - Queen Street -
Emsworth - Hampshire - PO10 7BT -
Tel: +44 (0) 1243 373955 Mob: 07881267017
email: hda@hda.co.uk

For
Barbara Ennis

Project
31 Bedford Avenue
Bognor Regis
PO21 5AW

Title
Plans as Proposed

Date	Drawn	Scale	Checked
March 2014	whm	1 : 100 @ A3	
Job Number	Prefix	Drawing Number	Revision
1409	P	04	