


NOTES:

Dimensions to be checked on site before commencing work.
Any discrepancies shall be reported to the architect immediately.


Do not scale from these drawings except for planning purposes.
Use figured dimensions only.

Where applicable this drawing is to be read in conjunction with other consultants' drawings.


This drawing is the copyright of hda projects ltd.

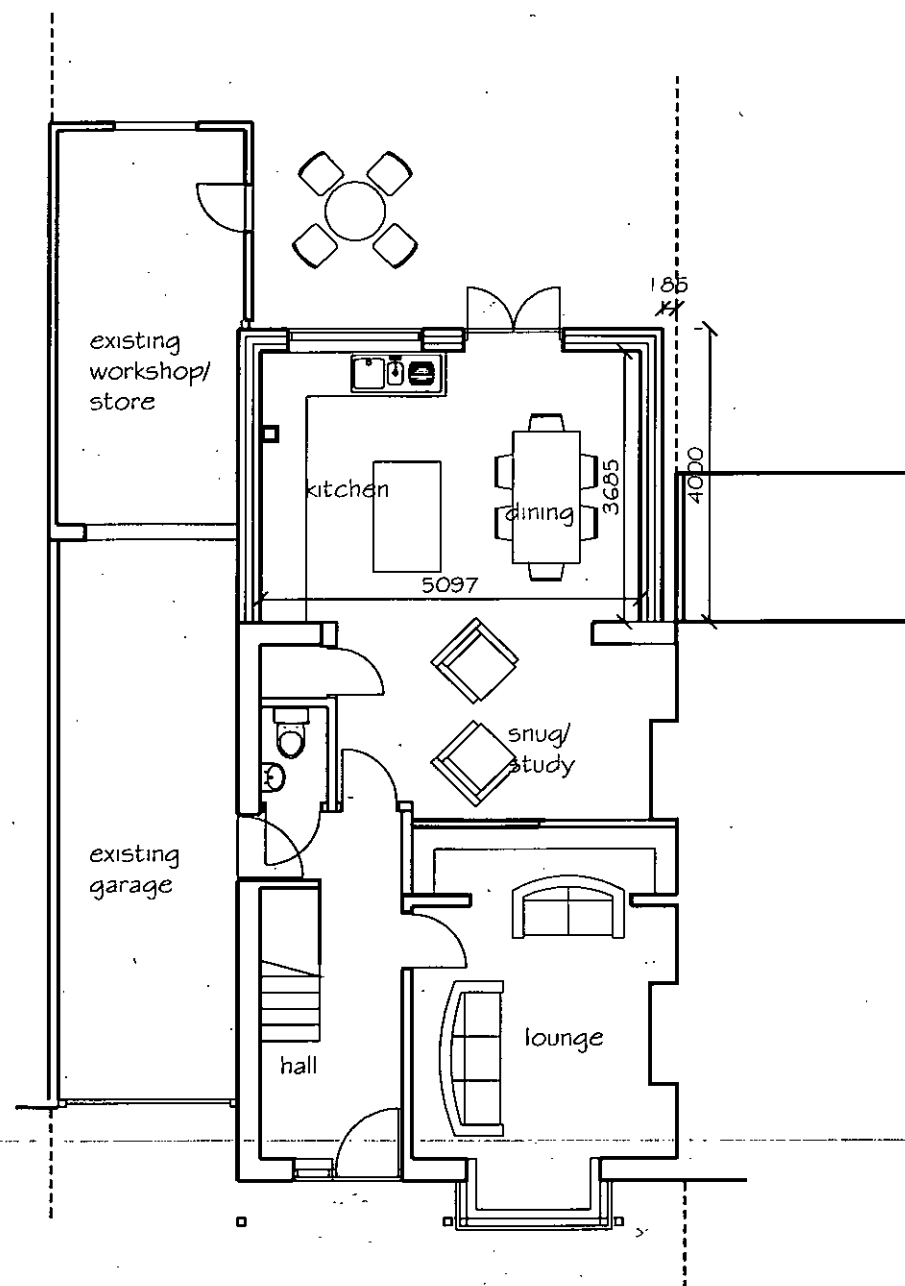

Ground Floor Plan

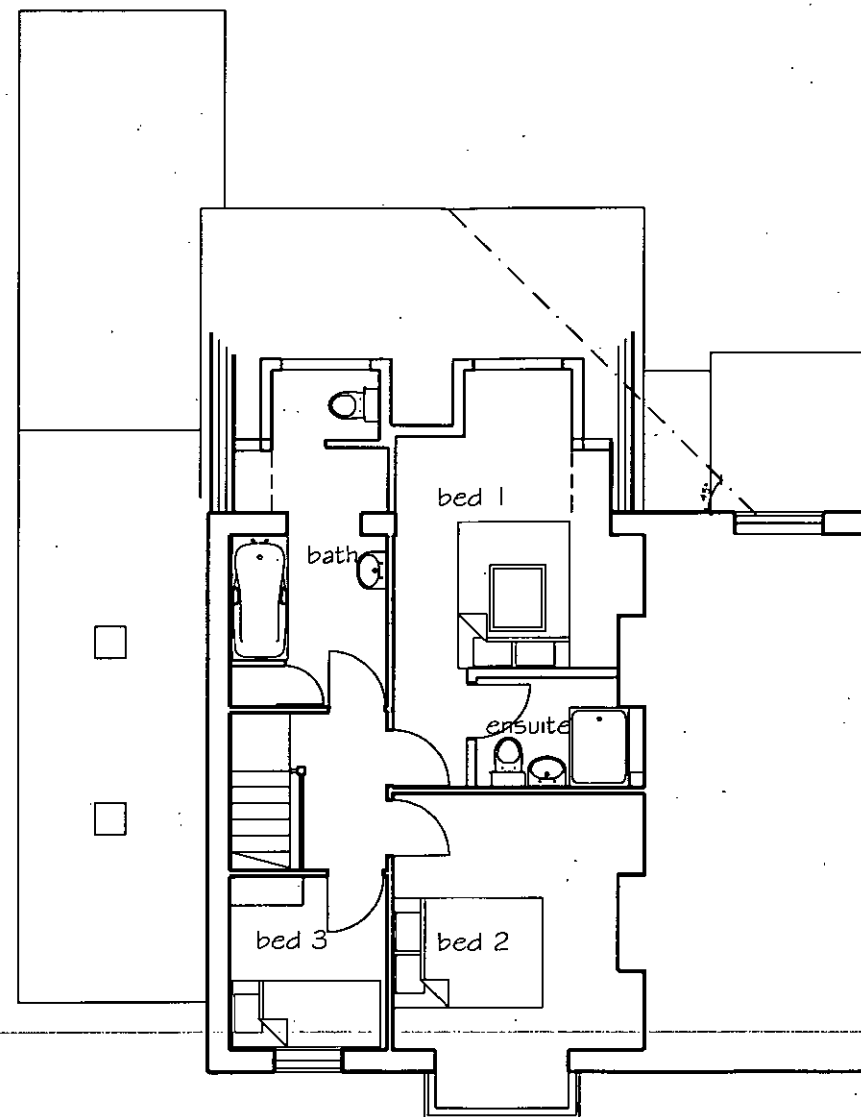

First Floor Plan

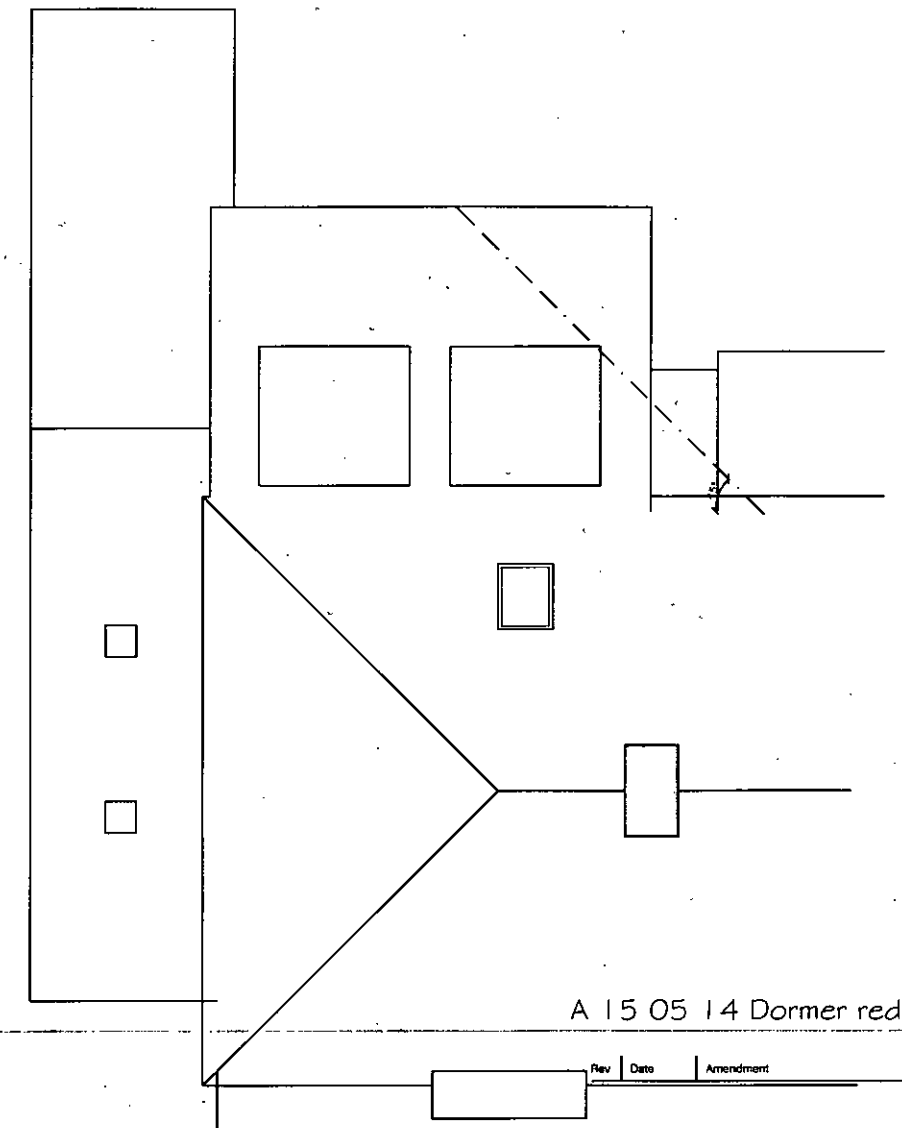

Roof Plan

A 15 05 14 Dormer reduced

Rev	Date	Amendment
-----	------	-----------

hda projects

6 The Old Flour Mill - Queen Street -
Emsworth - Hampshire - PO10 7BT -
Tel: +44 (0) 1243 373655 Mob: 07861267017
e-mail: hda.projects@talktalk.net

For

Barbara Ennis

Project

31 Bedford Avenue
Bognor Regis
PO21 5AW

Title

Plans as Proposed

Date	Drawn	Scale	Checked
March 2014	FWM	1:100 @ A3	
Job Number	Prefix	Drawing Number	Revision
1409	P	04	A

SUBSTITUTION