



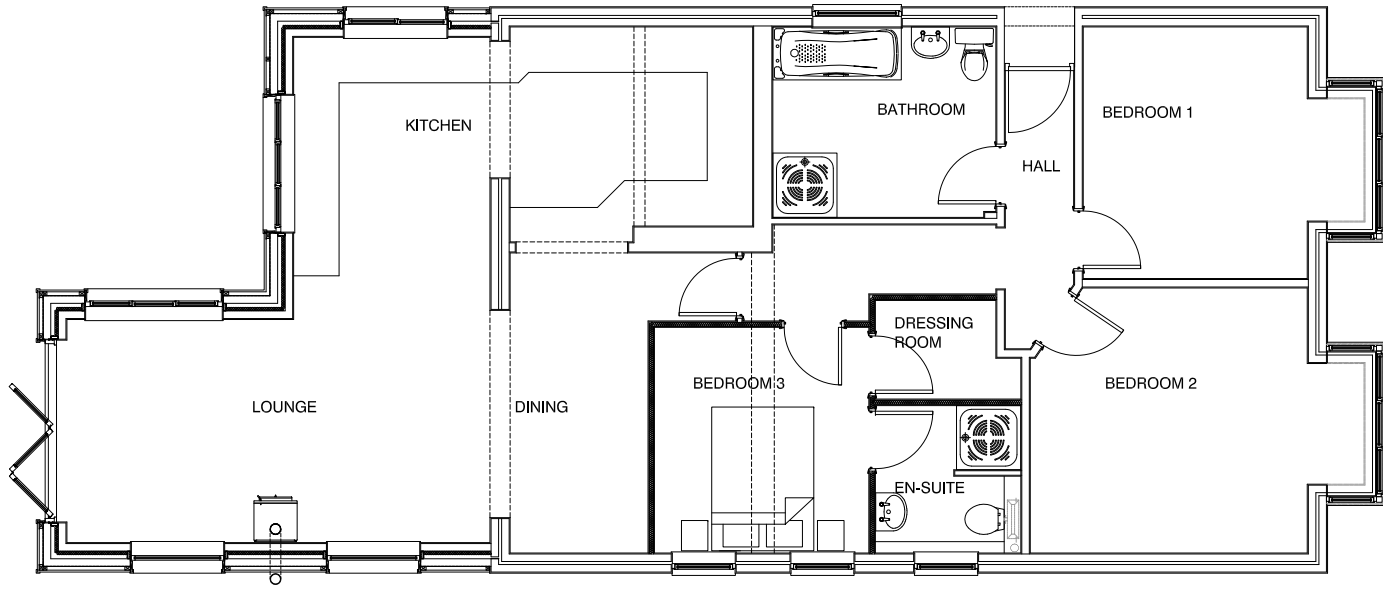


Floor Plan

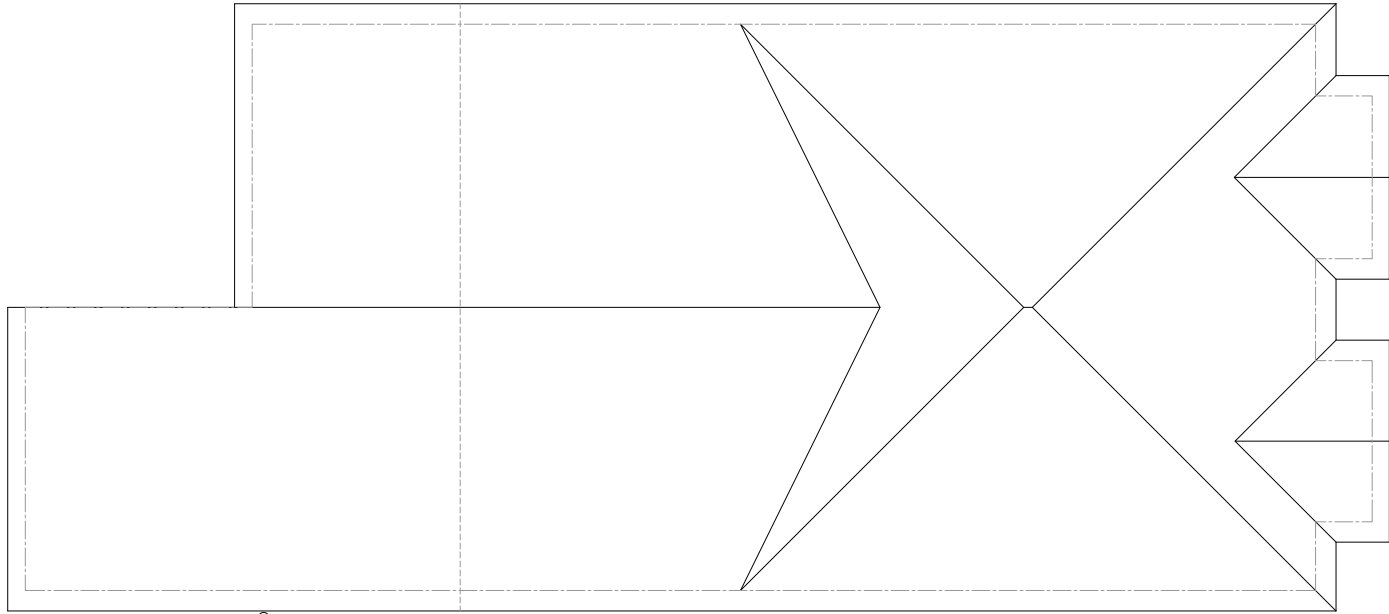

Roof Plan

- NOTES:
1. Do not scale this drawing. Use figured dimensions only, except for Planning purposes.
 2. All dimensions must be checked on site by the contractor prior to commencement of work.
 3. All construction details are indicative and are to be checked and confirmed on site and any divergence's are to be agreed with the Contract Administrator.

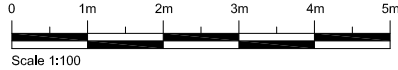

NEW REAR EXTENSION AND INTERNAL ALTERATIONS

34 Chalcraft Lane, Bersted. PO21 5TX

K.E. HILTON AND ASSOCIATES

Chartered Structural Engineers

Studio 1

Manor Nursery

Lagness Road

Chichester

West Sussex

PO20 1LJ

Tel: 01243 771158

Mobile: 07968 333140

E-Mail: k_e_hilton@yahoo.co.uk

FLOOR AND ROOF PLANS		AS PROPOSED		
Scale	1:100	Drawn By	ACB	
Date	20-03-17	Checked	KEH	
Drawing Number				5078 - 04