


Location Plan
Scale 1 : 500

NEW REAR EXTENSION AND INTERNAL ALTERATIONS

34 Chalcraft Lane, Bersted. PO21 5TX

- NOTES:
1. Do not scale this drawing. Use figured dimensions only, except for Planning purposes.
 2. All dimensions must be checked on site by the contractor prior to commencement of work.
 3. All construction details are indicative and are to be checked and confirmed on site and any divergence's are to be agreed with the Contract Administrator.

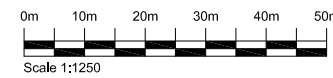

Ordnance Survey, (c) Crown Copyright 2017. All rights reserved. Licence number 100022432

Location Plan
Scale 1 : 1250

A 21/04/17 Title Amended

K.E. HILTON AND ASSOCIATES
Chartered Structural Engineers

Studio 1
Manor Nursery
Lagness Road
Chichester
West Sussex
PO20 1LJ

Tel: 01243 771158

Mobile: 07968 333140

E-Mail: k_e_hilton@yahoo.co.uk

Site Location Plans

Scale	1:1250 - 1:500	Drawn By	ACB
Date	26-02-17	Checked	KEH
Drawing Number	5078 - 01	A	

