


OPPORTUNITIES & CONSTRAINTS

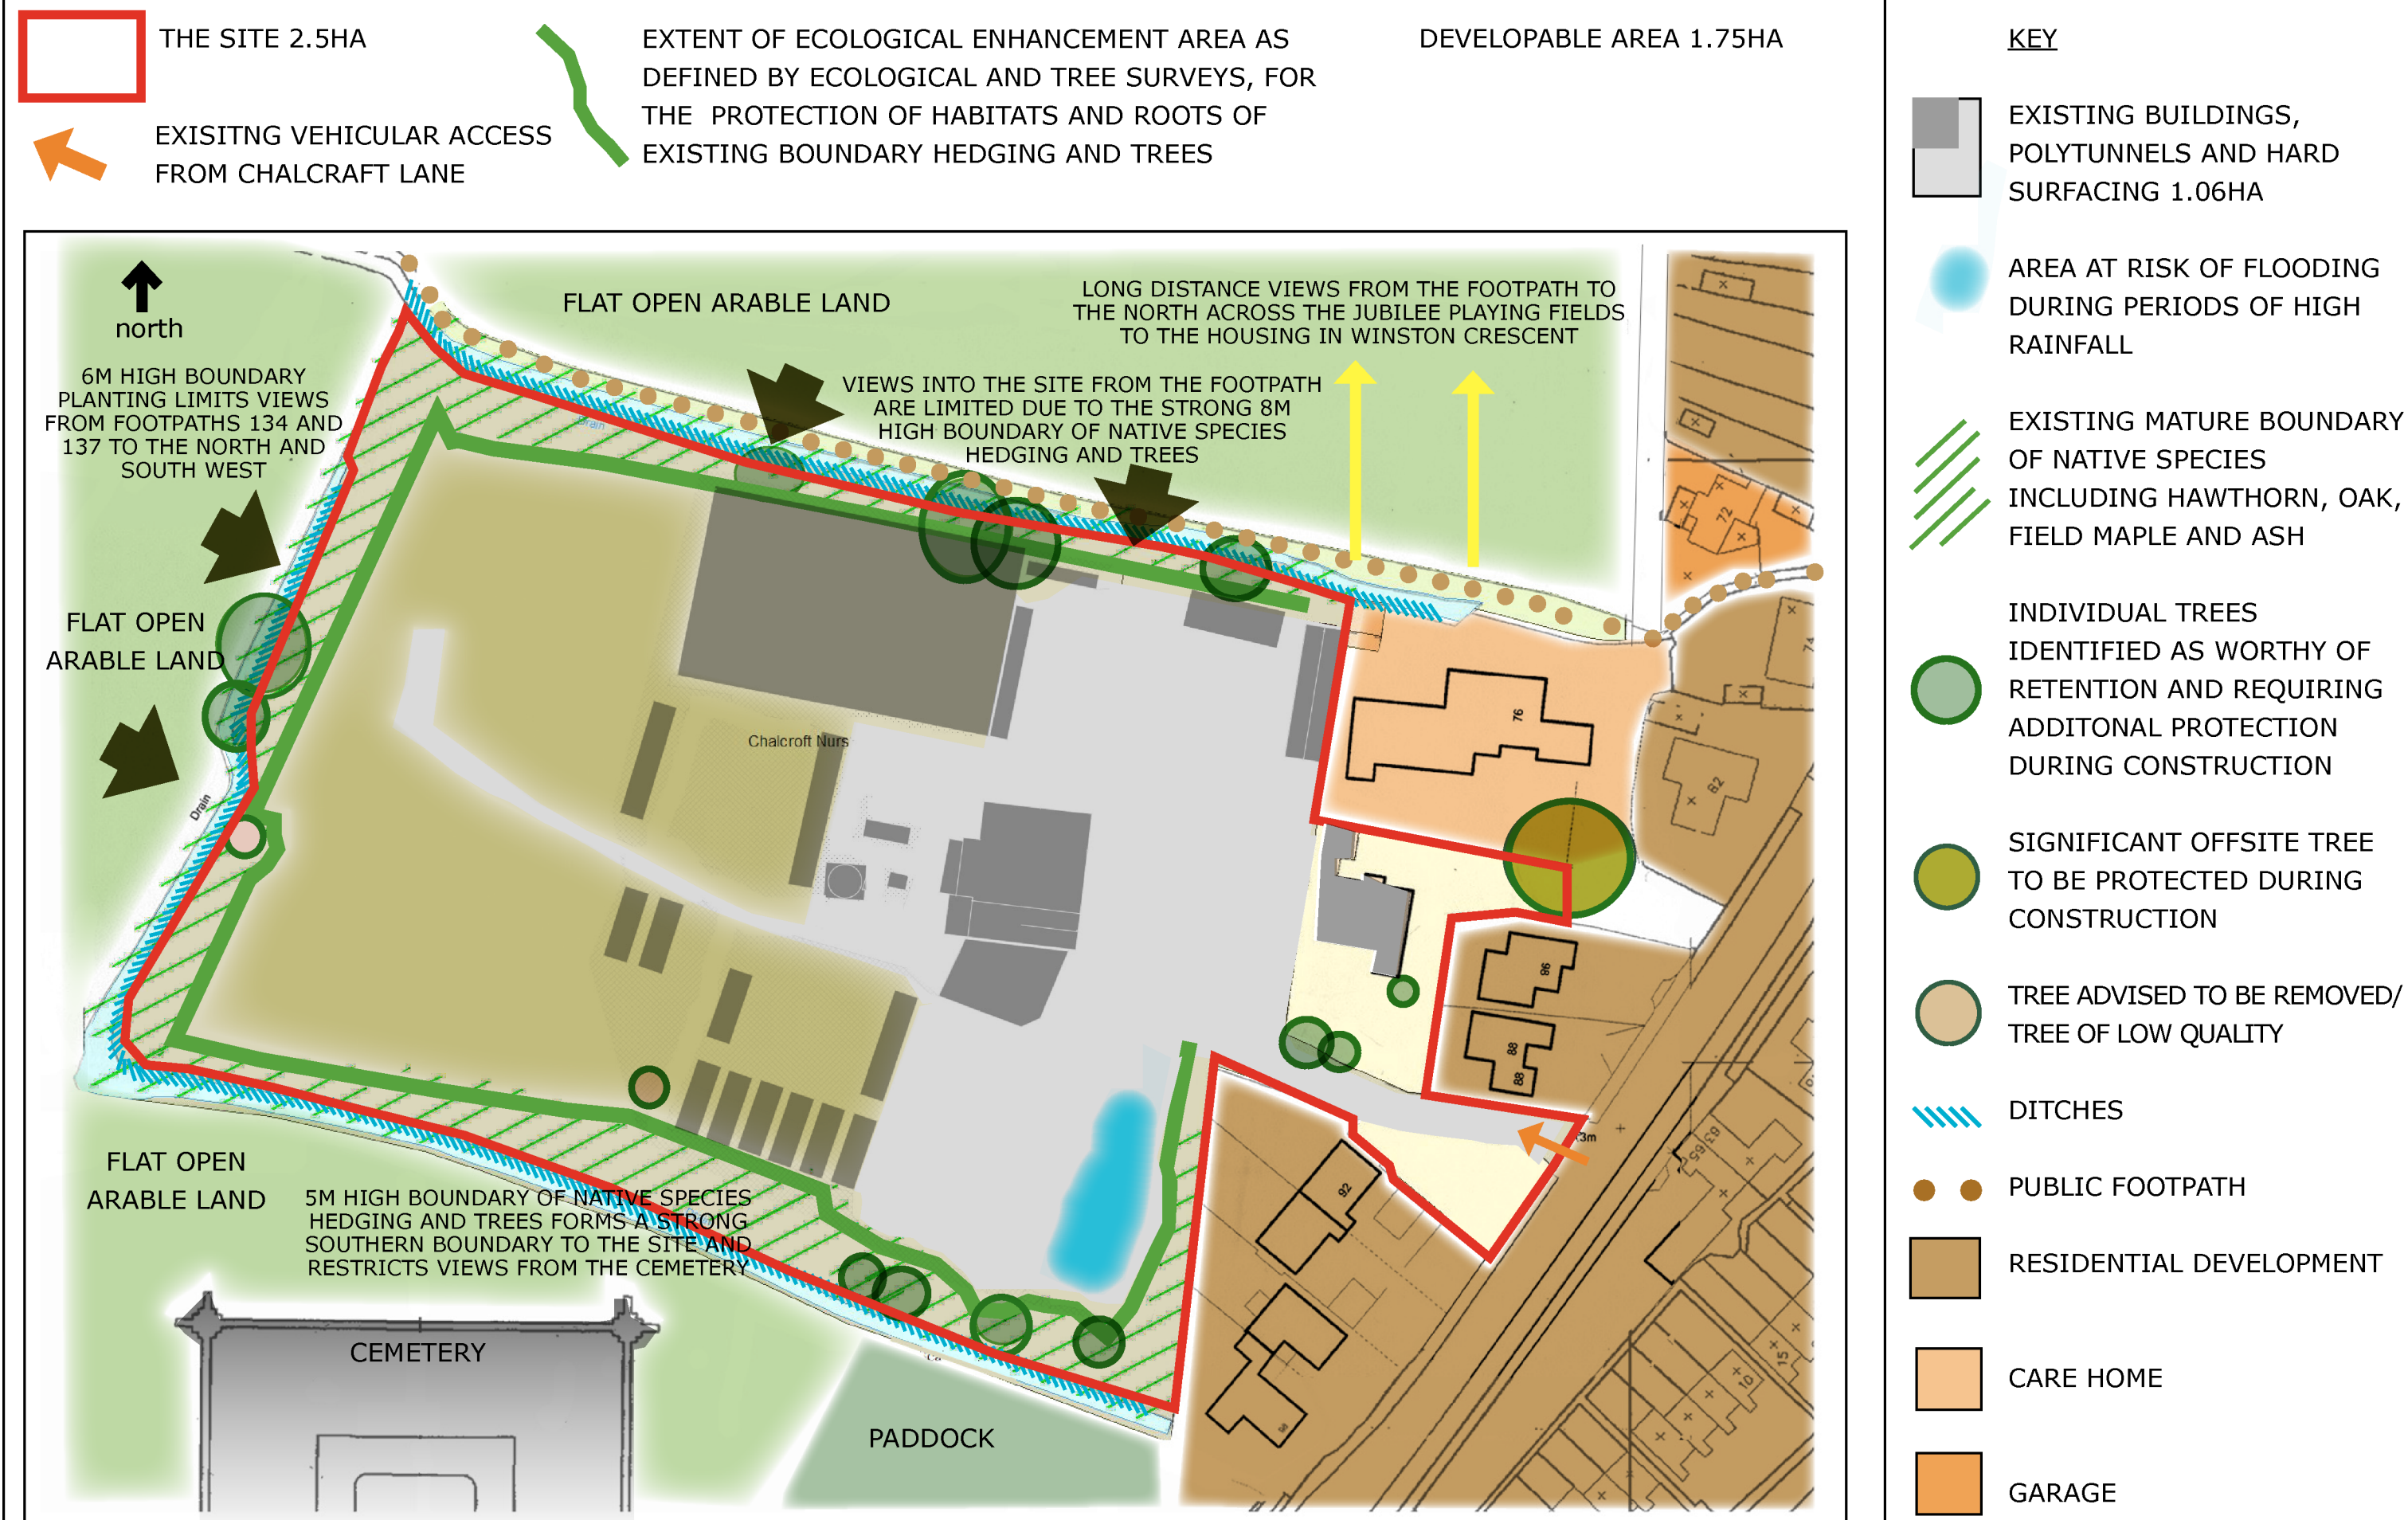

Reproduced from the Ordnance Survey data with permission of Her Majesty's Stationery Office.
© Crown Copyright Licence No 100045443