




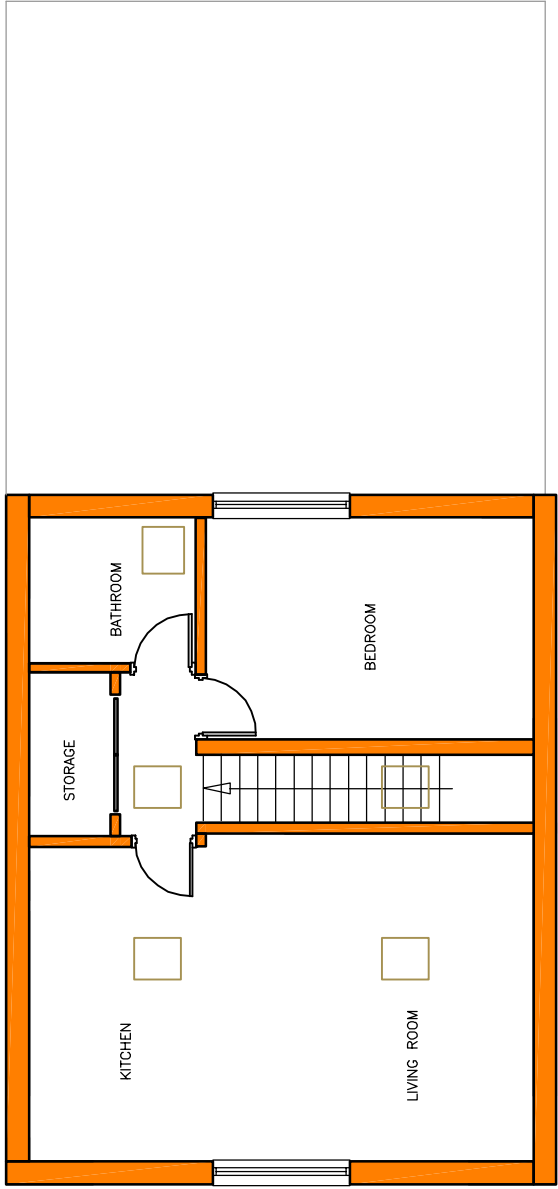

PROPOSED NEW FIRST FLOOR PLAN 1:100
1no BEDROOM FLAT

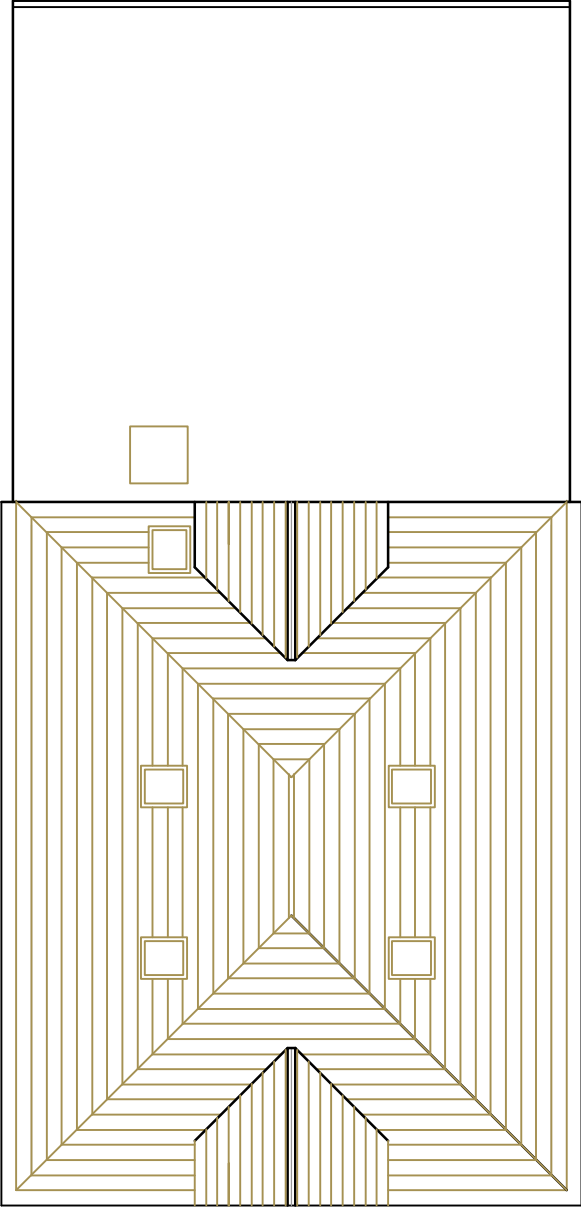

PROPOSED NEW ROOF PLAN 1:100

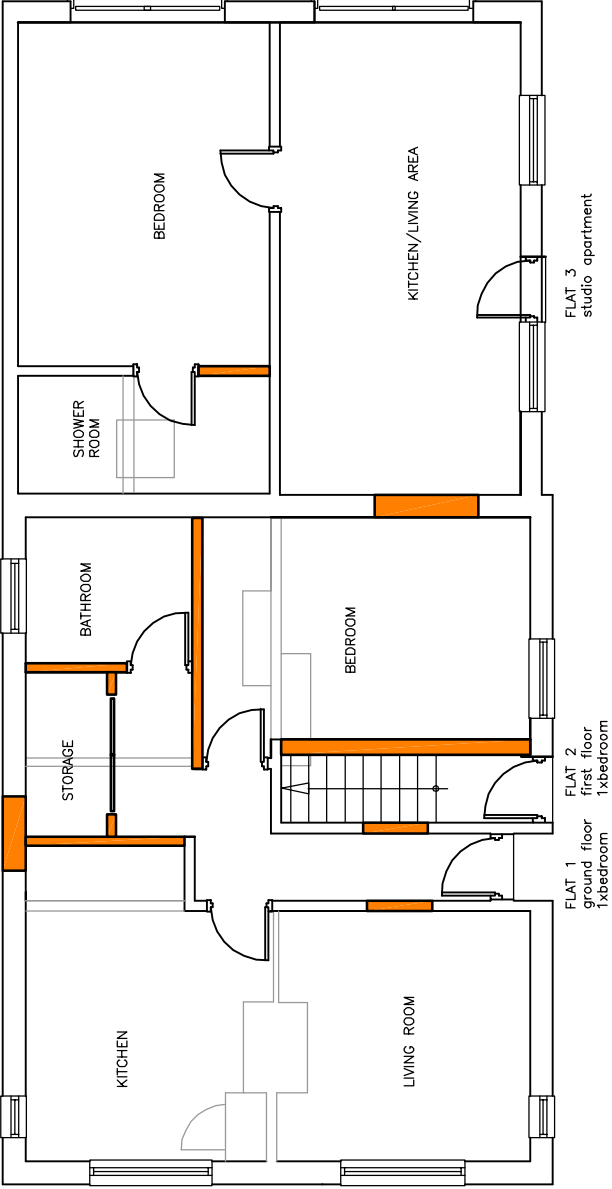

PROPOSED GROUND FLOOR PLAN 1:100
EXISTING PROPERTY FOOTPRINT UNALTERED
1no BEDROOM FLAT & 1no STUDIO

Amdesign

ARCHITECTURE DESIGN DEVELOPMENT
leeza Aldis-Hobbs ARB RIBA SPAB
/obj: 07756 329400
e-mail: leeza@amdesignltd.co.uk

PROJECT

38 CHALCRAFT LANE
BOGNOR REGIS
WEST SUSSEX
PO21 5TX
PROJECT STAGE
PI ANNING

DRAWING

PROPOSED PLANS

DRAWING No
284/03
SCALE
1:100
DATE
1 FEB 2010
REVISION
DRAWN
CHECKED
LA

LETTER
REVISION
DATE
This scheme is subject to town planning and all other necessary consents. All dimensions and levels to be checked on site. This drawing is to be read in conjunction with other relevant drawings and documents. Report all discrepancies to the Architect before work commences.

