




Proposed Front Elevation at 1:100 scale

NORTH EAST




Proposed Side Elevation at 1:100 scale


NORTH WEST

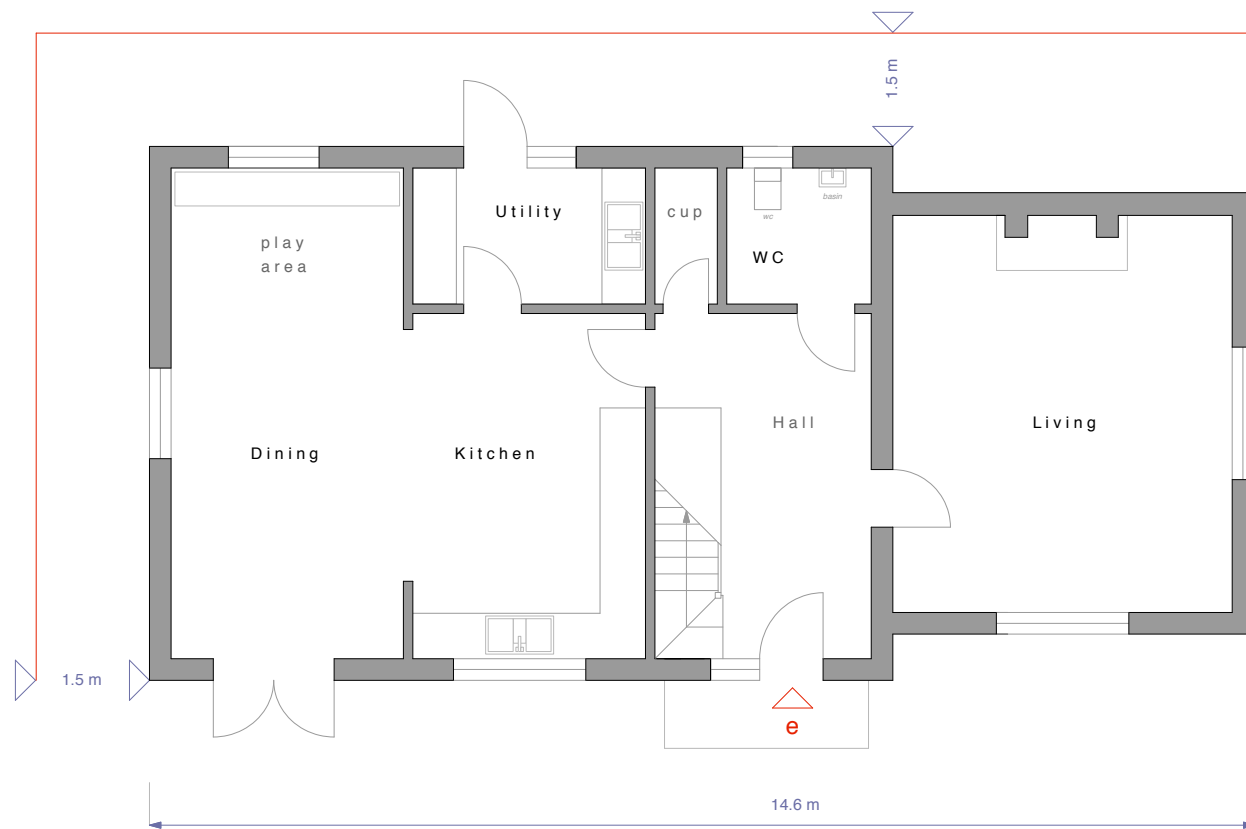

Proposed GF Plan at 1:100 scale

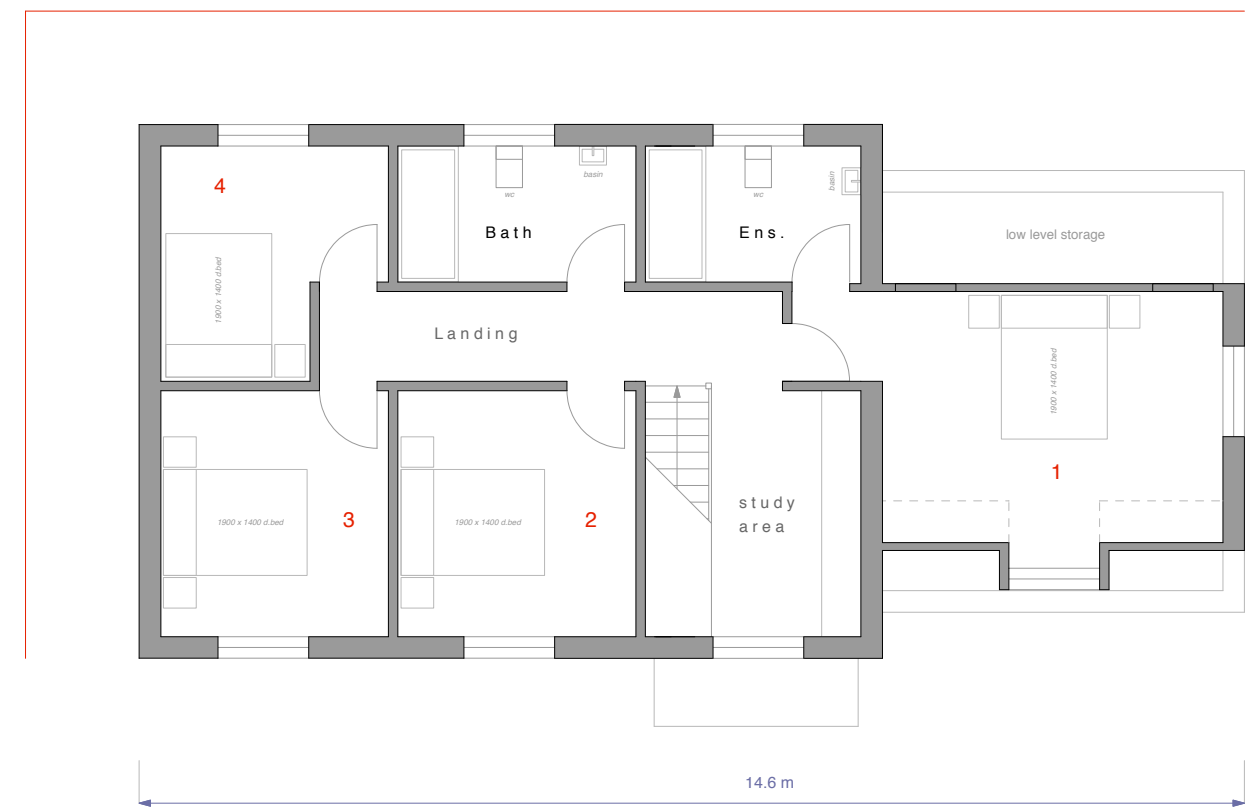

Proposed FF Plan at 1:100 scale

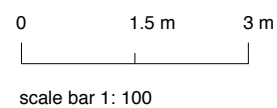

Drawings & Scale Bar are for Planning Purposes Only. These are not Survey Drawings

1. DRAWINGS ARE INDICATIVE AND STRICTLY FOR PLANNING PURPOSES ONLY. THESE ARE NOT SURVEY DRAWINGS.
2. DRAWINGS ARE NOT TO BE SCALED EXCEPT FOR PLANNING PURPOSES.
3. PROPOSED DRAWINGS ARE SUBJECT TO LOCAL AUTHORITY PLANNING / LBC & BUILDING REGULATIONS APPROVAL.
4. DRAWINGS REMAIN COPYRIGHT OF CORINTHIAN ARCHITECTURAL DESIGN AND CANNOT BE REPRODUCED OR USED BY ANOTHER PARTY WITHOUT PRIOR WRITTEN CONSENT. THESE DRAWINGS MUST NOT BE USED FOR ANY OTHER PURPOSES.

CLIENT	Mrs L Parker	DRAWING	002 Proposed F.Plans & Elevations		
SITE	84 North Bersted Street, Bognor Regis	DATE	09 06 20	AUTHOR	AH
PROJECT	Proposed New Dwelling	SCALE	1: 100 @ A3	STATUS	PL

CORINTHIAN ARCHITECTURAL DESIGN

Main Road, Fishbourne, West Sussex. PO18 8BD
01243 576 078 > contact@corinthianad.co.uk > www.corinthianad.co.uk