


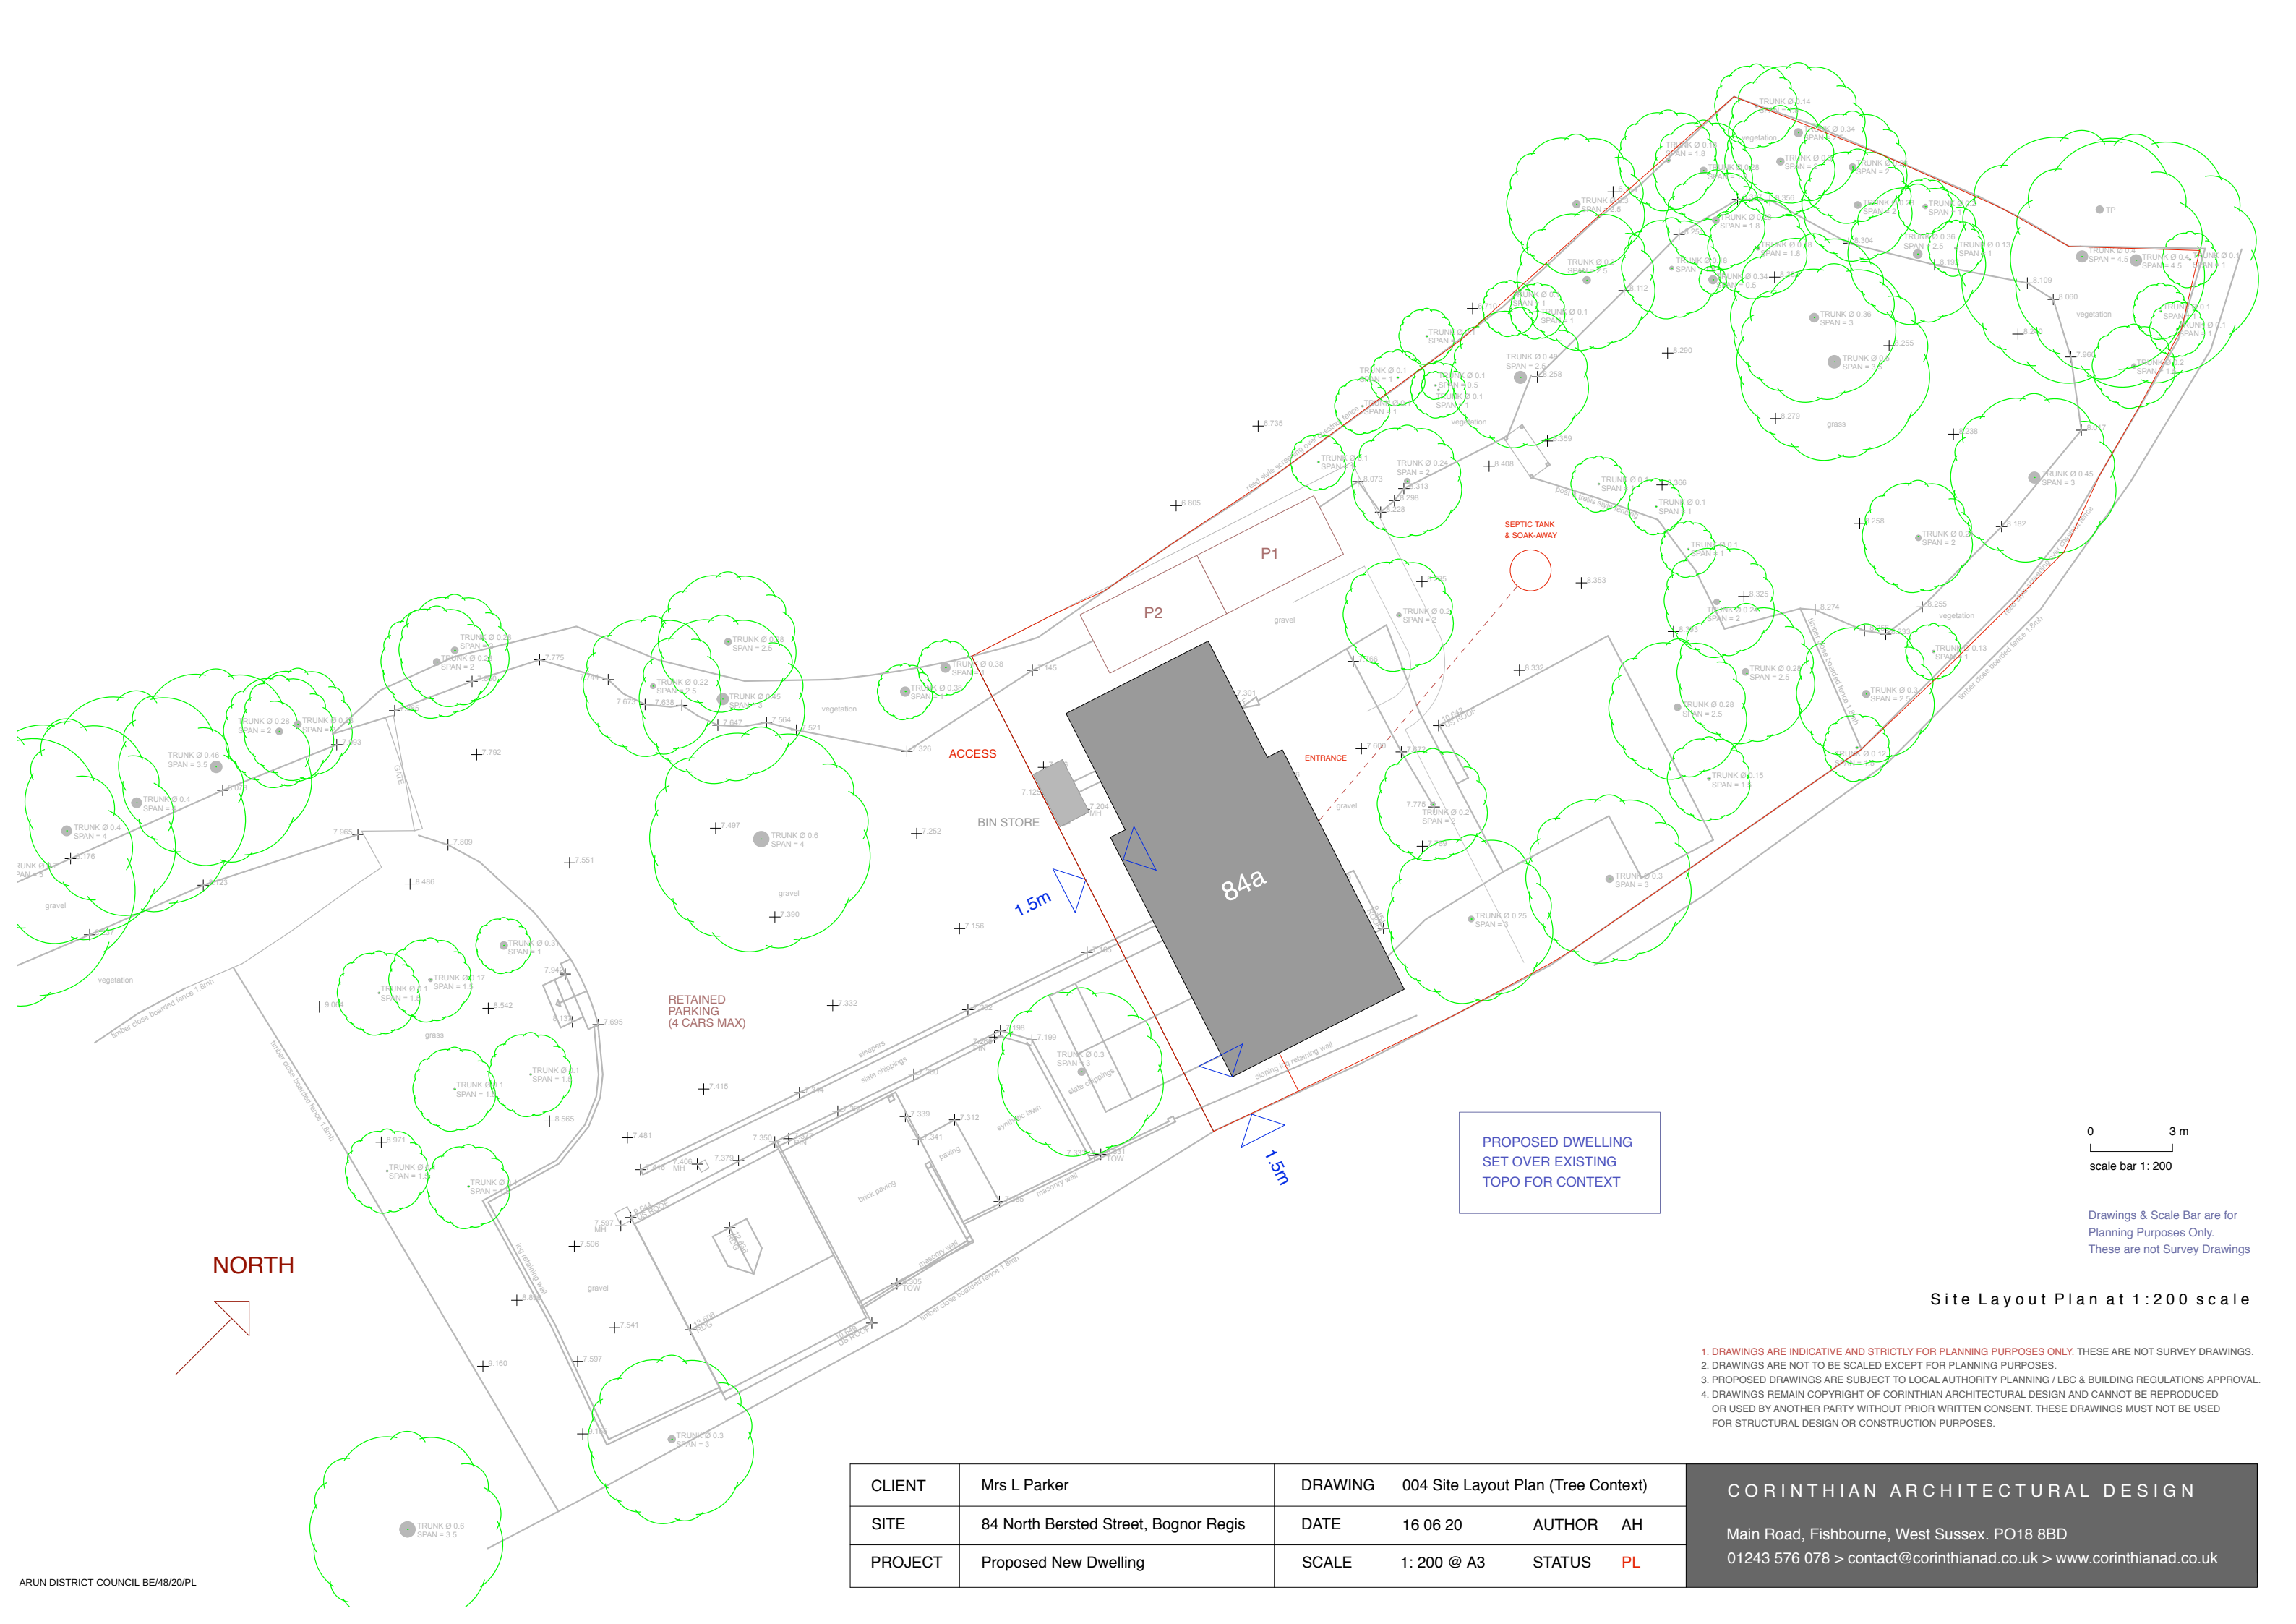

CLIENT	Mrs L Parker	DRAWING	004 Site Layout Plan (Tree Context)		
SITE	84 North Bersted Street, Bognor Regis	DATE	16 06 20	AUTHOR	AH
PROJECT	Proposed New Dwelling	SCALE	1: 200 @ A3	STATUS	PL

CORINTHIAN ARCHITECTURAL DESIGN

Main Road, Fishbourne, West Sussex. PO18 8BD
01243 576 078 > contact@corinthianad.co.uk > www.corinthianad.co.uk